


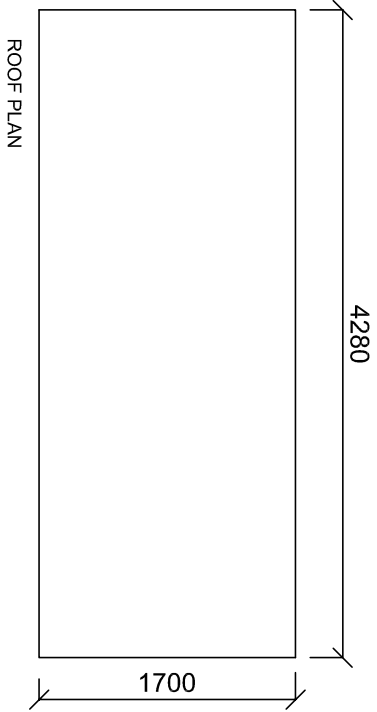


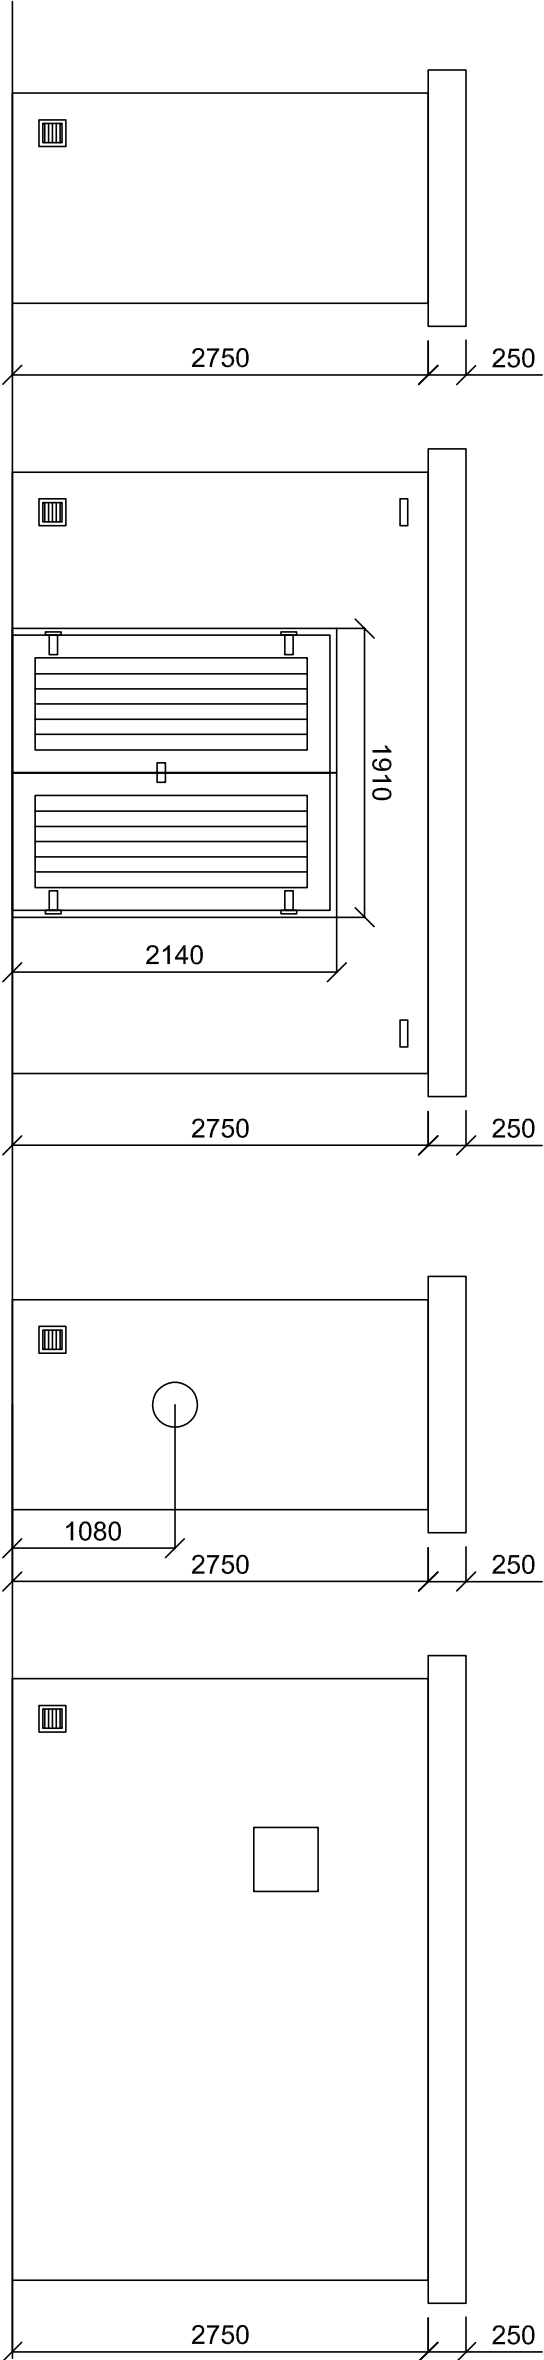

INCOMING GAS ENTRY BUILDING
PRE FABRICATED BUILDING WITH THE APPEARANCE OF
SPECKLED BRICKWORK WITH A FLAT, LID ROOF WHICH
OVERHANGS. MATERIALS APPEAR TO BE FIBREGLASS OR SIMILAR
PREFABRICATED BUILDING SHEETING PRODUCT. DOUBLE TIMBER
DOORS IN POOR CONDITION WITH THE EXISTING PAINT FINISH
PEELING OFF.
ALL EXISTING SERVICE CONNECTIONS REMOVED/ CAPPED

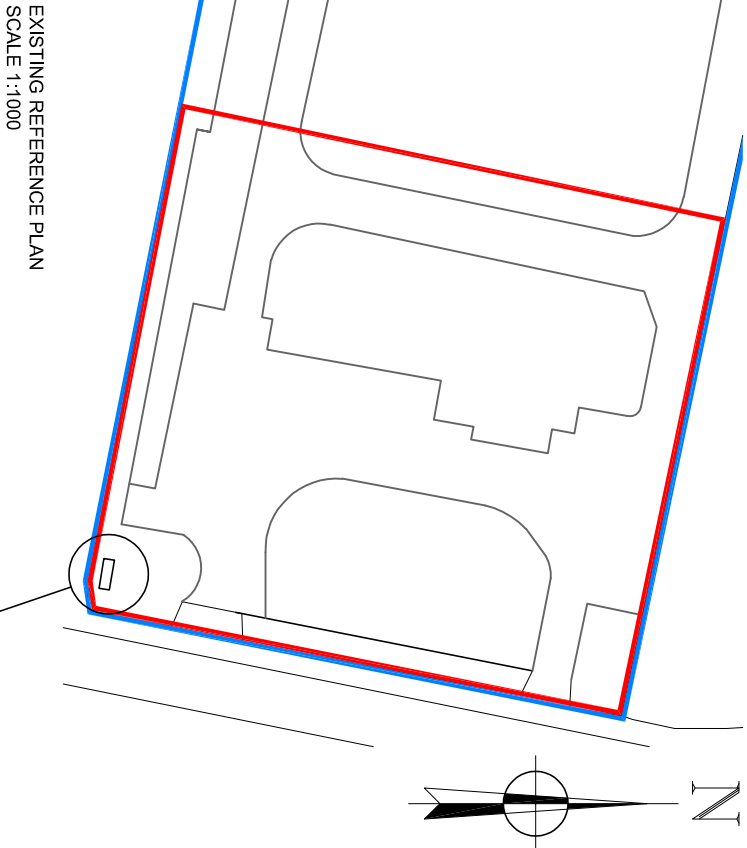

INCOMING GAS ENTRY BUILDING
SCALE 1:50

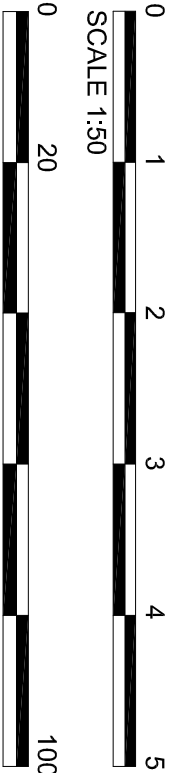

GENERAL NOTES:		LINE TYPE KEY			
DAY Architectural Ltd accepts no responsibility for any costs, losses or claims whatsoever arising from these drawings, specifications and related documents unless there is full compliance with the Client or any unauthorised user of the following:		SITE BOUNDARY			
1. All boundaries, dimensions and levels are to be checked on site before construction and any discrepancies reported to the Architect / Designer.		14.493sqm / 3.6 Acres			
2. Partial Service Any discrepancies with site or other information is to be subject to the Architect / Designer and direction and / or approval is to be sought before the implementation of the detail.		APPLICATION BOUNDARY			
3. Block and site plans are reproduced under license from the Ordnance Survey.		4.882 sqm / 1.2 Acres			
4. Do not scale the drawing.					
5. For the purpose of coordination, all relevant parties must check this information prior to implementation and report any discrepancies to the Architect / Designer.					