

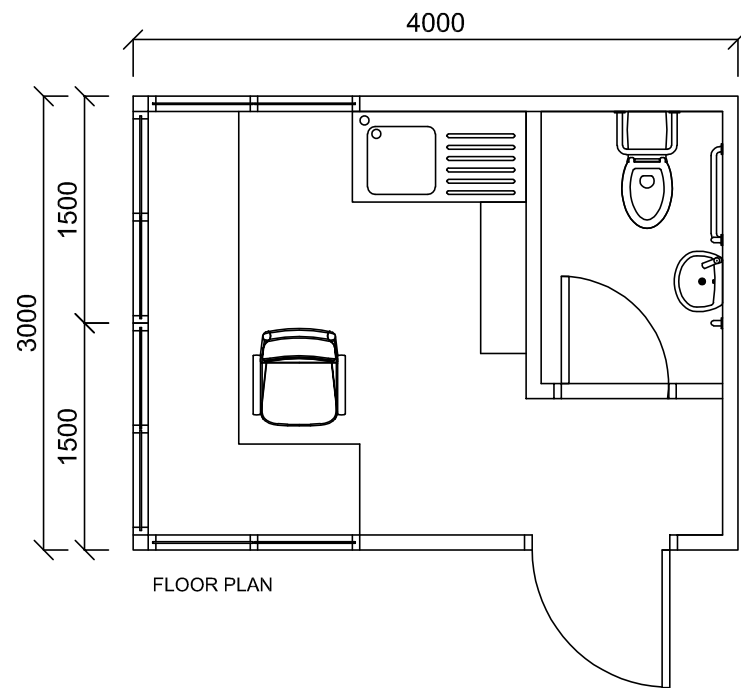


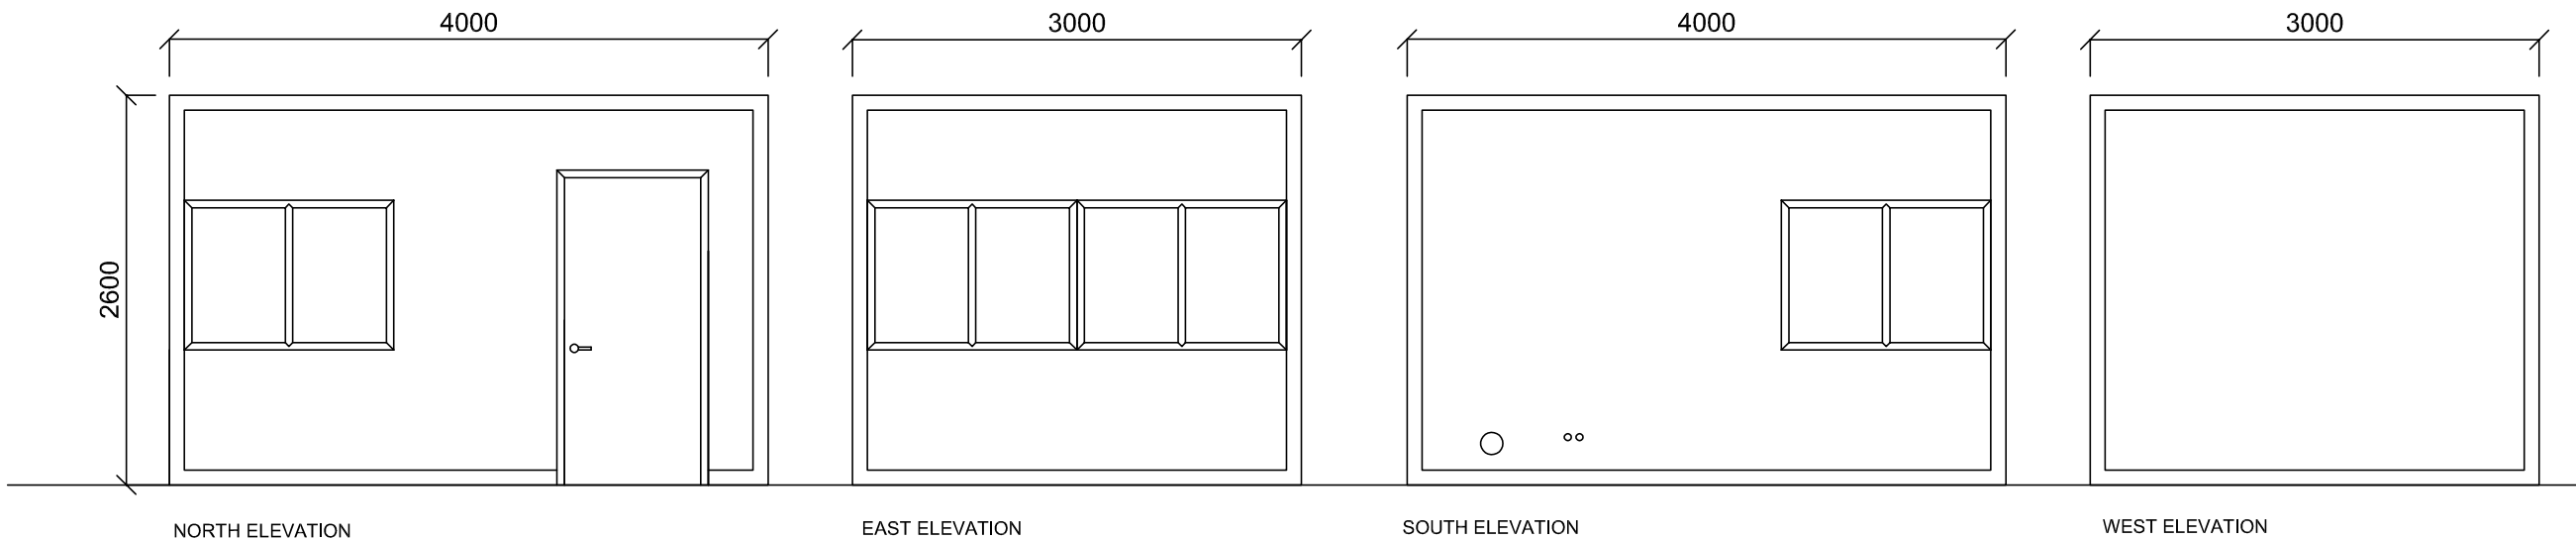


SECURITY/WELFARE CABIN

- PRE FABRICATED BUILDING IN NEUTRAL GRAY FINISH
- COMPOSITE CLADDING WALL AND ROOF CONSTRUCTION
- DOUBLE GLAZED WINDOWS FACING THE ENTRANCE AND SITE
- WC AND WHB FACILITIES
- SMALL KITCHENETTE WITH UNDER SINK STORE AND HALF DEPTH WORKTOP FOR KITCHEN WHITE GOODS
- FITTED DESK WITH STORAGE BENEATH
- AIR CONDITIONED

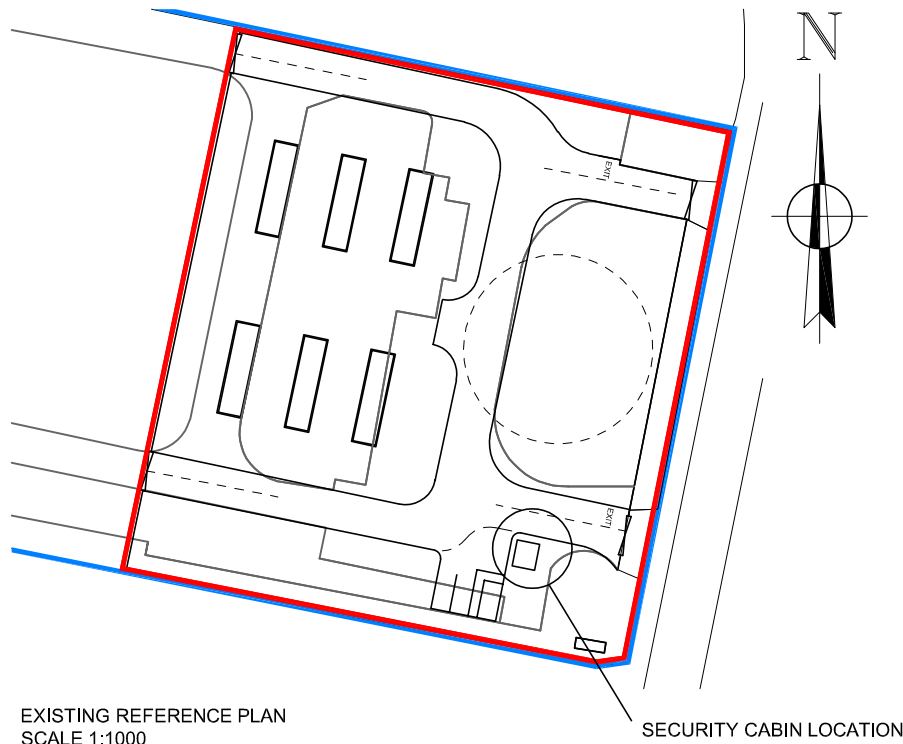

SECURITY CABIN PLAN AND ELEVATIONS
SCALE 1:50

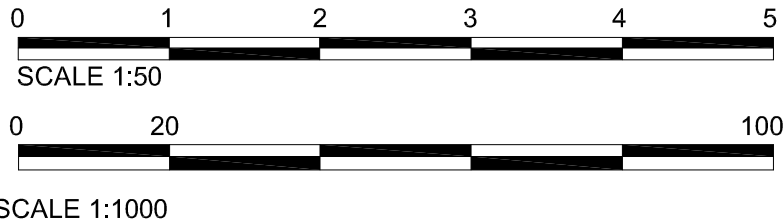

GENERAL NOTES:

- DAY Architectural Ltd accepts no responsibility for any costs, losses or claims whatsoever arising from these drawings, specifications and related documents unless there is full compliance with the Client or any unauthorised user of the following:
- 1 All boundaries, dimensions and levels are to be checked on site before construction and any discrepancies reported to the Architect / Designer.
 - 2 Partial Services: Any discrepancies with site or other information is to be advised to the Architect / Designer and direction and / or approval is to be sought before the implementation of the detail.
 - 3 Block and site plans are reproduced under license from the Ordnance Survey.
 - 4 Do not scale this drawing.
 - 5 For the purpose of coordination, all relevant parties must check this information prior to implementation and report any discrepancies to the Architect / Designer.

LINE TYPE KEY

-  SITE BOUNDARY
14,493sqm / 3.6 Acres
-  APPLICATION BOUNDARY
4,882 sqm / 1.2 Acres

CLIENT
Insynch Energy Services LTD

PROJECT
Gas Peaking Plant, Acornfield Road, Kirkby

A Initial issue

REV DESCRIPTION

15.04.21

DATE

DRAWING
Proposed Security Cabin Plans and Elevations

SCALE
AS SHOWN

DATE
15/04/2021

DAY DRAWING No.
1185-21-XX-00-DR-A-0008

DRAWING STATUS

PAPER SIZE
A3

DRAWN BY
MDB

REVISION
A

PROJECT No.
1185-21

PLANNING

Information contained on this drawing is the sole copyright of
DAY Architectural Ltd. and is not to be reproduced without their permission.

DAY

DAY Architectural Ltd.
Studio 1, Lancaster Buildings
77 Deansgate, Manchester, M3
2BW

T: 0161 834 9703
W: www.day-architectural.com