



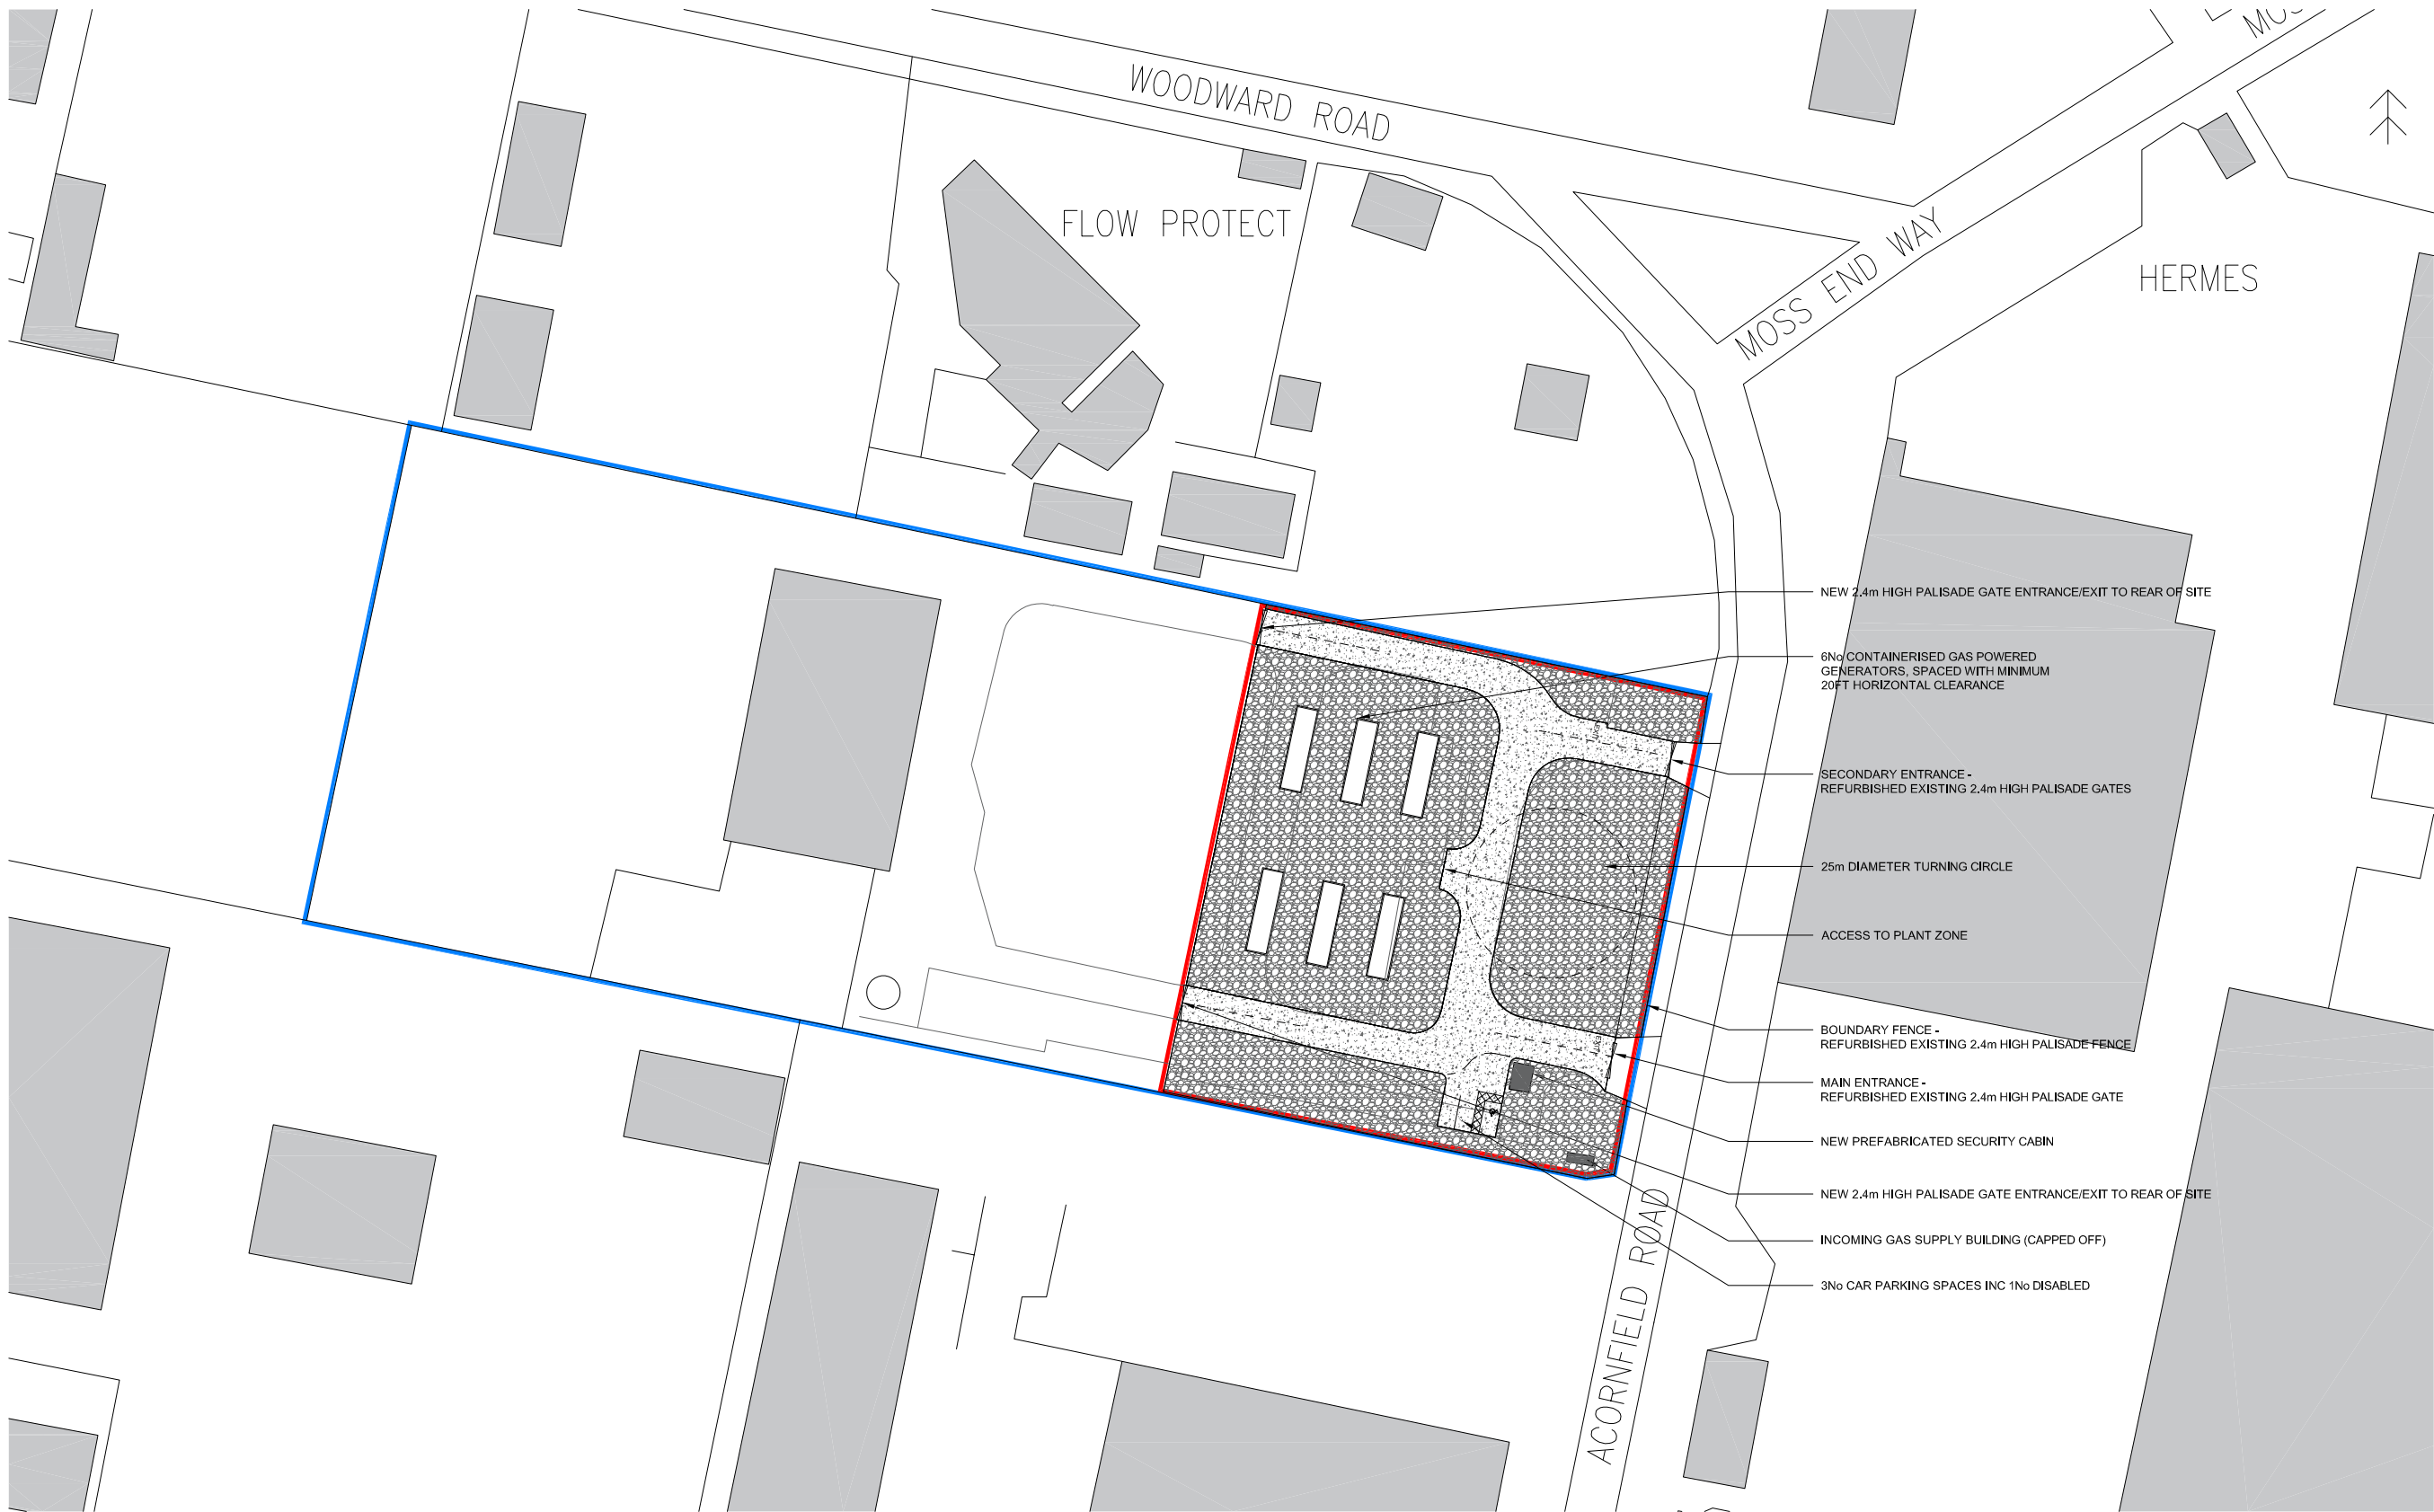

PROPOSED SITE PLAN
SCALE 1:500

 

SCALE 1:500

GENERAL NOTES:

DAY Architectural Ltd accepts no responsibility for any costs, losses or claims whatsoever arising from these drawings, specifications and related documents unless there is full compliance with the Client or any unauthorised user of the following:

- All boundaries, dimensions and levels are to be checked on site before construction and any discrepancies reported to the Architect / Designer.
- Partial Service: Any discrepancies with site or other information is to be advised to the Architect / Designer and direction and / or approvals to be sought before the implementation of the detail.
- Block and site plans are reproduced under license from the Ordnance Survey.
- Do not scale this drawing.
- For the purpose of coordination, all relevant parties must check this information prior to implementation and report any discrepancies to the Architect / Designer.

LINE TYPE KEY

— SITE BOUNDARY - 14,493sqm / 3.6 Acres

— APPLICATION BOUNDARY - 4,882 sqm / 1.2 Acres

B	Notes amended to Plant Zone entrance	20.08.21	MDB	
A	Initial Issue	15.04.21	MDB	
REV	DESCRIPTION	DATE	REV BY	CHKD BY

CLIENT
Insynch Energy Services LTD

PROJECT
Acornfield Road, Kirkby

DRAWING
Proposed Site Layout

SCALE 1:500	PAPER SIZE A1
DATE 15/04/2021	DRAWN BY MDB
DAY DRAWING No. 1185-21-XX-00-DR-A-0004	REVISION B
PROJECT No. 1185-21	

DRAWING STATUS
PLANNING

Information contained on this drawing is the property of DAY Architectural Ltd, and is not to be reproduced without their permission.

DAY

DAY Architectural Ltd
Studio 1, Lancaster Buildings
77 Deansgate, Manchester, M3 2BW

T: 0161 834 9703
W: www.day-architectural.com