

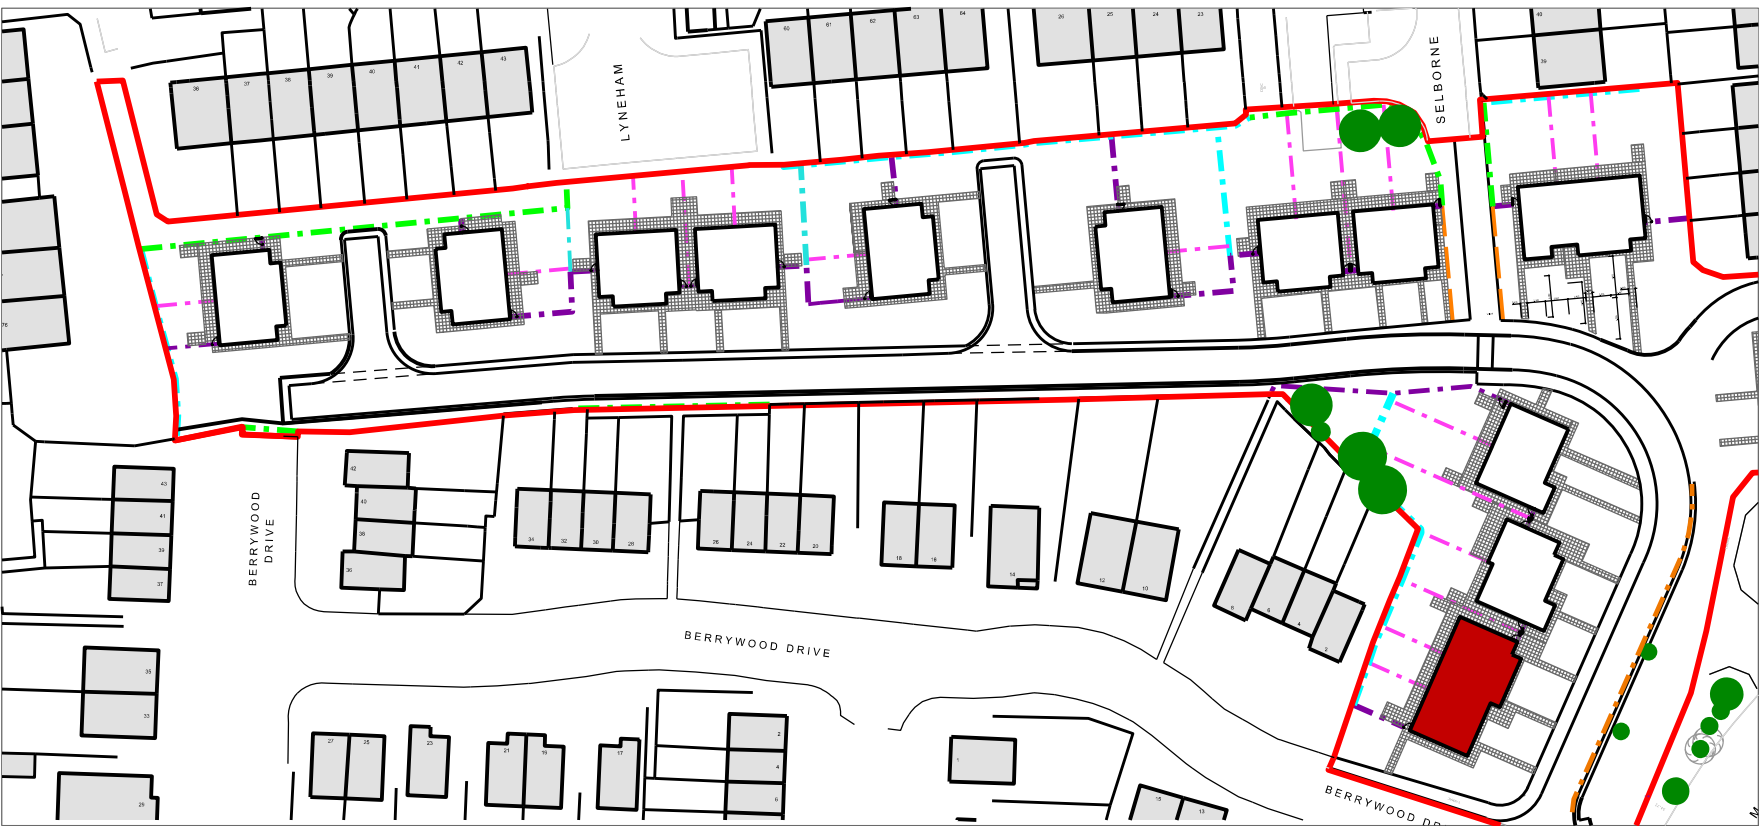



BLOCK 12 - 2B4P & 3B5P HOUSES

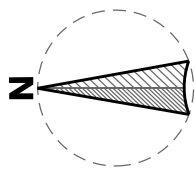

Proposed Site Plan @ 1:1000

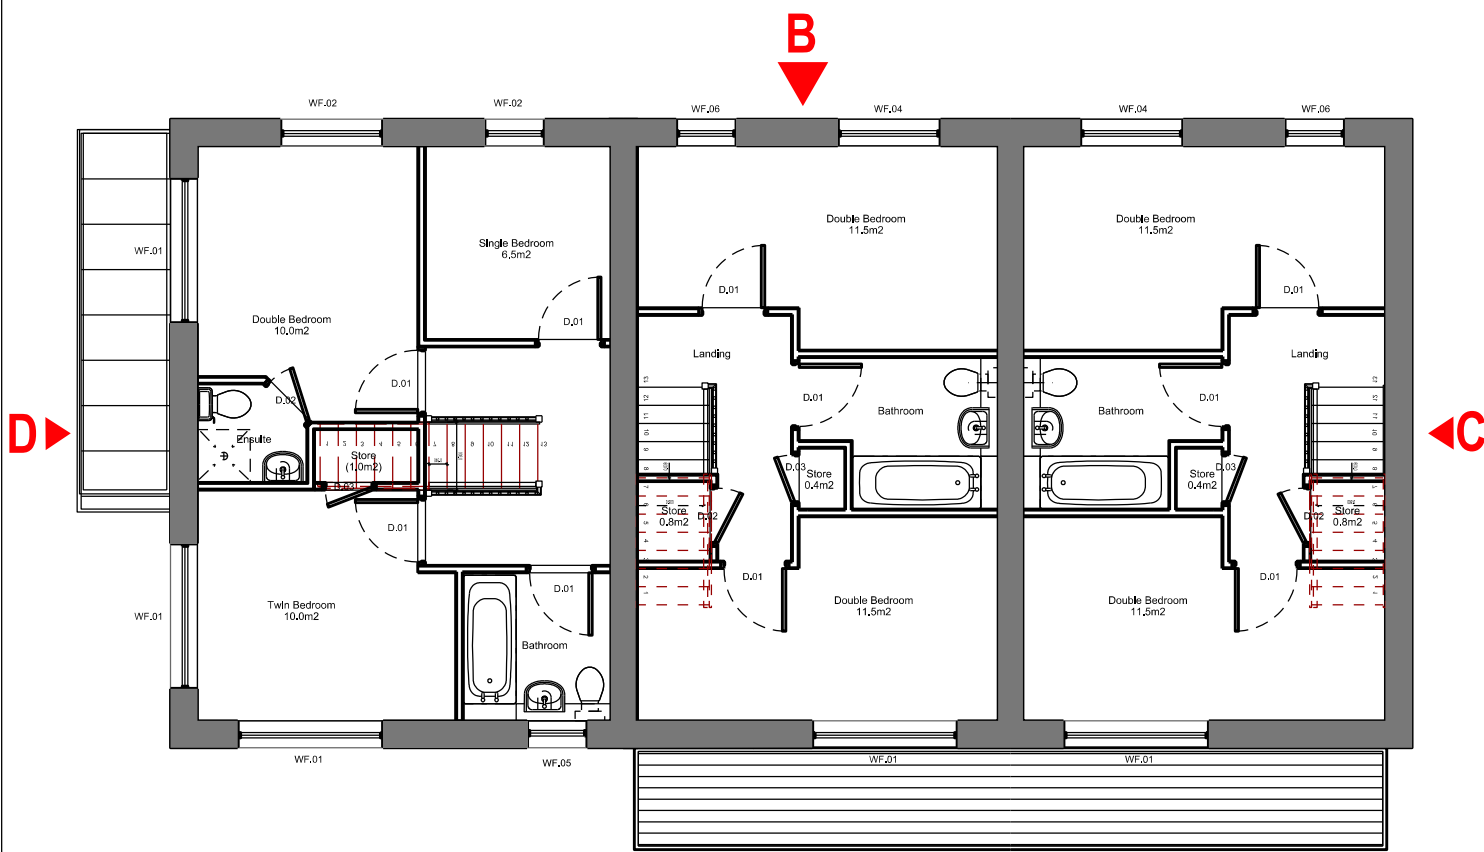


First Floor Plan

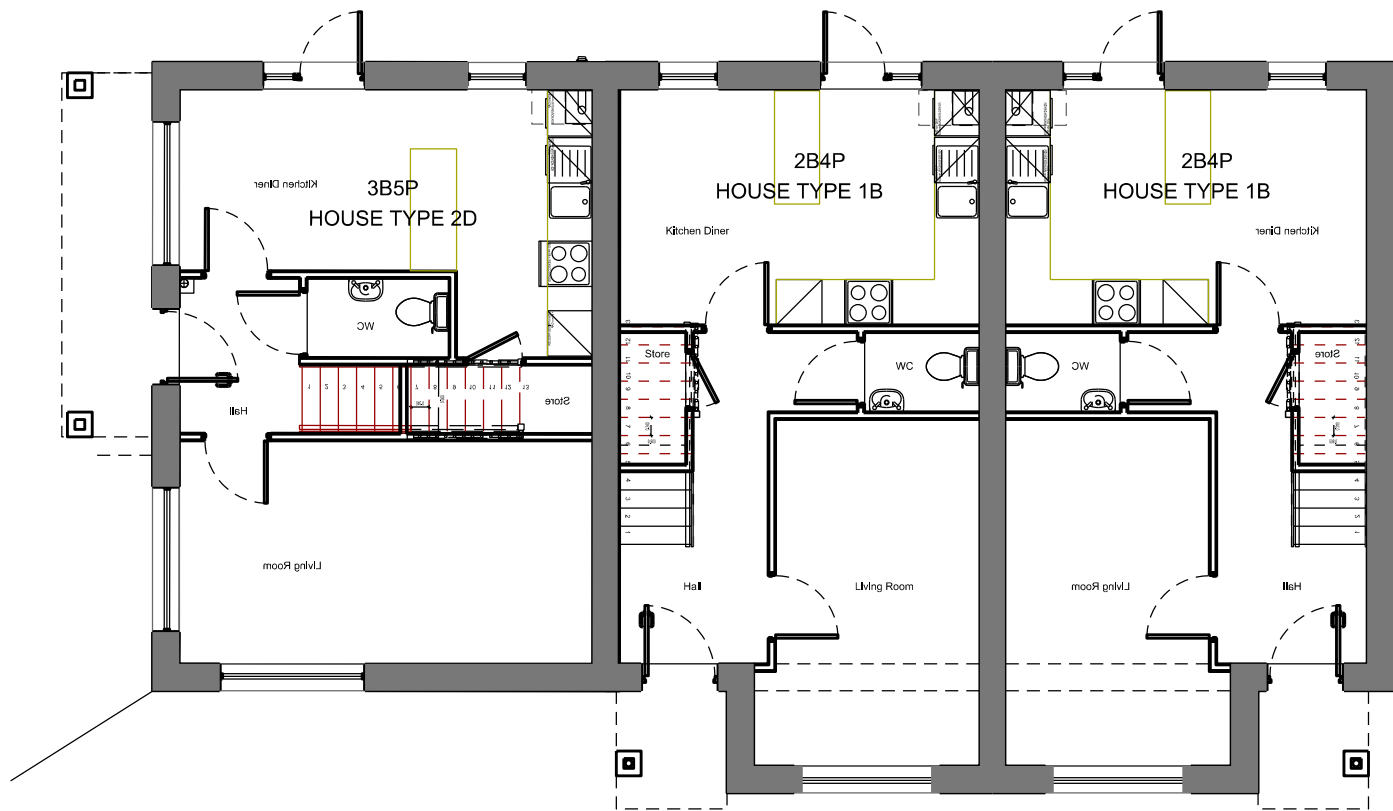

Ground Floor Plan



South Elevation(A)

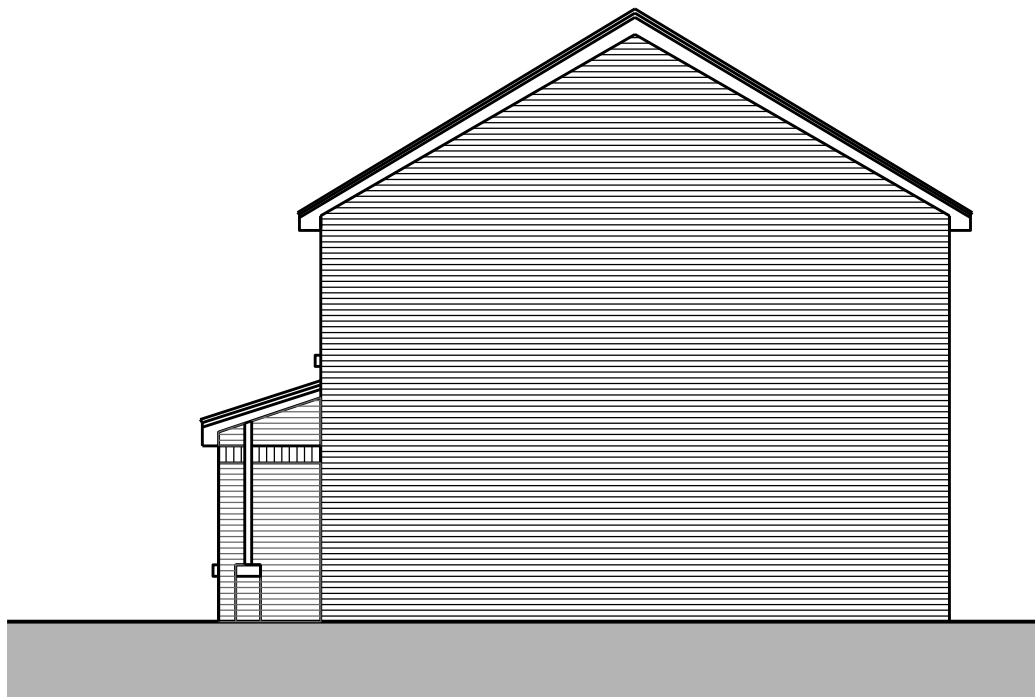

East Elevation (C)



North Elevation (B)



West Elevation(D)

- PC Concrete Roof Tile
- Prefinished Board UPVC Soffit
- UPVC Windows
- Engineering Soldier Brick Course
- Timber Post
- Artstone Cill

2B4P HOUSE : 77m²
3B5P HOUSE : 86m²

B	North elevation windows amended	Mar 23	JM
A	Amended Unit Type and Block Numbering	Jan 17	AB
DESIGNATION	DETAILS OF REVISION	DATE	INITIALS

PROJECT	TITLE	SIZE	STATUS
Lickers Lane L36 3PW	Block 12 2B4P & 3B5P Houses Phase 2	A2	PLANNING
PROJECT	PROJECT No	DRAWING No	
	1326	L18B	
JOHN MCCALL ARCHITECTS LTD	DRAWN by	CHECKED	
No.1 Arts Village, Henry Street, Liverpool L1 5BS Tel: 0151 707 1818 Fax: 707 1819	AB	JM	
Old Coop Building, Church Street, Hayfield, SK22 2JE e-mail: admin@johnmccall.co.uk	DATE	SCALE (1:100)	
	01.08.16	1:100	