


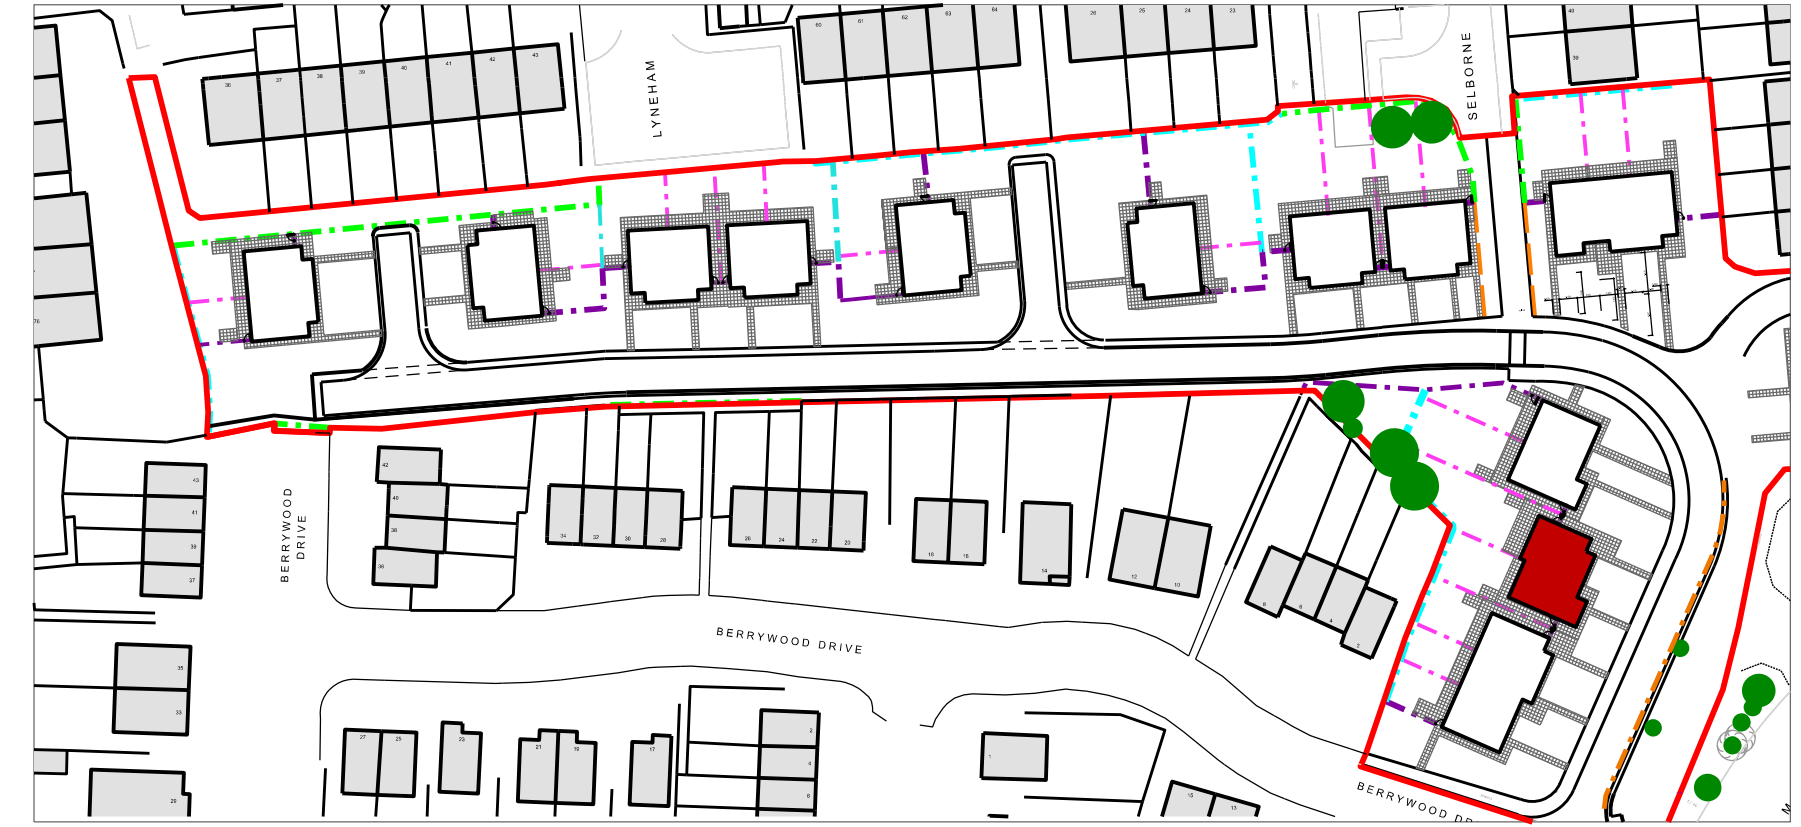


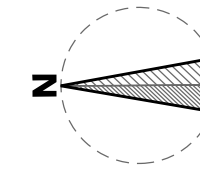

Proposed Site Plan @ 1:1000

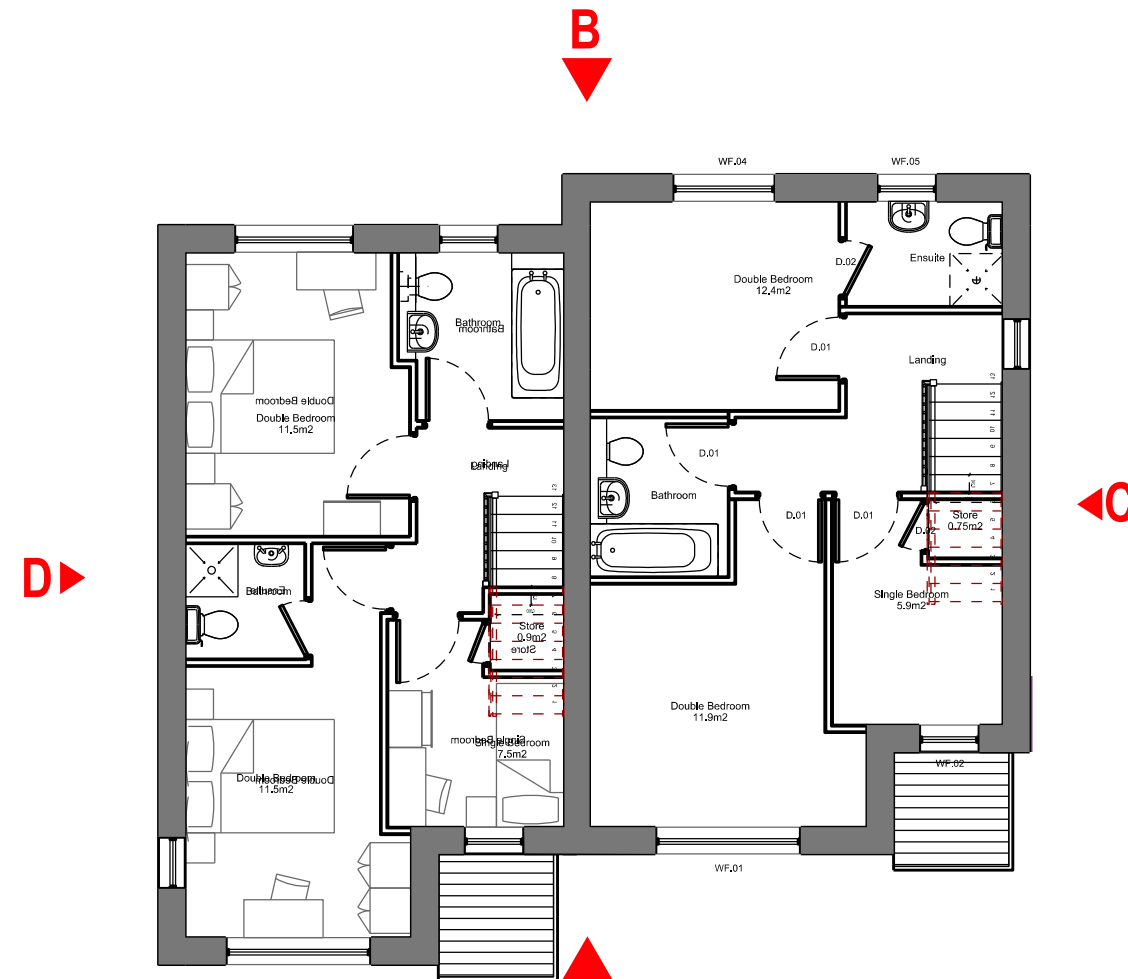

First Floor Plan

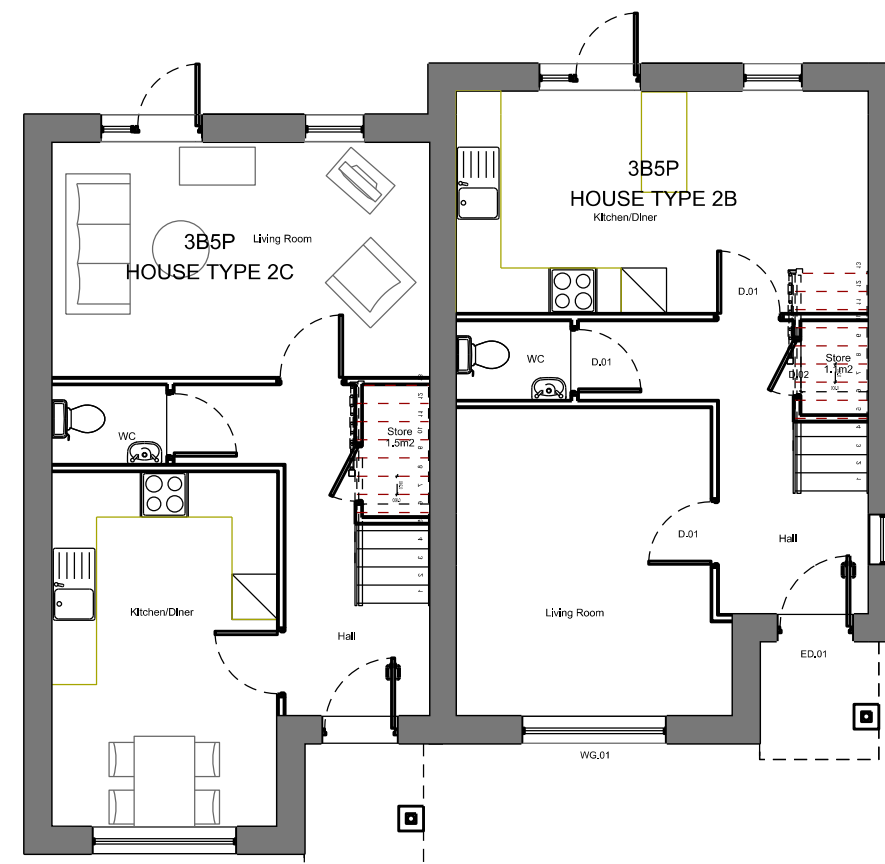


Ground Floor Plan




South Elevation(A)



North Elevation (B)

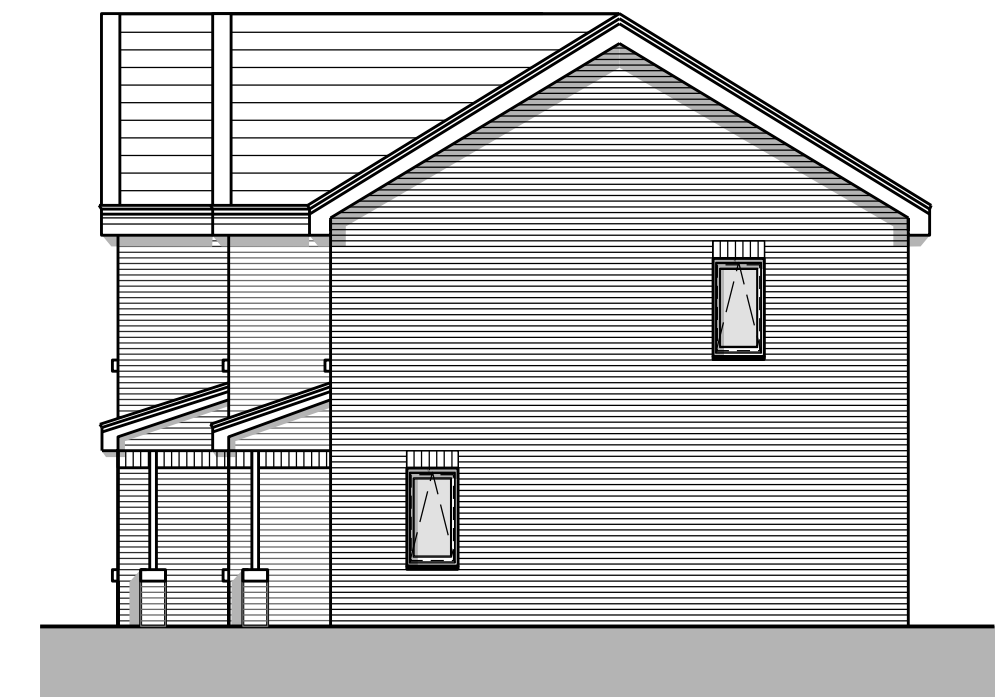

East Elevation (C)

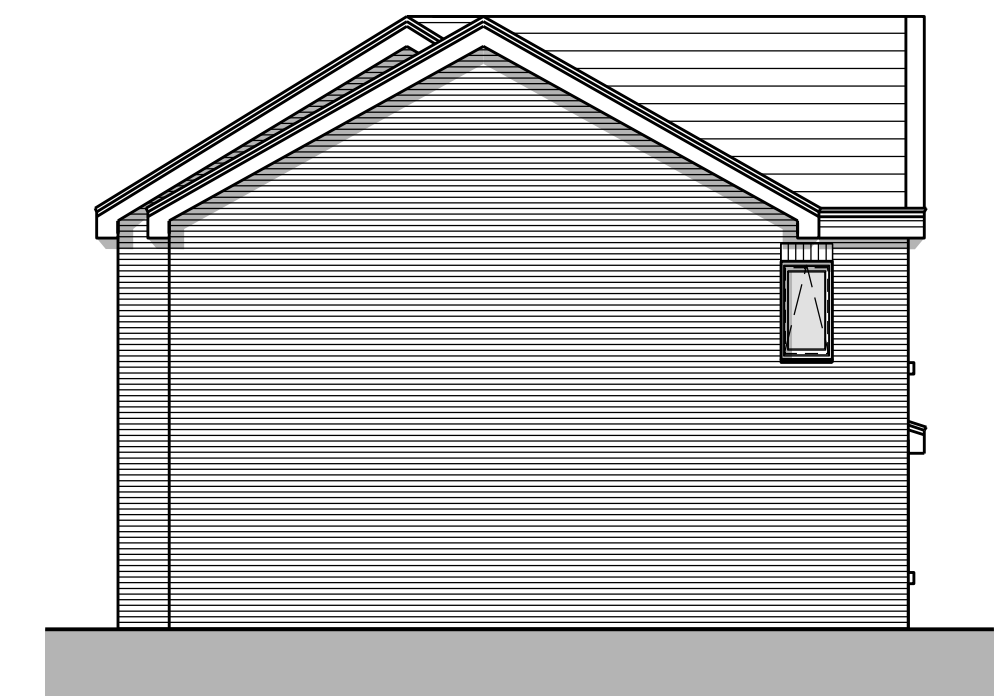

West Elevation (D)

- PROJECT

Lickers Lane
L36 3PW

- TITLE**

Block 13 3B5P Houses
Phase 2

SIZE
A2

STATUS

PLANNING

PROJECT No
1326

DRAWING No
I 19B

DRAWN by
AB

CHECKED
JM

DATE
01 08 16

SCALE (u,n,o)
1:100

☐ JOHN McCALL ARCHITECTS LTD

☐ No.1 Arts Village, Henry Street, Liverpool L1 5BS Tel: 0151 707 1818 Fax: 707 1819

Old Coop Building, Church Street, Hayfield, SK22 2JE e-mail: admin@johnmccall.co.uk

B	South, North & East elevation windows amended	Mar 23	JM
A	Amended Block Numbering	Jan 17	AB
DESIGNATION	DETAILS OF REVISION	DATE	INITIALS

3B5P HOUSE : 86m2