

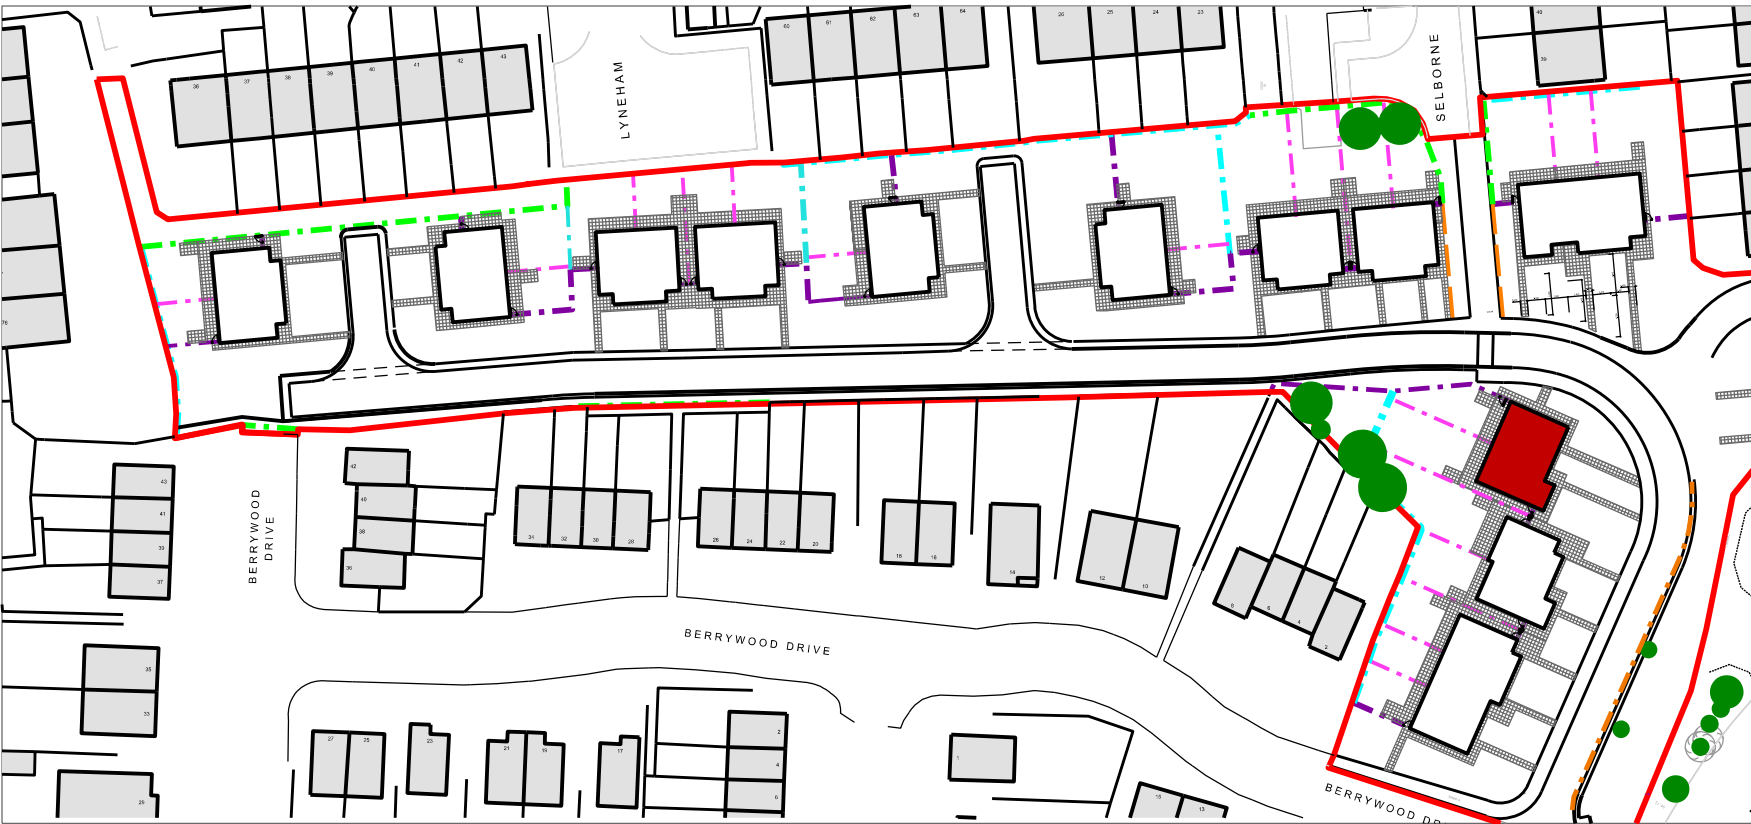


BLOCK 14 - 3B5P HOUSES

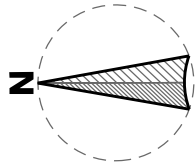

Proposed Site Plan @ 1:1000

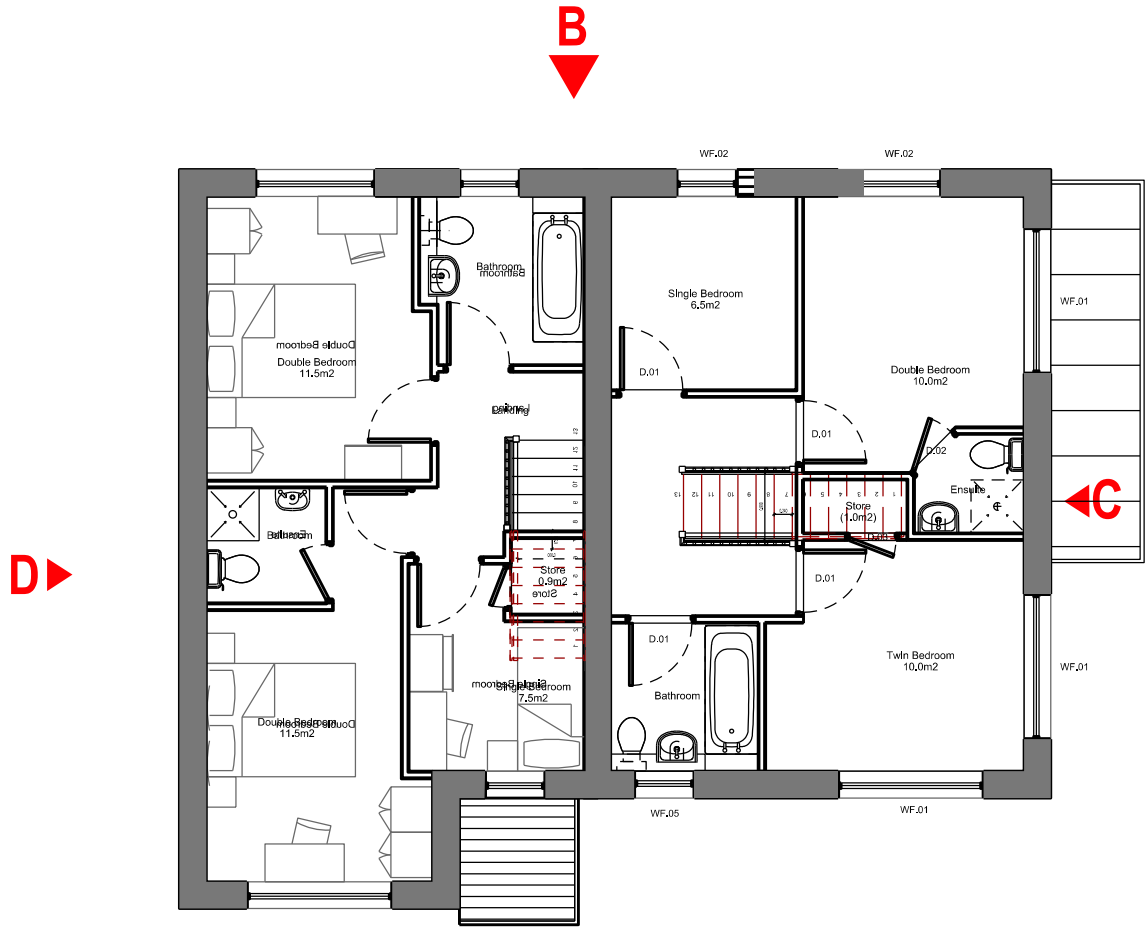

First Floor Plan




South Elevation(A)




East Elevation (C)



North Elevation (B)

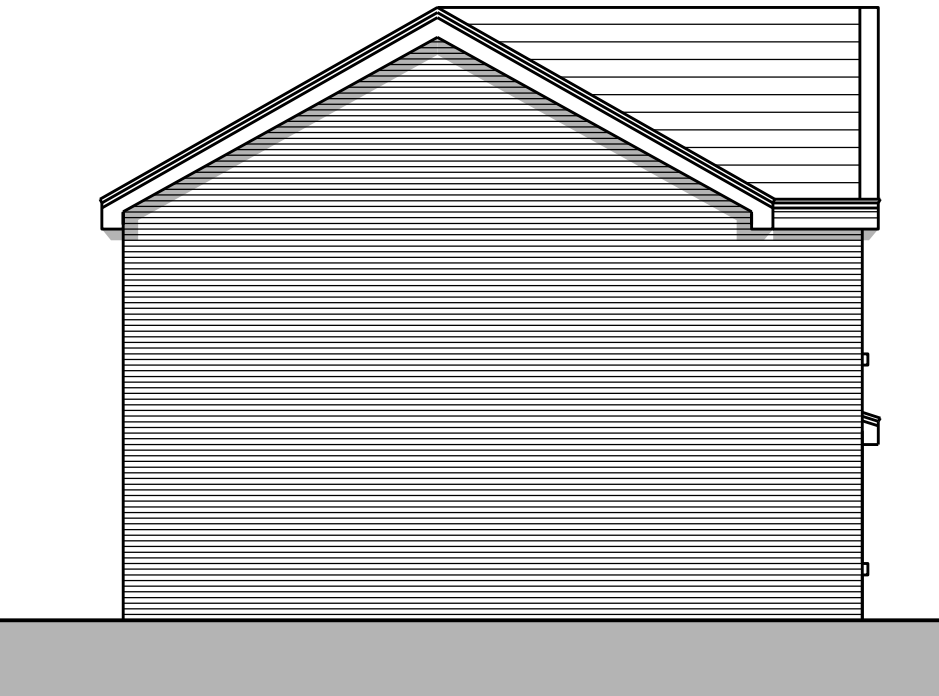

West Elevation(D)

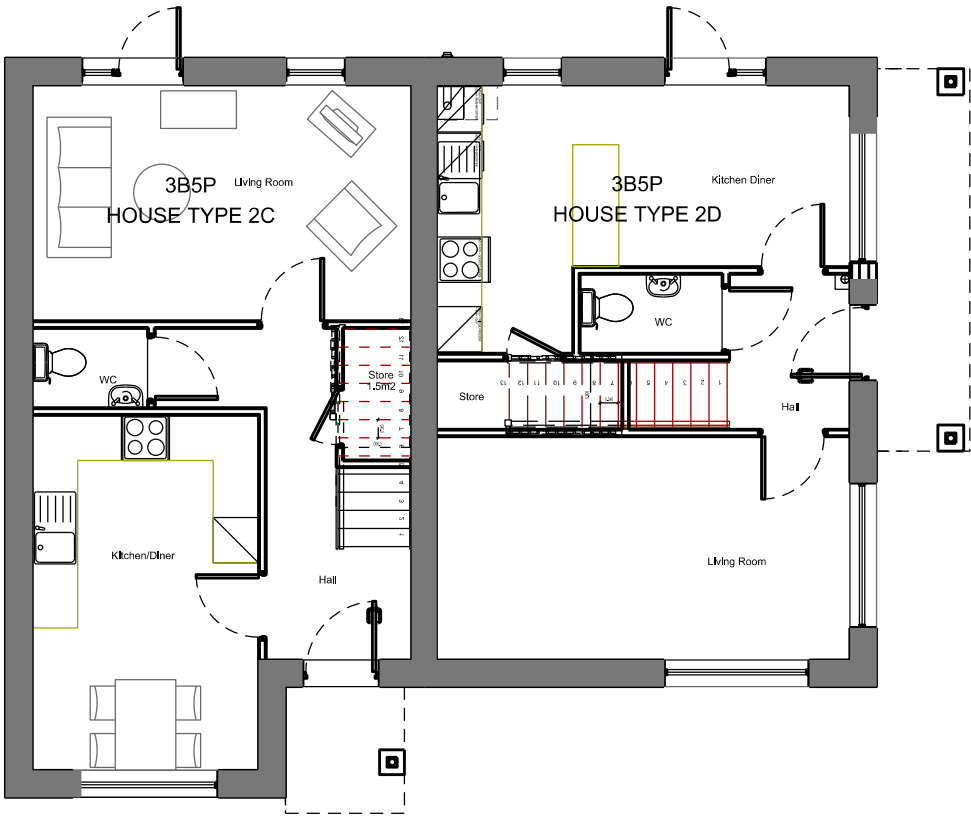

Ground Floor Plan

3B5P HOUSE : 86m2

B	North & South elevation windows amended	Mar 23	JM
A	Amended Unit Type and Block Numbering	Jan 17	AB
DESIGNATION	DETAILS OF REVISION	DATE	INITIALS

PROJECT	TITLE	SIZE	STATUS
Lickers Lane L36 3PW	Block 14 3B5P Houses Phase 2	A2	PLANNING
PROJECT No	DRAWING No	DRAWN by	CHECKED
1326	L20B	AB	...
DATE	SCALE (1:100)		
01.08.16	1:100		