

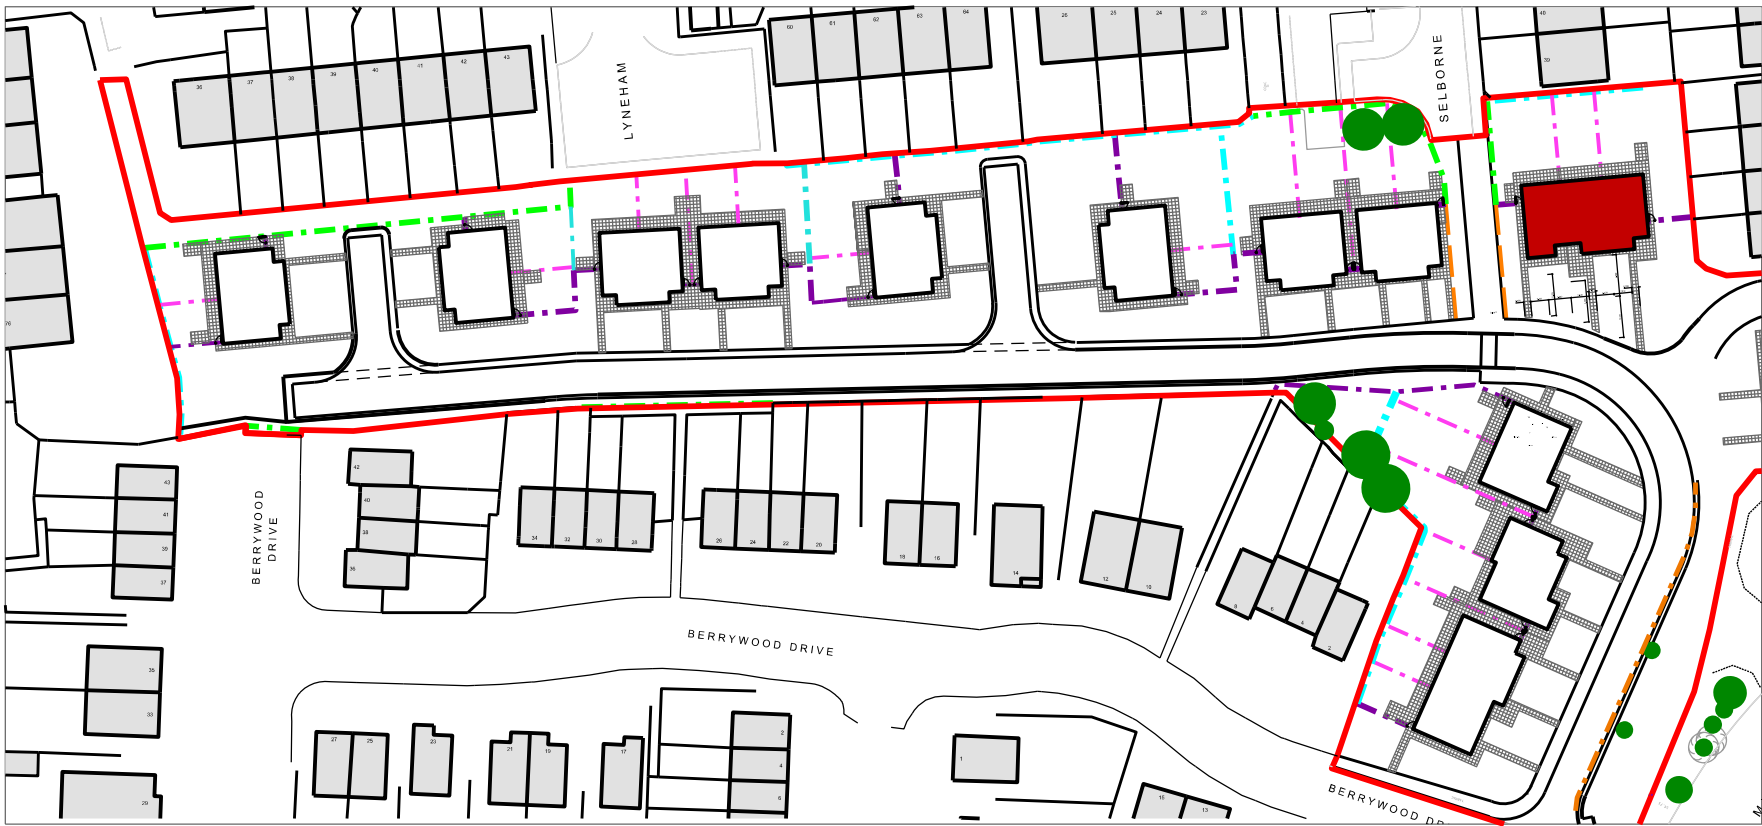



BLOCK 15 - 2B4P & 3B5P HOUSES

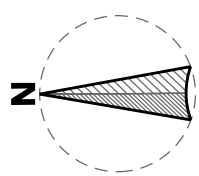


Proposed Site Plan @ 1:1000

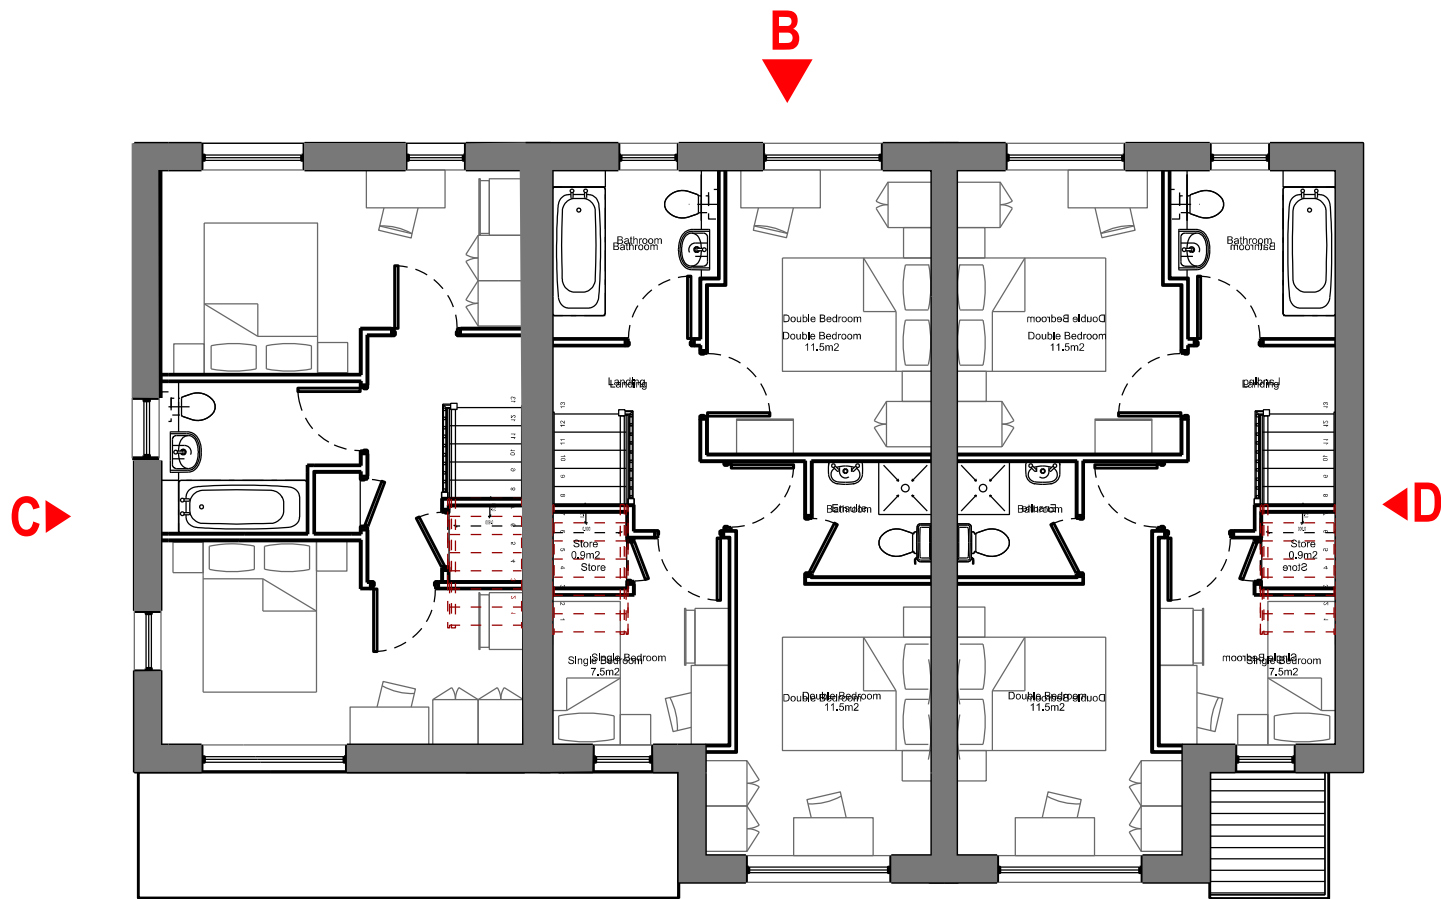

First Floor Plan

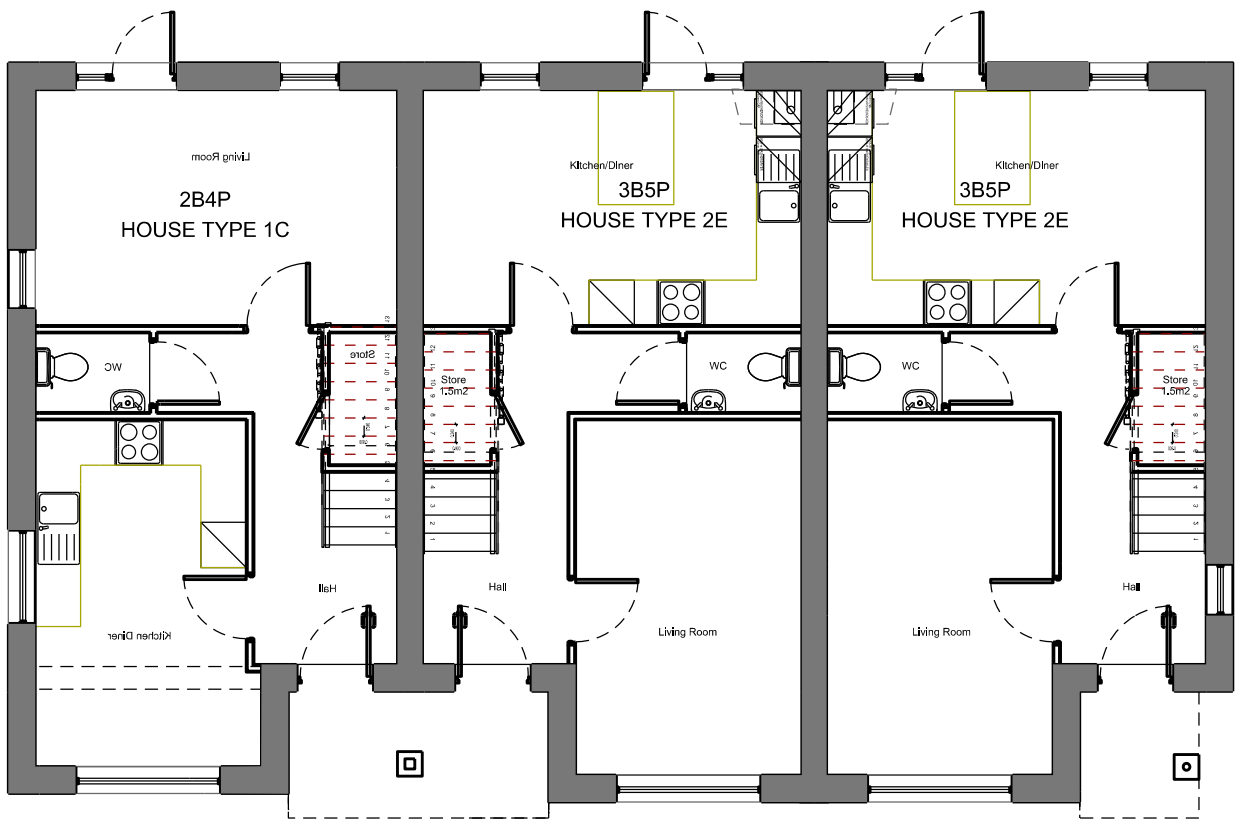


Ground Floor Plan

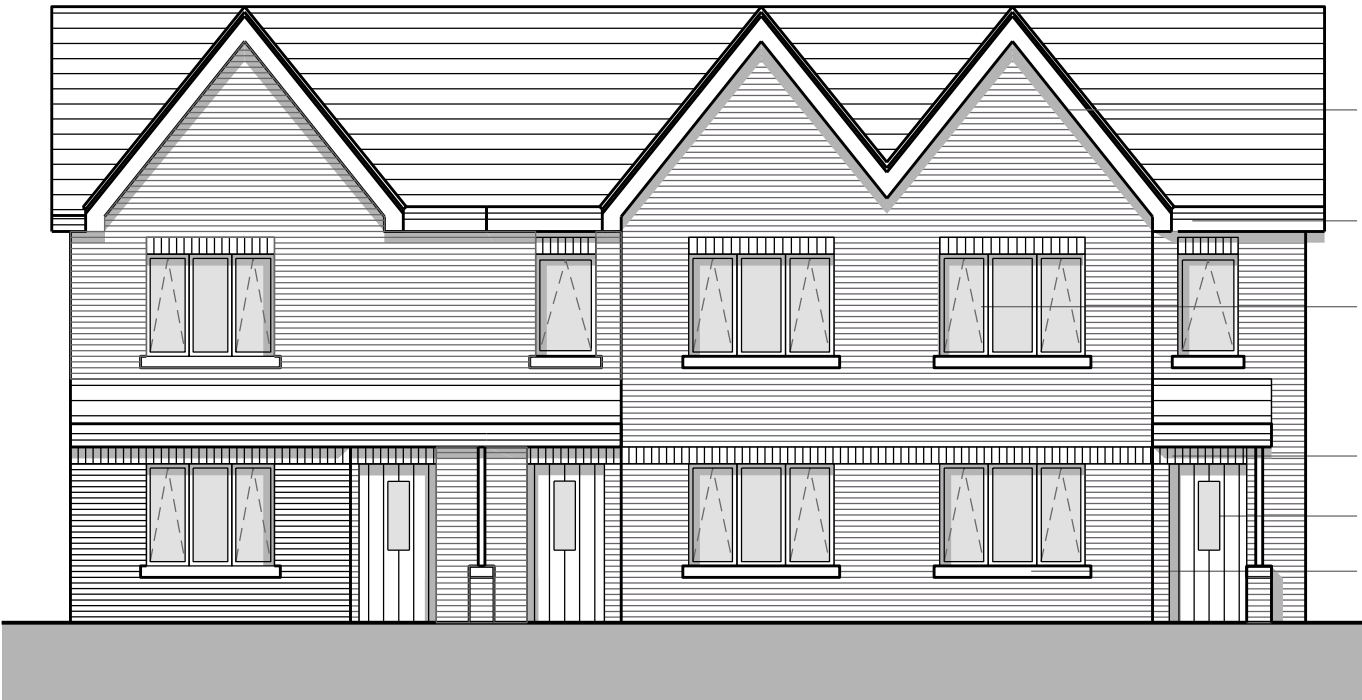


South Elevation (A)



North Elevation (B)

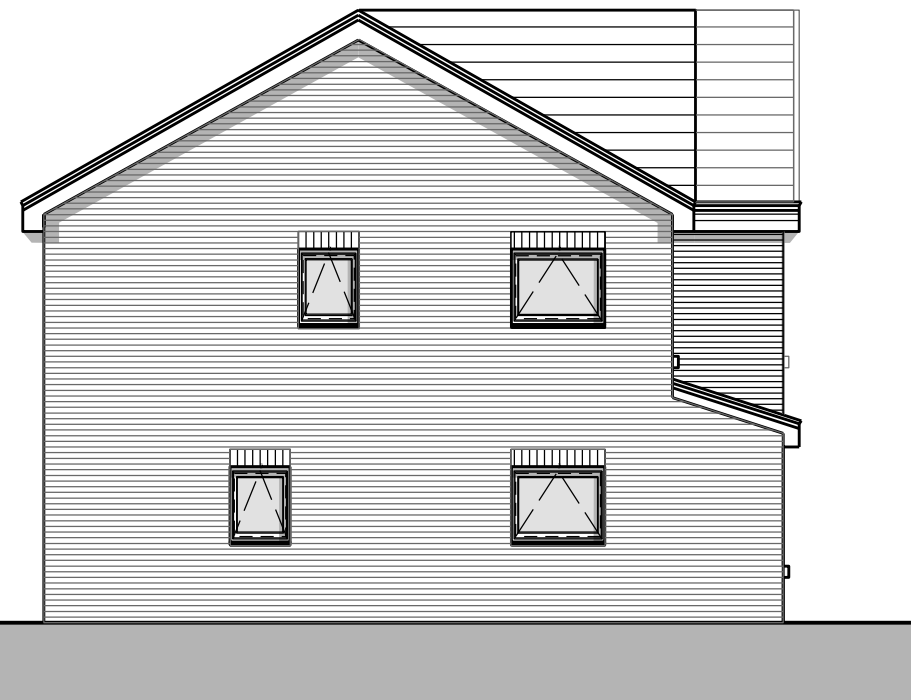

East Elevation (C)

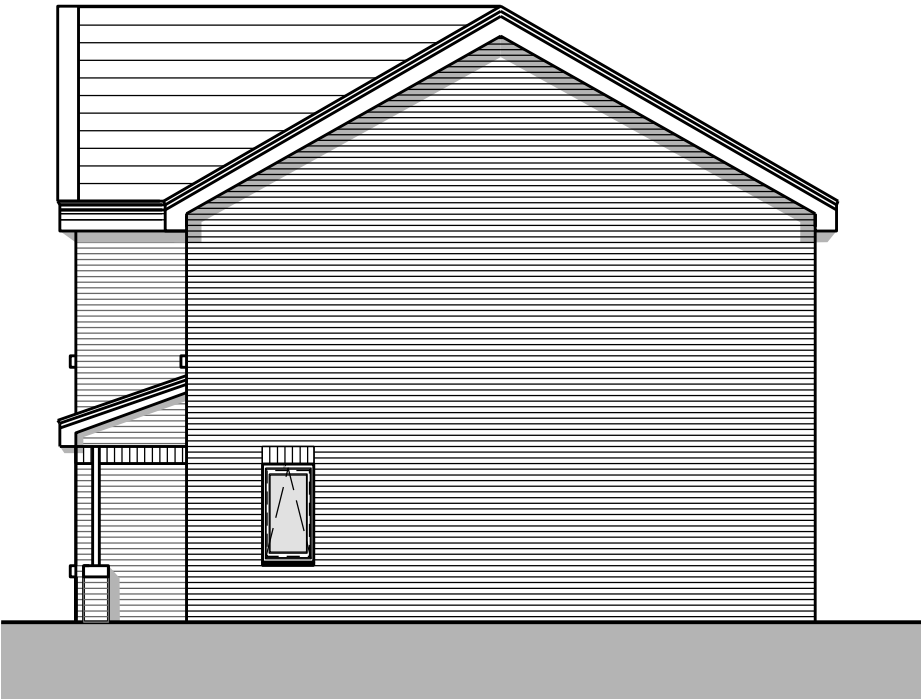

West Elevation (D)

PLOT 08: 3B5P HOUSE TYPE 2E (86m2)
PLOT 09: 3B5P HOUSE TYPE 2E (86m2)
PLOT 10: 2B4P HOUSE TYPE 1C (77m2)

DESIGNATION	DETAILS OF REVISION	DATE	INITIALS
H	North & South elevation windows amended to suit Contractor's Proposals	Mar 23	JM
G	Plot 35 bedroom cill raised to suit planning officer	25.01.17	JM
F	Plot 35 additional bedroom and lounge windows added to gable to suit planning officer	24.01.17	JM
E	Plot 35 handed and large kitchen window to gable provided to suit planning officer	24.01.17	AB
D	Plot 35 additional bedroom and lounge windows added to gable to suit planning officer	23.01.17	JM

☐ PROJECT	☐ TITLE	SIZE A2	STATUS PLANNING
Lickers Lane Phase 2	Block 15 2B4P & 3B5P Houses	PROJECT No 1811	DRAWING No L21H
Berrywood Drive	Phase 2	DRAWN by JM	CHECKED AB
☐ JOHN MCCALL ARCHITECTS LTD		DATE MAR 22	SCALE (1:50)
☐ No.1 Arts Village, Henry Street, Liverpool L1 5BS Tel: 0151 707 1818 Fax: 707 1819			
☐ Old Coop Building, Church Street, Hayfield, SK22 2JE e-mail: admin@johnmccall.co.uk			