


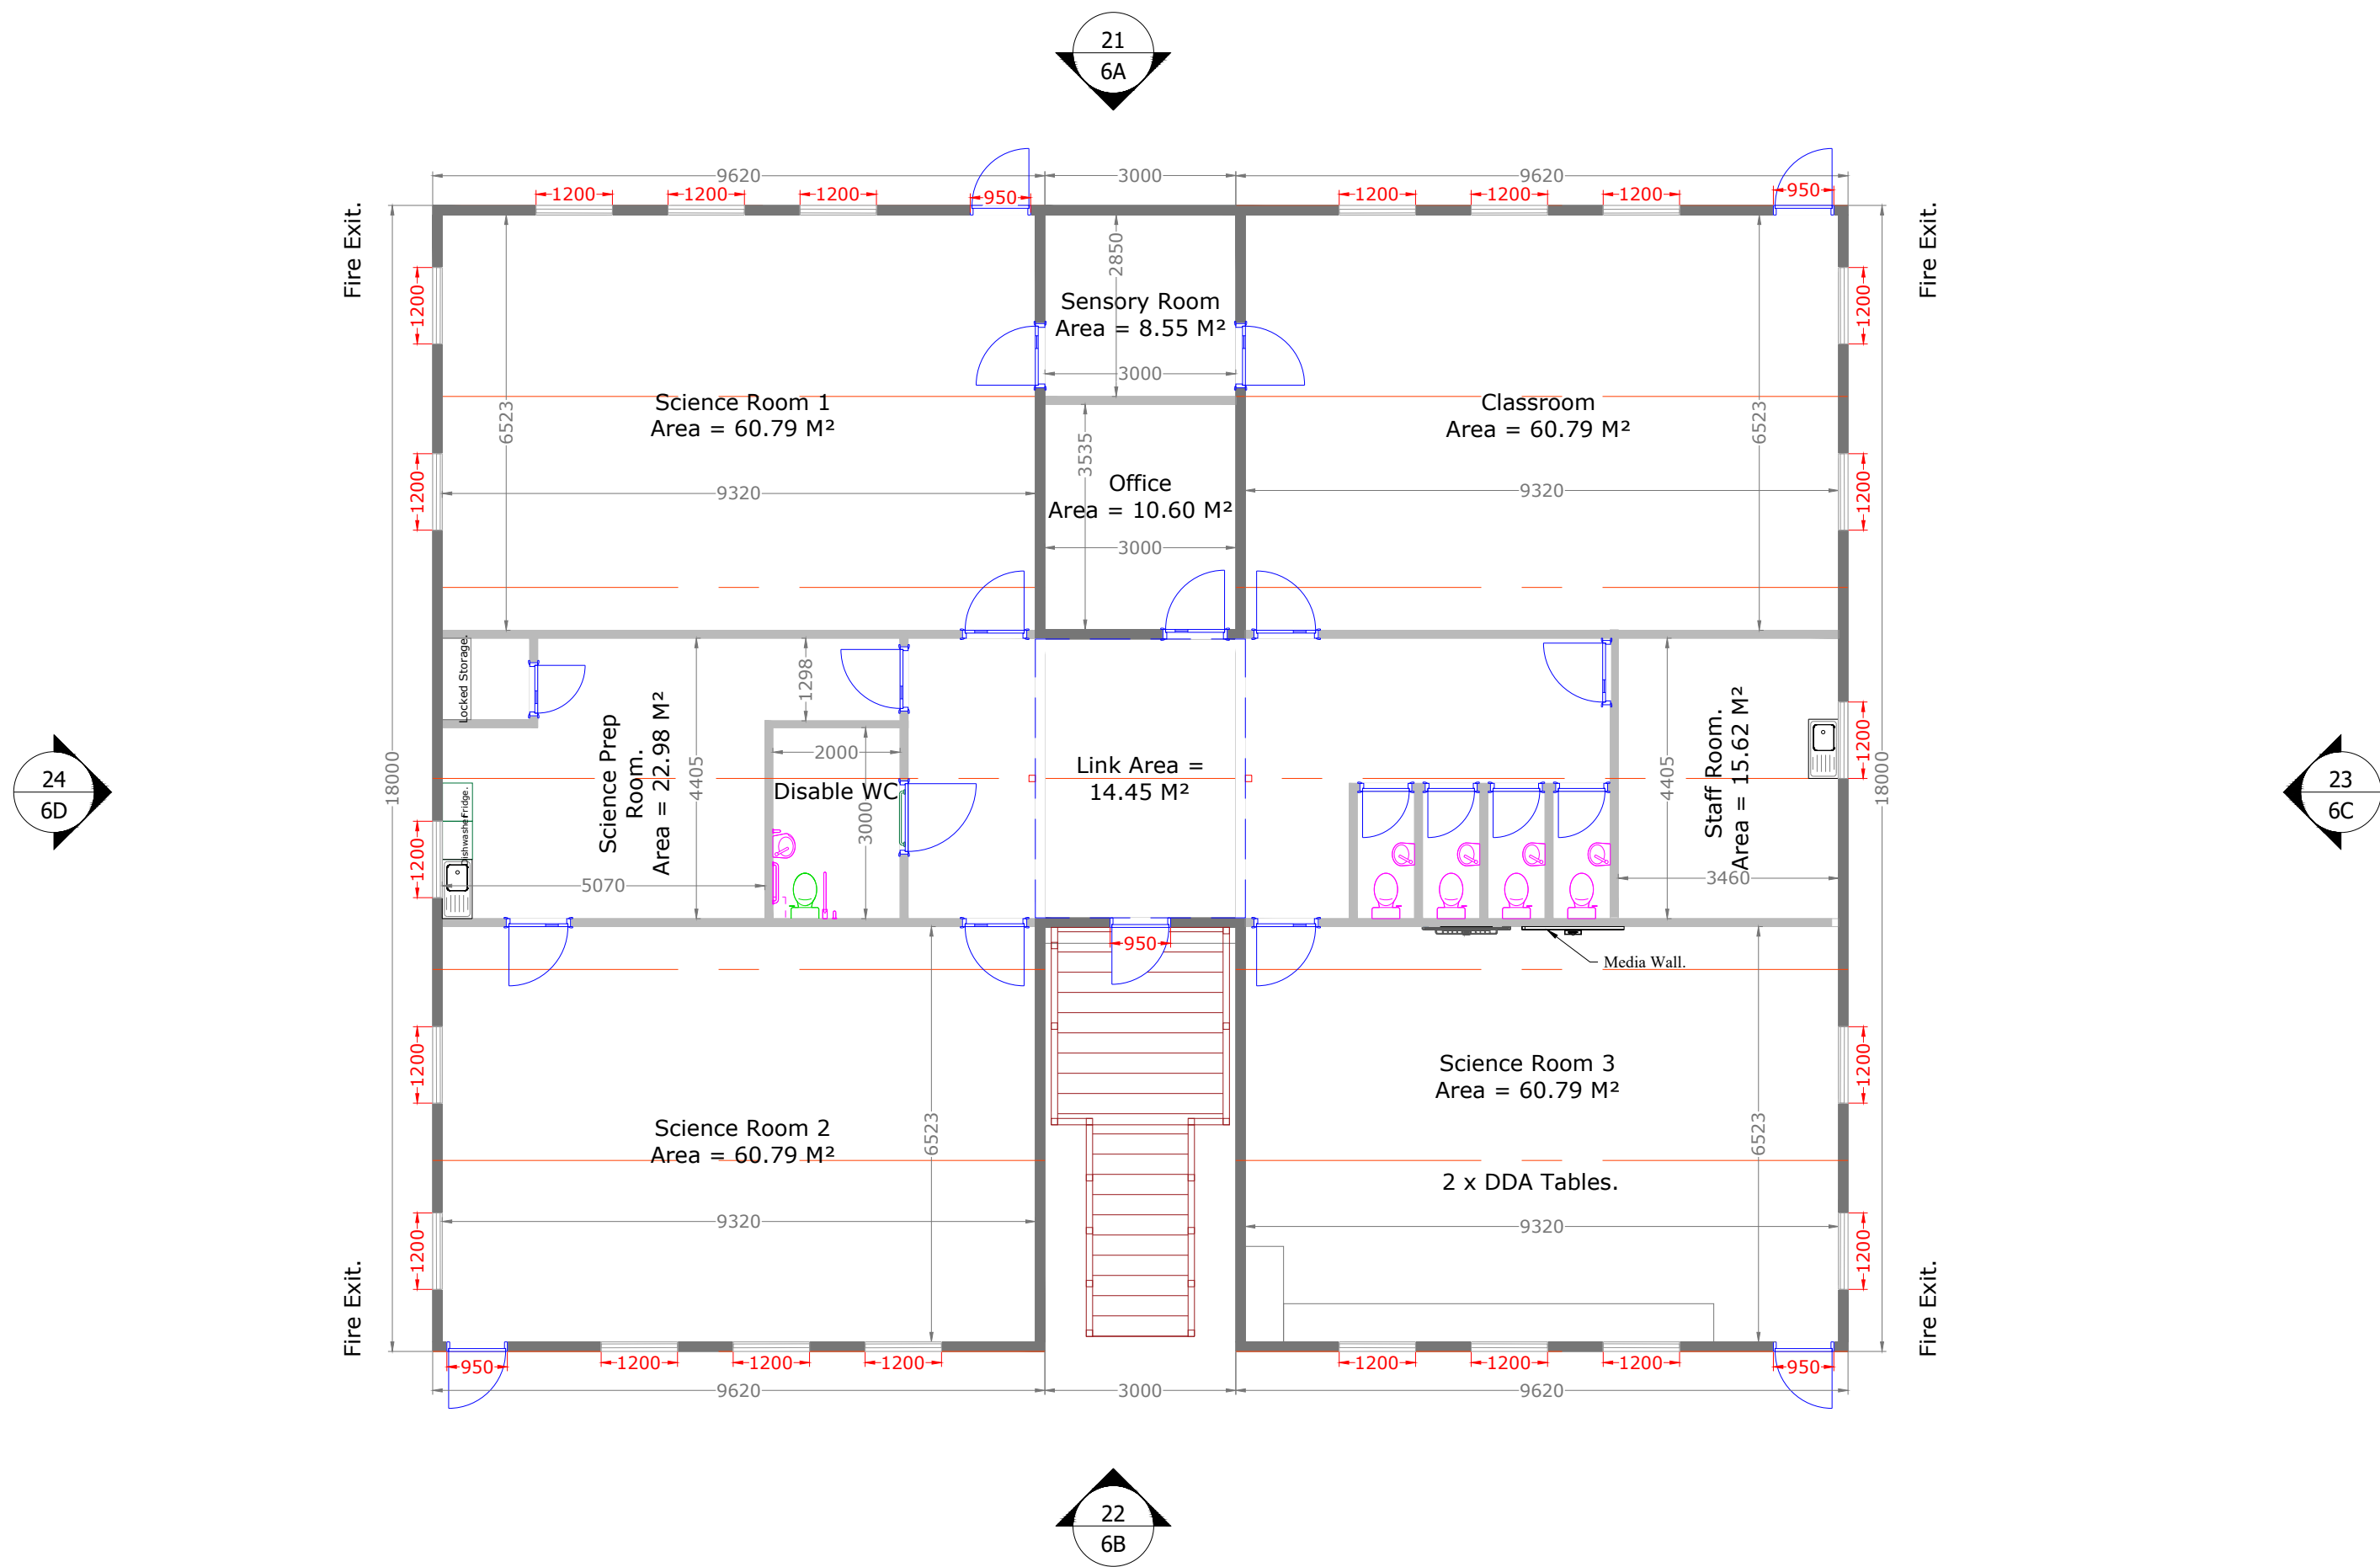

REV	DATE	BY	DESCRIPTION
A4	26/04/25	CM	Design and details altered.
A5	01/05/25	CM	Design Layout altered.
A6	01/05/25	CM	Design Layout altered.
A7	01/05/25	CM	Design Layout altered.
A8	12/05/25	CM	Design Layout altered.

APPROVAL.			
DRAWING ISSUE STATUS			
REV	DATE	BY	DESCRIPTION
A1	10/04/25	CM	Layout altered.
A2	12/04/25	CM	Layout altered Dishwasher added.
A3	24/04/25	CM	Dimensions added.


TITLE			
Proposed Alternative 3 Science Block Floor Plan.			
SCALE		CONTRACT	DRAWING
1:100		WS-510	PL-107
DRAWN	DATE	REV	
CM	28/03/25	A8	

THE CONTENT OF THIS DRAWING IS SUBJECT TO THE PROVISION OF THE COPYRIGHT ACT 1986. WORK TO FIGURED DIMENSIONS ONLY. ALL SITE DIMENSIONS MUST BE CHECKED BEFORE WORK COMMENCES. ANY DISCREPANCIES BETWEEN INFORMATION CONTAINED ON THIS DRAWING AND ALL OTHER RELEVANT DOCUMENTS MUST BE DRAWN TO THE ATTENTION OF WINDOW & DOOR SOLUTIONS BEFORE WORK IS EXECUTED.

13

Elevation - 6A.


Scale: 1:75

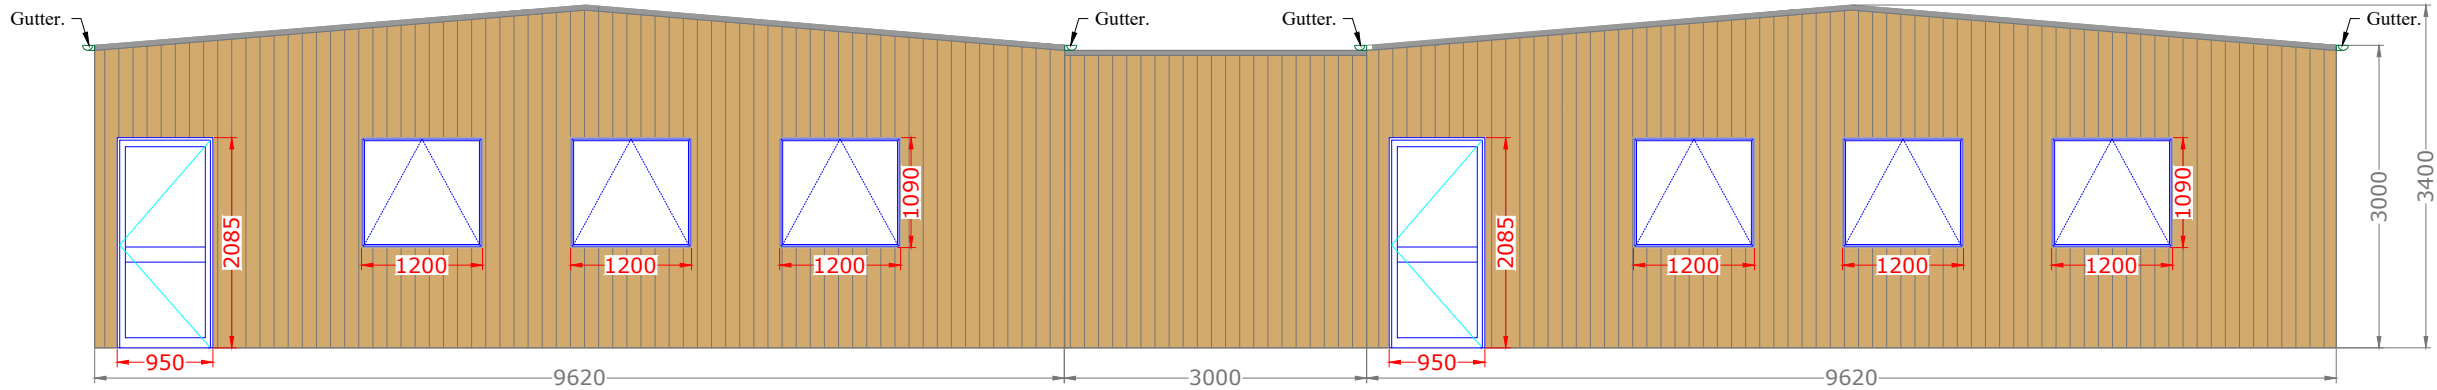

14

Elevation - 6B.


Scale: 1:75

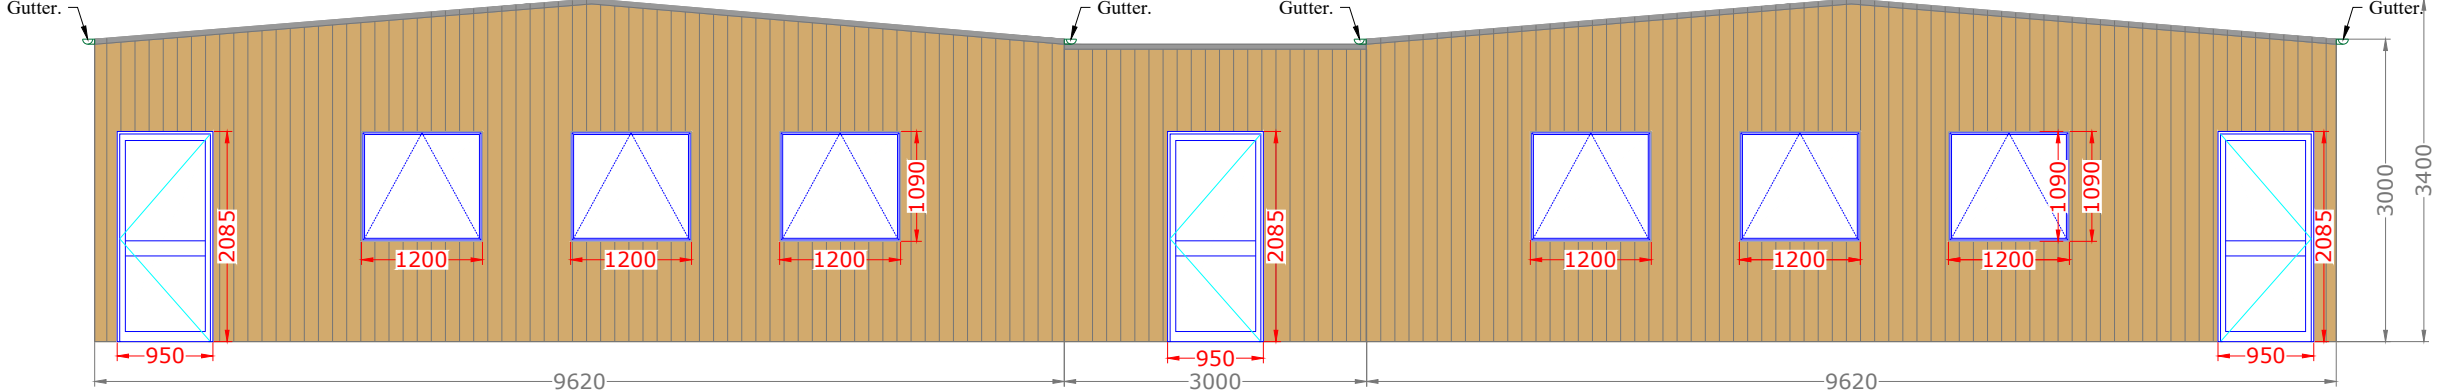

15

Elevation - 6C.


Scale: 1:75

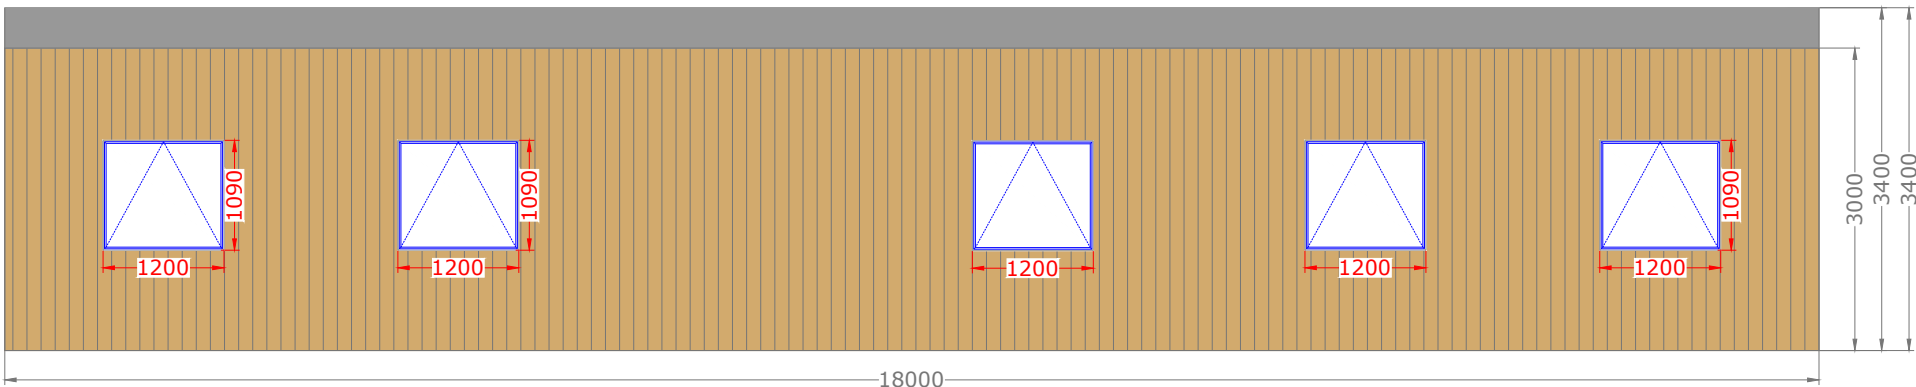

16

Elevation - 6D.

Scale: 1:75

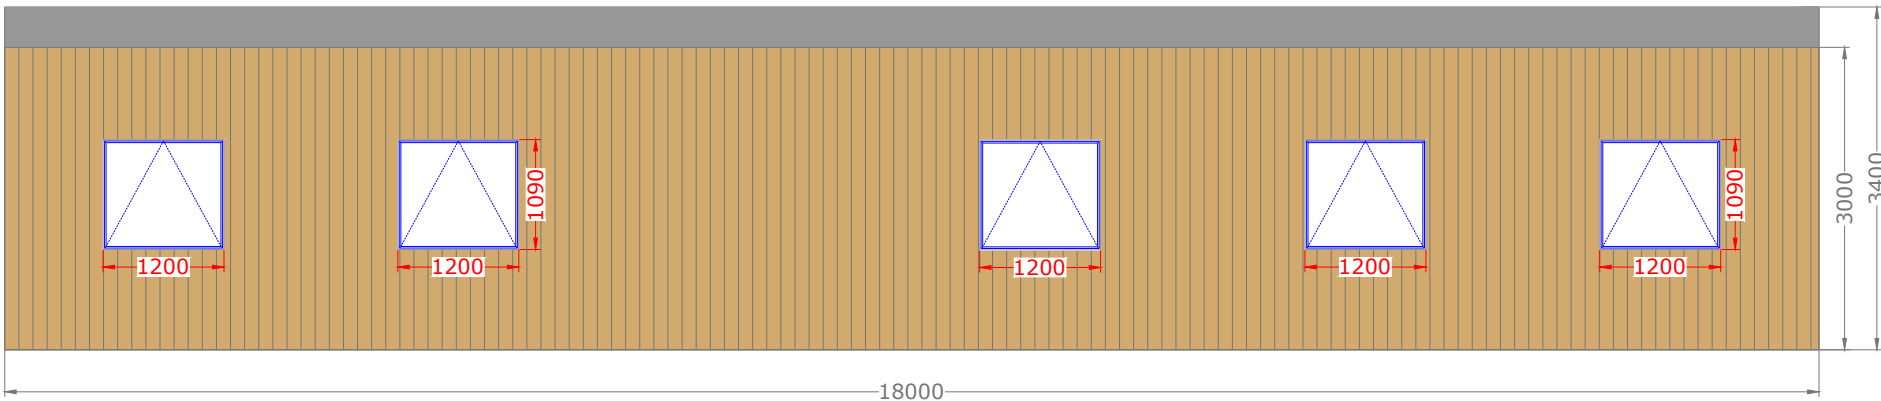

REV	DATE	BY	DESCRIPTION
A4	12/05/25	CM	Design altered.
**	--/--	CM	-

REV	DATE	BY	DESCRIPTION
A1	26/04/25	CM	Design altered.
A2	01/05/25	CM	Design altered.
A3	01/05/25	CM	Design altered.

SCALE	CONTRACT	DRAWING	REV
1:75	WS-510	EL-104	A4
DRAWN	DATE		
CM	24/04/25		