


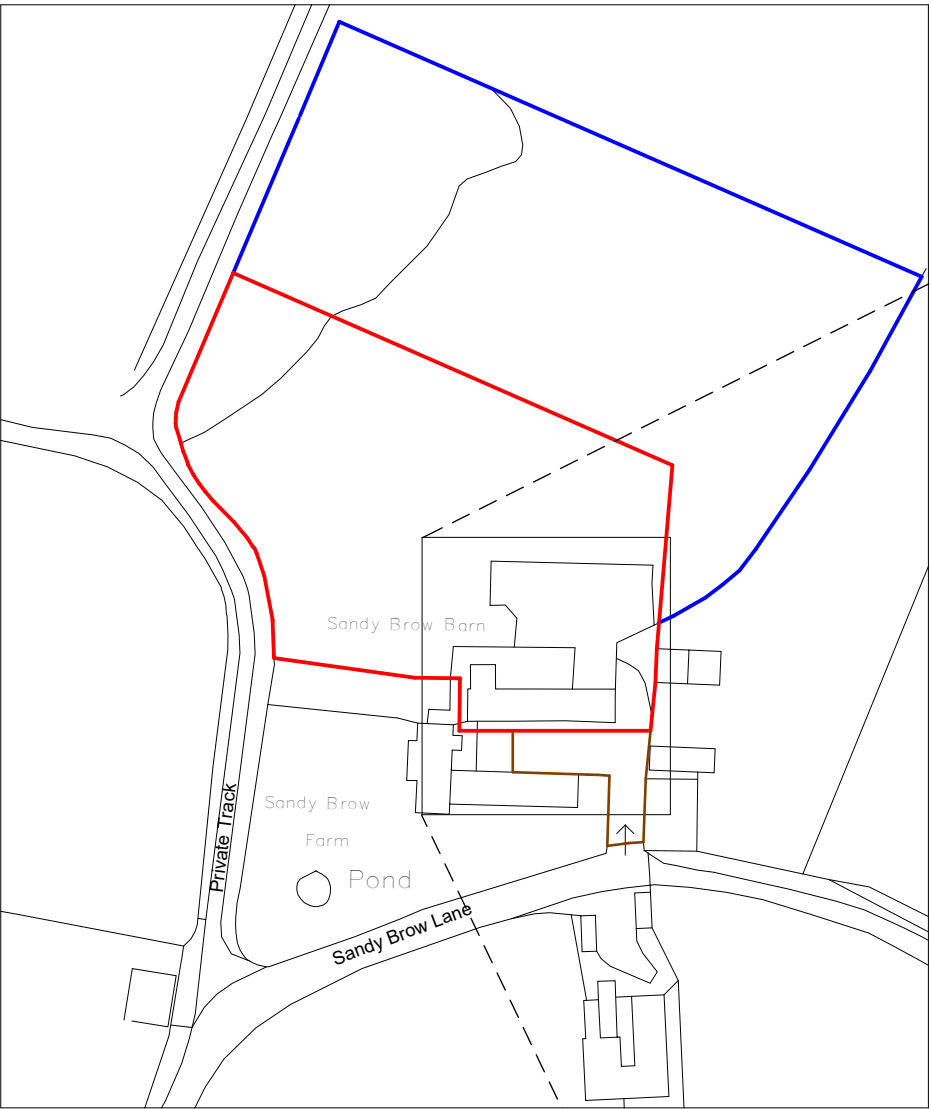




Proposed - Location Plan

Scale: 1 : 1250

- Application Boundary
- Other Ownership Boundary
- Right of Access

Proposed - Site Plan

Scale: 1 : 200

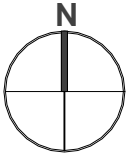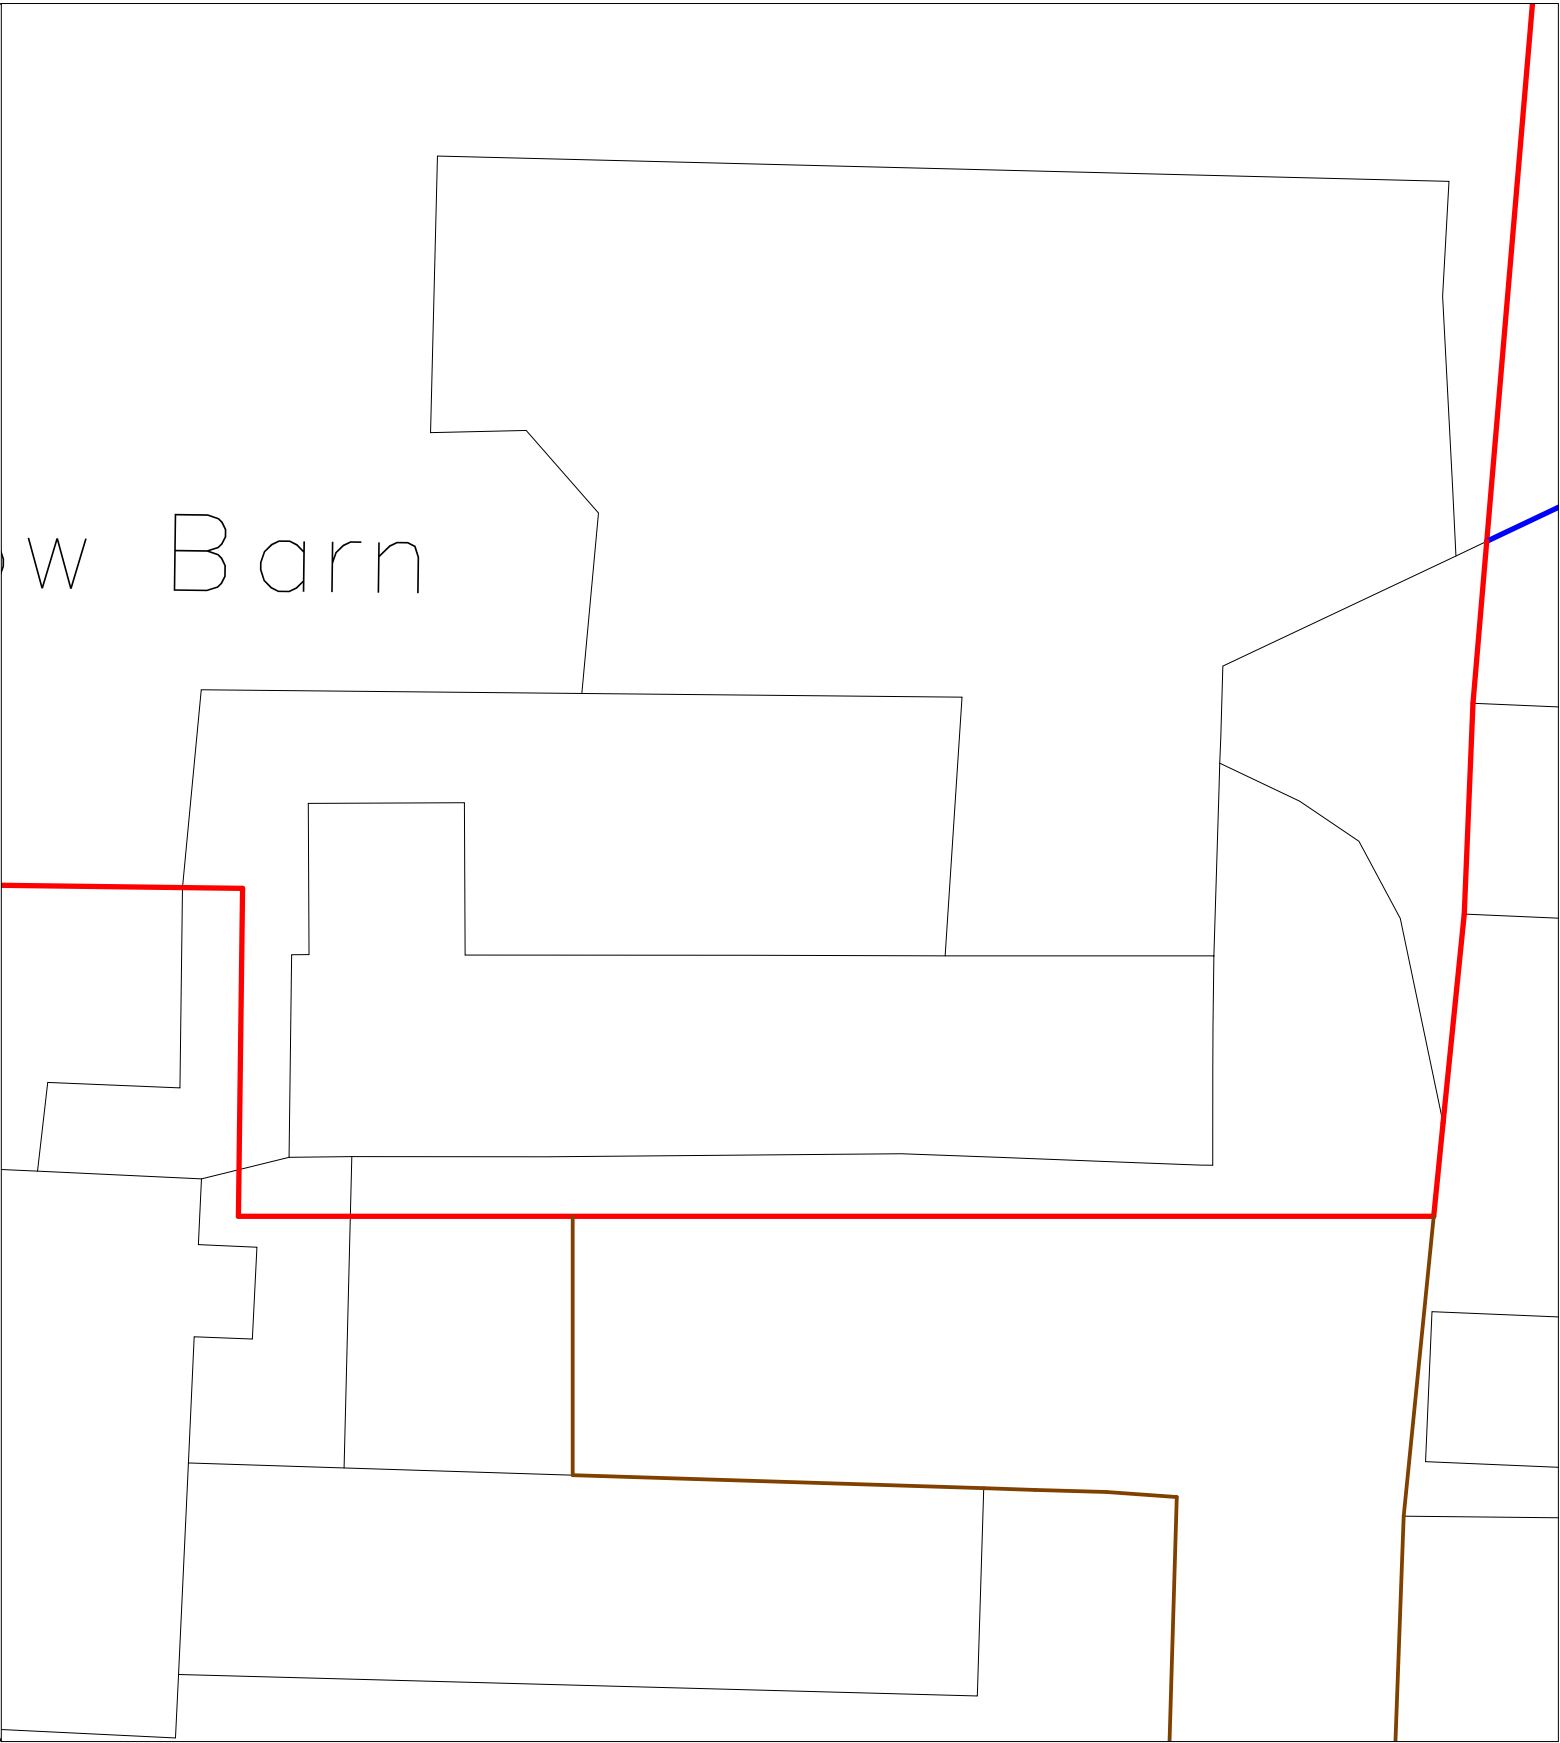 

GENERAL NOTE:

-
- THE DRAWINGS ARE TO BE READ IN CONJUNCTION WITH ALL OTHER RELEVANT DRAWINGS AND SPECIFICATION, ANY DISCREPANCIES, ERRORS OR OMISSIONS TO BE BROUGHT TO THE ATTENTION OF 'D2 Architects'.
- ALL DIMENSIONS ARE TO BE CHECKED PRIOR TO COMMENCEMENT.
- THIS DRAWING IS THE PROPERTY OF 'D2 Architects' AND MUST NOT BE COPIED OR REPRODUCED EITHER IN WHOLE OR IN PART WITHOUT WRITTEN PERMISSION.

Rev:	Description:	Date:
X	Planning Issue	02.12.24
A	Validation	17.12.24

Sketch

Scheme Title:

The Barn, Knowsley

Drawing Reference:

Proposed Location Plan

Scale @ A3: **As indicated**
Drawn by: **TGS**
Checked by: **MOH**

Project Number:	Drawing Number:	Revision:
6655	PL01	A



ARCHITECTS

Soughton House
2 Nicholas Street Mews
Chester
Cheshire
CH1 2NS

01244 820 984

admin@d2architects.co.uk
www.d2architects.co.uk