



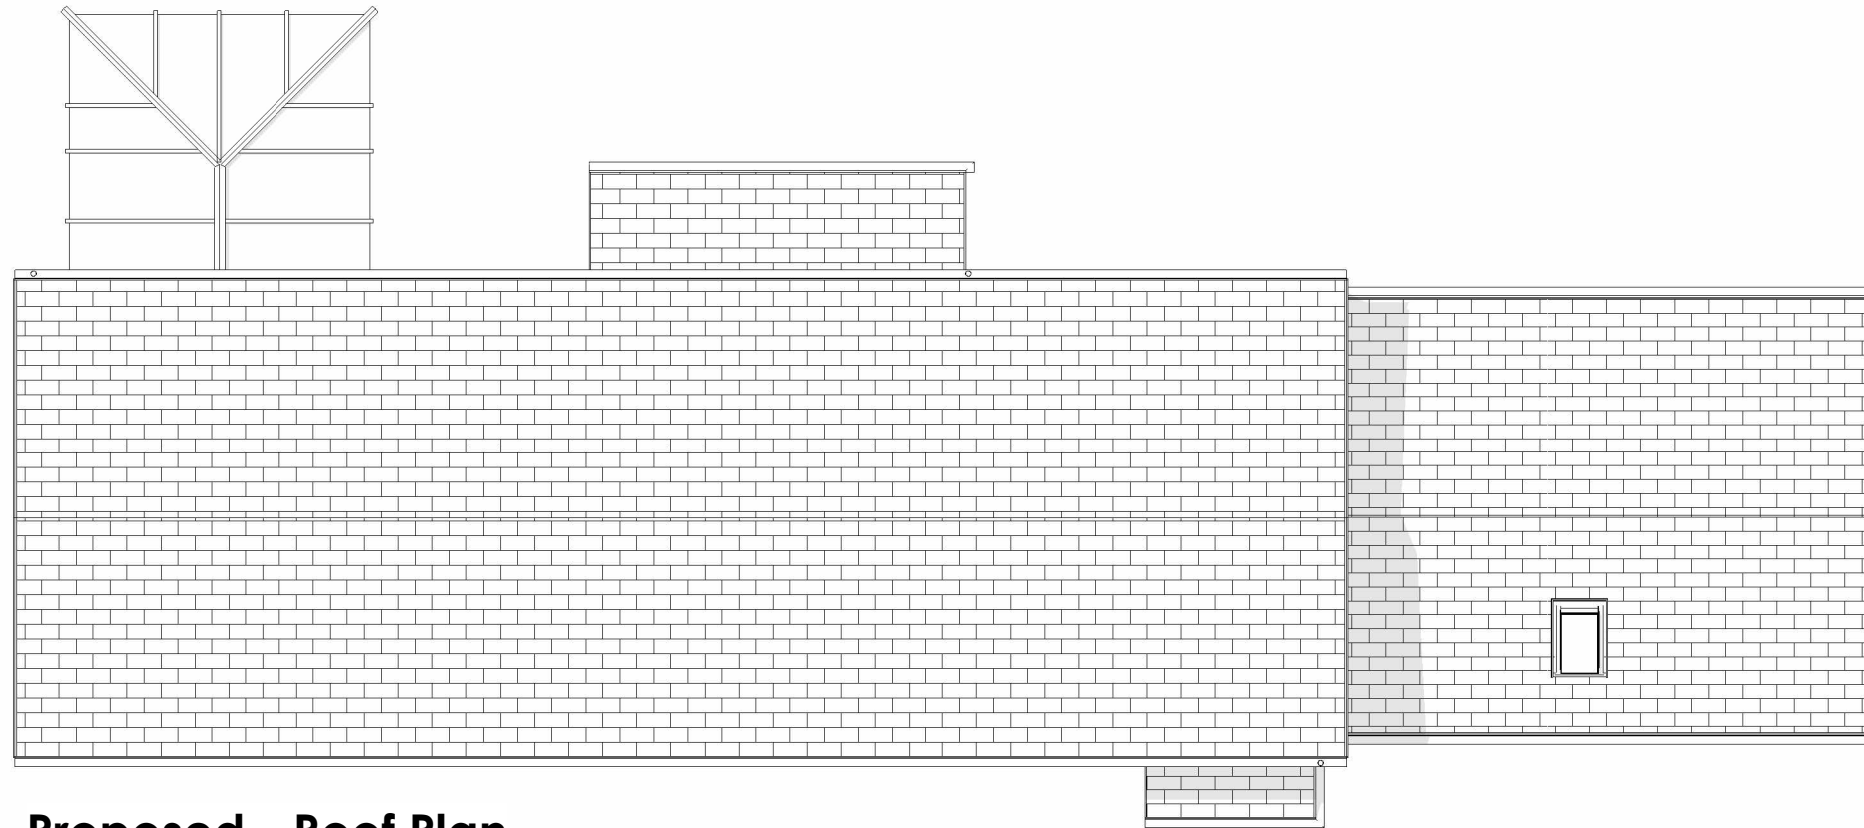


## Proposed - Roof Plan

Scale: 1 : 100

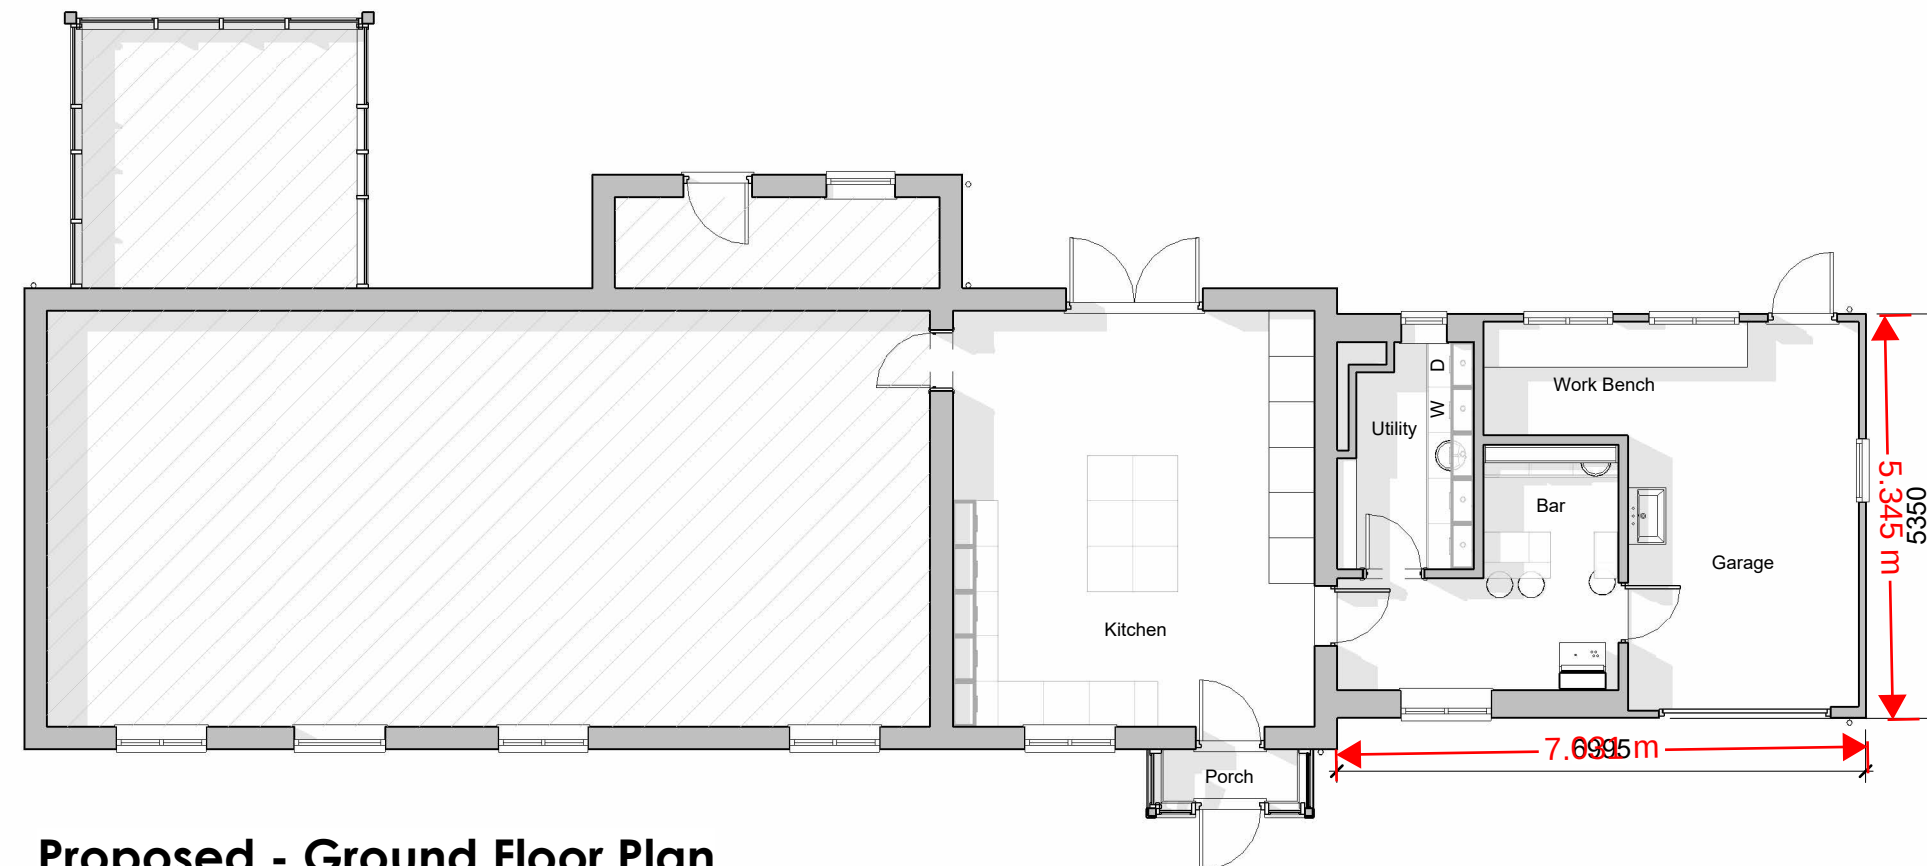

## Proposed - Ground Floor Plan

Scale: 1 : 100

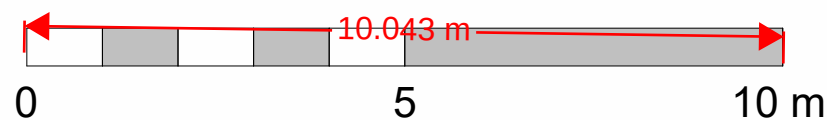

### GENERAL NOTE:

1. -
2. THE DRAWINGS ARE TO BE READ IN CONJUNCTION WITH ALL OTHER RELEVANT DRAWINGS AND SPECIFICATION, ANY DISCREPANCIES, ERRORS OR OMISSIONS TO BE BROUGHT TO THE ATTENTION OF 'D2 Architects'.
3. ALL DIMENSIONS ARE TO BE CHECKED PRIOR TO COMMENCEMENT.
4. THIS DRAWING IS THE PROPERTY OF 'D2 Architects' AND MUST NOT BE COPIED OR REPRODUCED EITHER IN WHOLE OR IN PART WITHOUT WRITTEN PERMISSION.

| Rev: | Description:   | Date:    |
|------|----------------|----------|
| X    | Planning Issue | 02.12.24 |
| A    | Validation     | 17.12.24 |

## Sketch

Scheme Title:

**The Barn, Knowsley**

Drawing Reference:

**Proposed Plans**

Scale @ A3: **1 : 100**

Drawn by: **TGS**

Checked by: **MOH**

|                 |                 |           |
|-----------------|-----------------|-----------|
| Project Number: | Drawing Number: | Revision: |
|-----------------|-----------------|-----------|

|             |             |          |
|-------------|-------------|----------|
| <b>6655</b> | <b>PL02</b> | <b>A</b> |
|-------------|-------------|----------|



**ARCHITECTS**

**Soughton House**  
2 Nicholas Street Mews  
Chester  
Cheshire  
CH1 2NS

01244 820 984

admin@d2architects.co.uk  
[www.d2architects.co.uk](http://www.d2architects.co.uk)