



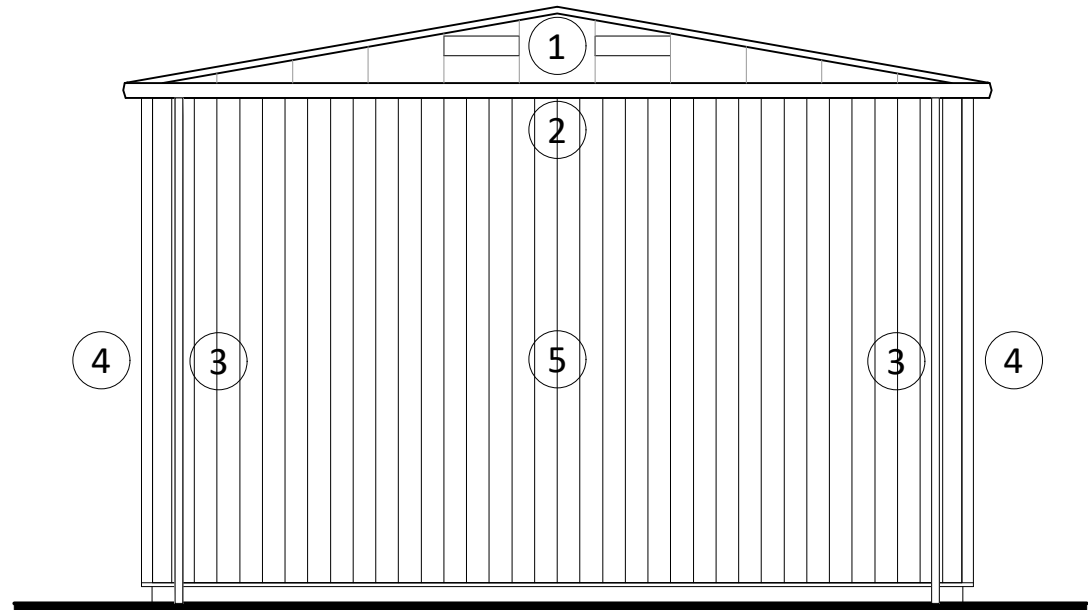


SIDE ELEVATION




FRONT ELEVATION

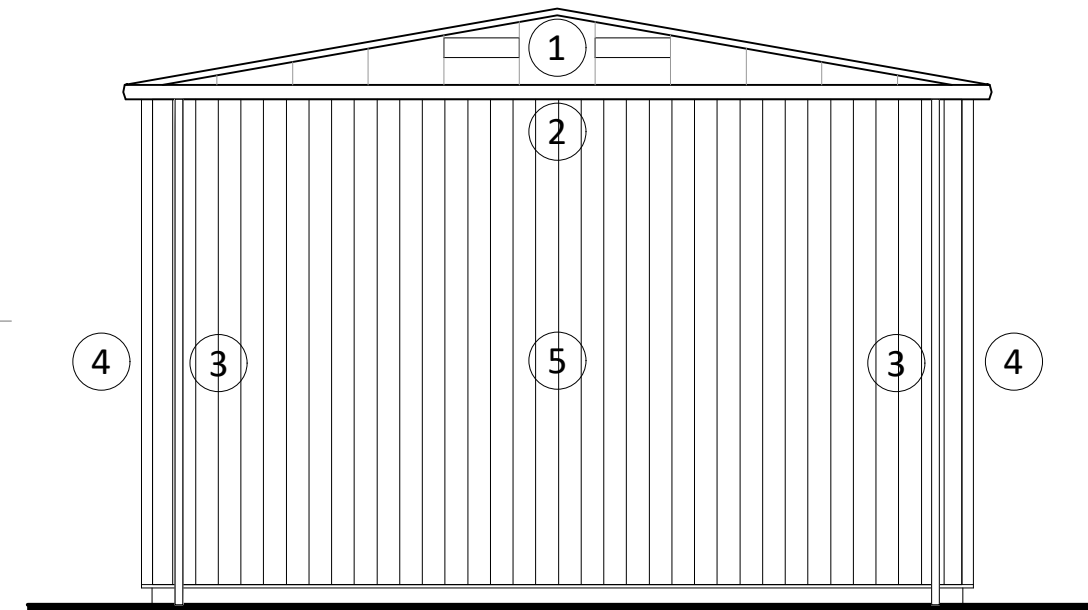

SIDE ELEVATION

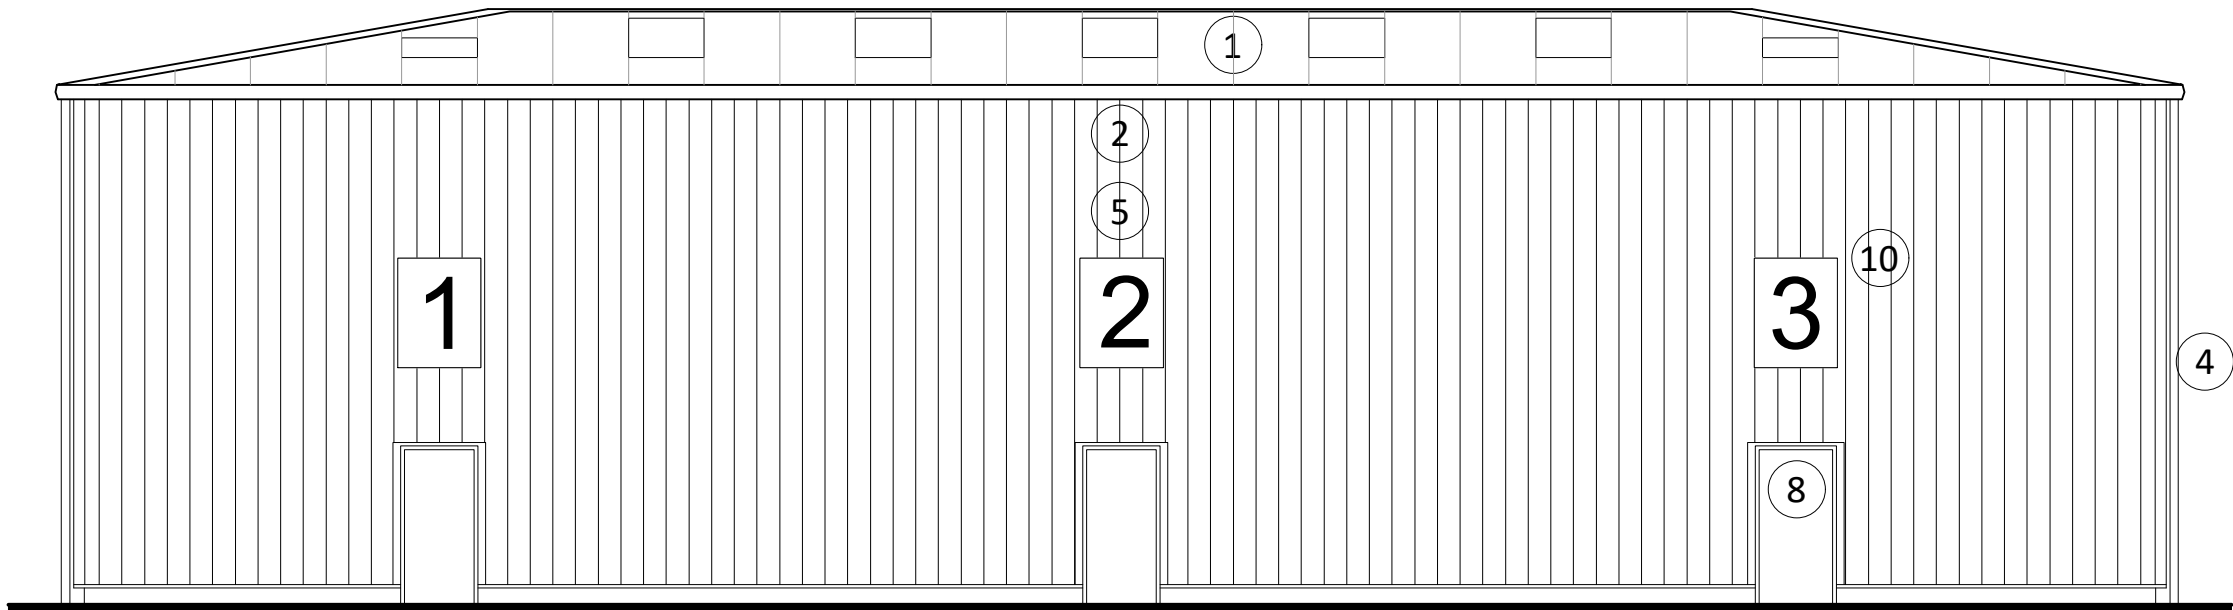

REAR ELEVATION

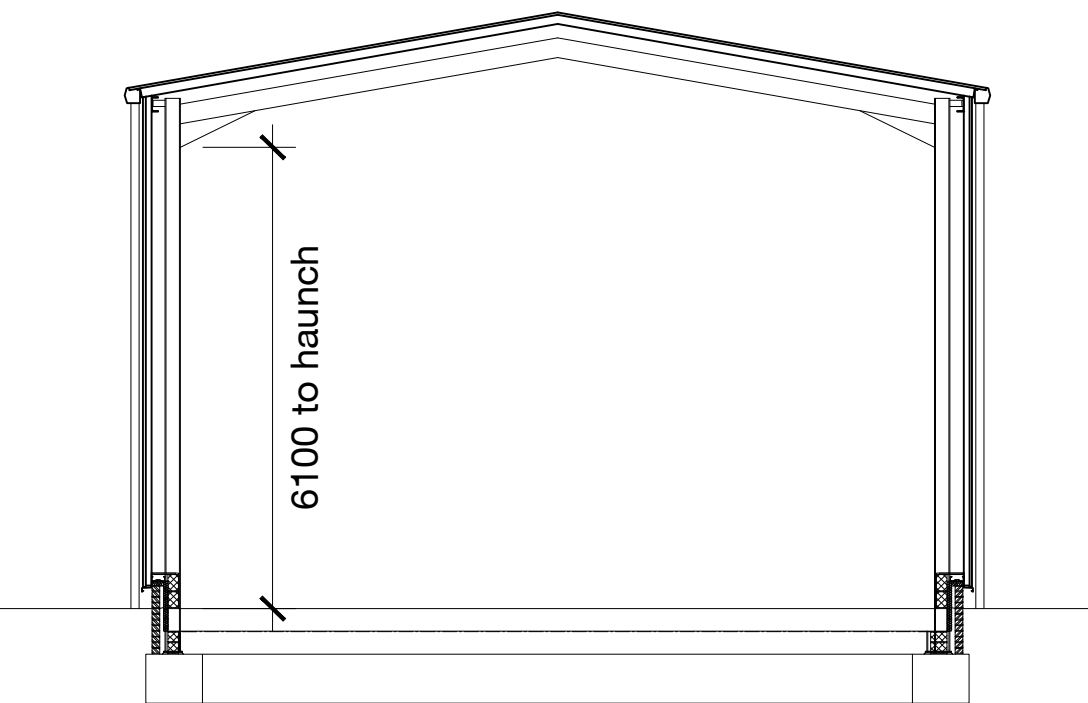


SECTION

0 5 10cm

Notes | Sketch schemes may be based on plan information of unknown origin and is subject to verification and survey. Contractors must verify all dimensions on site before commencing any work or shop drawings. This drawing is not to be scaled. Use figured dimensions only. Ensure digital versions are plotted at 'Actual Size'. Building areas are liable to adjustment over the course of the design process due to ongoing construction detailing developments. Subject to statutory approvals and survey. The bar above is to check that the drawing has been printed to scale.

- ① Powder coated insulated roof cladding system with profiled outer sheet (Laid in direction of fall) Roof to have 10% roof lights / as indicated upon roof plan.
- ② Powder coated gutter profile
- ③ Powder coated rainwater pipes
- ④ Powder coated pressed metal flashings in colour to match cladding
- ⑤ Powder coated insulated wall cladding system with profiled outer sheet
- ⑥ Contrasting coloured powder coated insulated wall cladding system with profiled outer sheet
- ⑦ Steel faced composite sectional overhead door with vision panels.
- ⑧ Steel faced door and door frames.
- ⑨ Powder coated aluminium windows.
- ⑩ Signage zone.

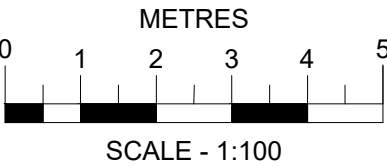

A	08.11.2021	Scale bar added; reference to mezzanine omitted	ML	ML
Rev	Date	Description	Drawn	Checked
Project	Fallows Way, Prescot			
Drawing	Unit A Elevations & Section			
Client	Allied Properties			
BIM Suitability Description	SUITABLE FOR INFORMATION			BIM Suitability Code S2
Status	Planning	2 Riverside Way Whitehall Waterfront Leeds	300 City Road Angel LONDON	
Date	25/08/2021	LEEDS	LONDON	
Drawn	ML	LS1 4EH t 0113 819 8041 w edwardarchitecture.co.uk e info@edwardarchitecture.co.uk	EC1V 2NZ t 0203 883 8602	
Checked	GE			
Scale (A2)	1:100			
Project	0924	EA	A	PL05
Originator				A
Discipline				
Drawing No				
Rev				