

Notes | Sketch schemes may be based on plan information of unknown origin and is subject to verification and survey. Contractors must verify all dimensions on site before commencing any work or shop drawings. This drawing is not to be scaled. Use figured dimensions only. Ensure digital versions are plotted at 'Actual Size'. Building areas are liable to adjustment over the course of the design process due to ongoing construction detailing developments. Subject to statutory approvals and survey. The bar above is to check that the drawing has been printed to scale.

- 1

Powder coated insulated roof cladding system with profiled outer sheet (Laid in direction of fall) Roof to have 10% roof lights / as indicated upon roof plan.
- 2

Powder coated gutter profile
- 3

Powder coated rainwater pipes
- 4

Powder coated pressed metal flashings in colour to match cladding
- 5

Powder coated insulated wall cladding system with profiled outer sheet
- 6

Contrasting coloured powder coated insulated wall cladding system with profiled outer sheet
- 7

Steel faced composite sectional overhead door with vision panels.
- 8


Steel faced door and door frames.
- 9

Powder coated aluminium windows.
- 10


Signage zone.




FRONT ELEVATION 1:125

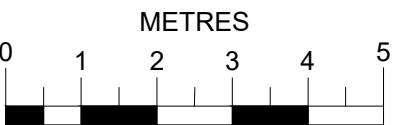


SCALE - 1:100

 


SCALE - 1:125

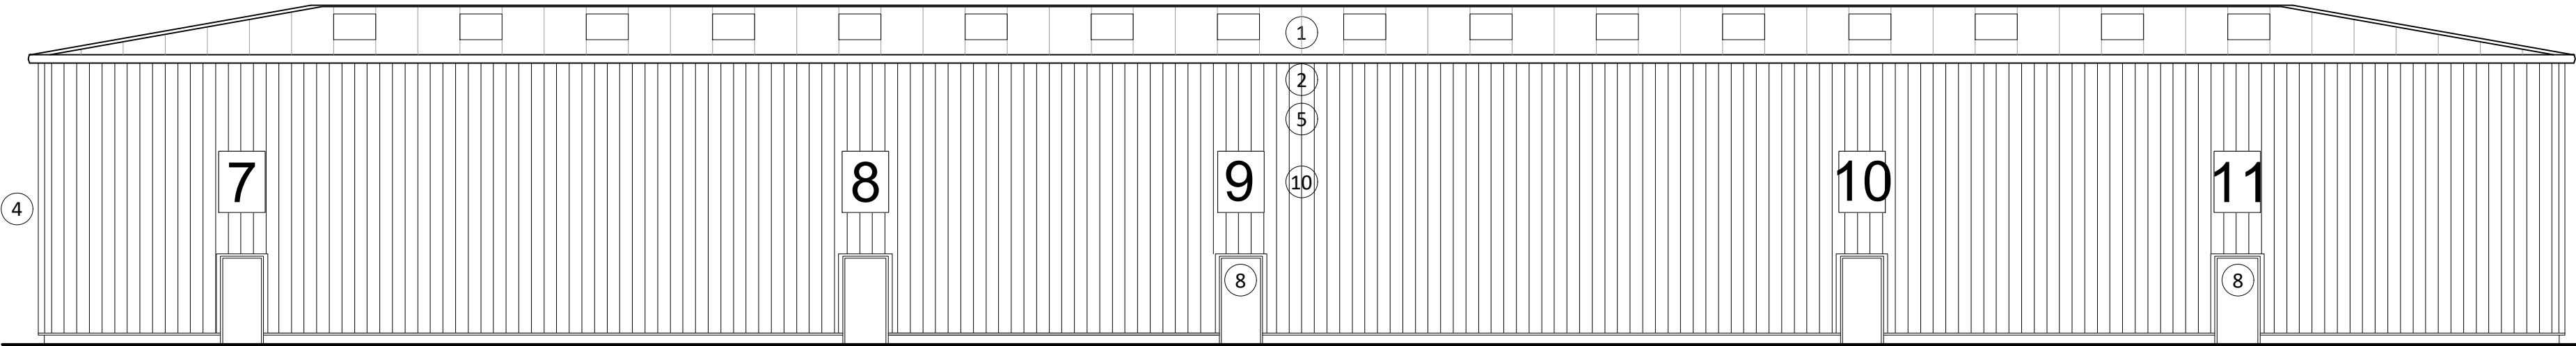


REAR ELEVATION 1:125

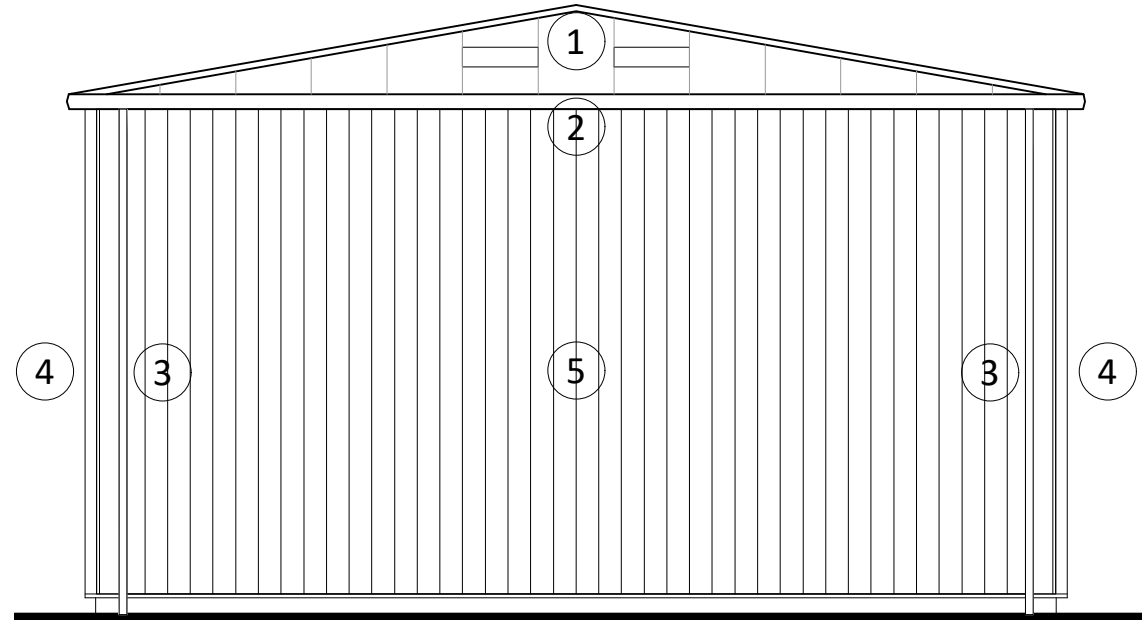

SIDE ELEVATION 1:100

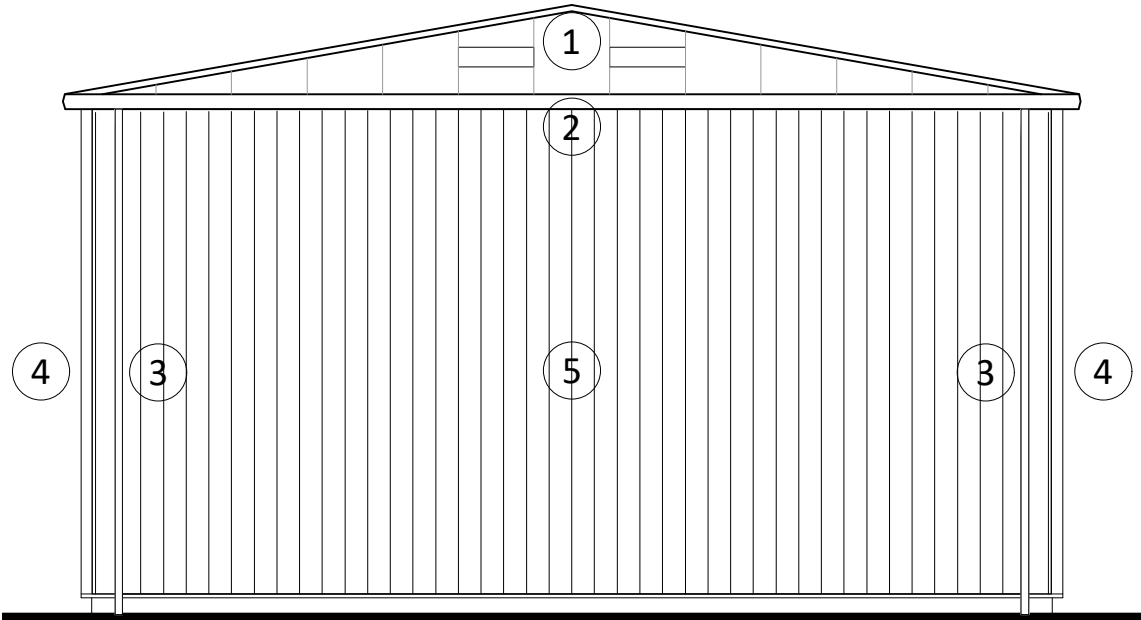

SIDE ELEVATION 1:100

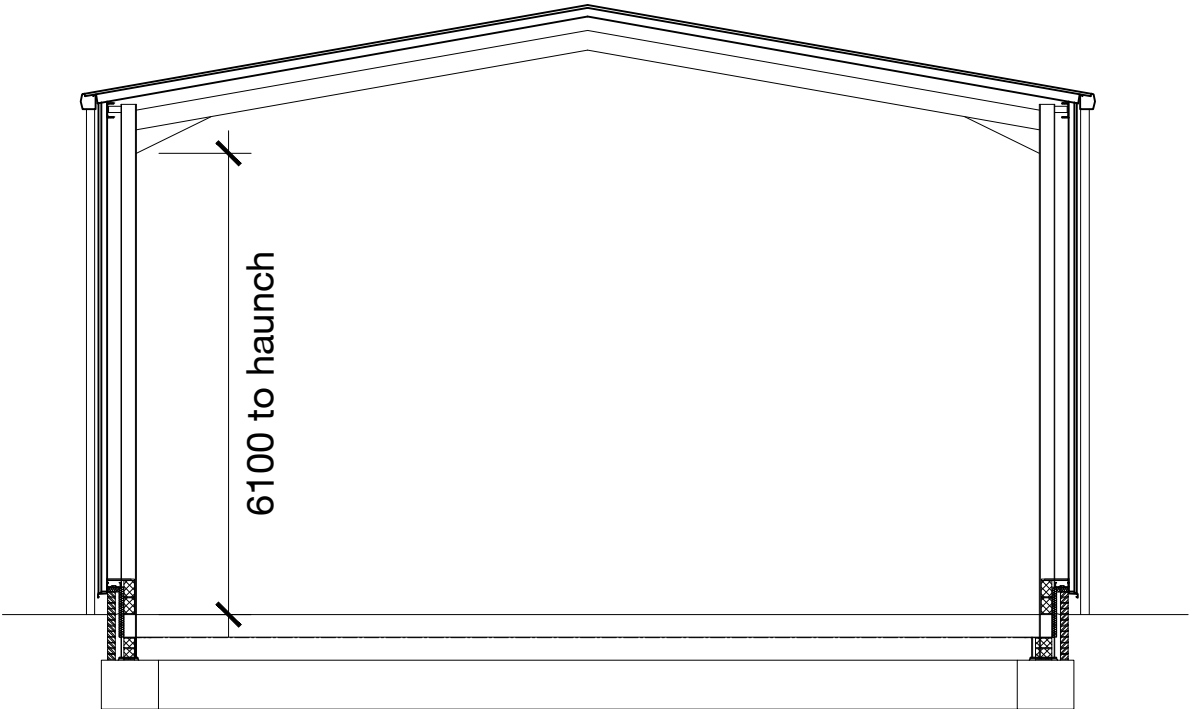

SECTION 1:100

A	08.11.2021	Scale bar added; reference to mezzanine omitted	ML	ML
Rev	Date	Description	Drawn	Checked
Project	Fallows Way, Prescott			
Drawing	Unit C Elevations & Section			
Client	Allied Properties			
BIM Suitability Description	SUITABLE FOR INFORMATION		BIM Suitability Code S2	
Status	Planning	2 Riverside Way Whitehall Waterfront	300 City Road Angel	
Date	25/08/2021	LEEDS	LONDON	
Drawn	ML	LS1 4EH	EC1V 2NZ	
Checked	GE	t 0113 819 8041	t 0203 883 8602	
Scale (A2)	1:100 & 1:125 • info@edwardarchitecture.co.uk			
Project	Originator	Discipline	Drawing No	Rev
0924	EA	A	PL09	-

edward
architecture