




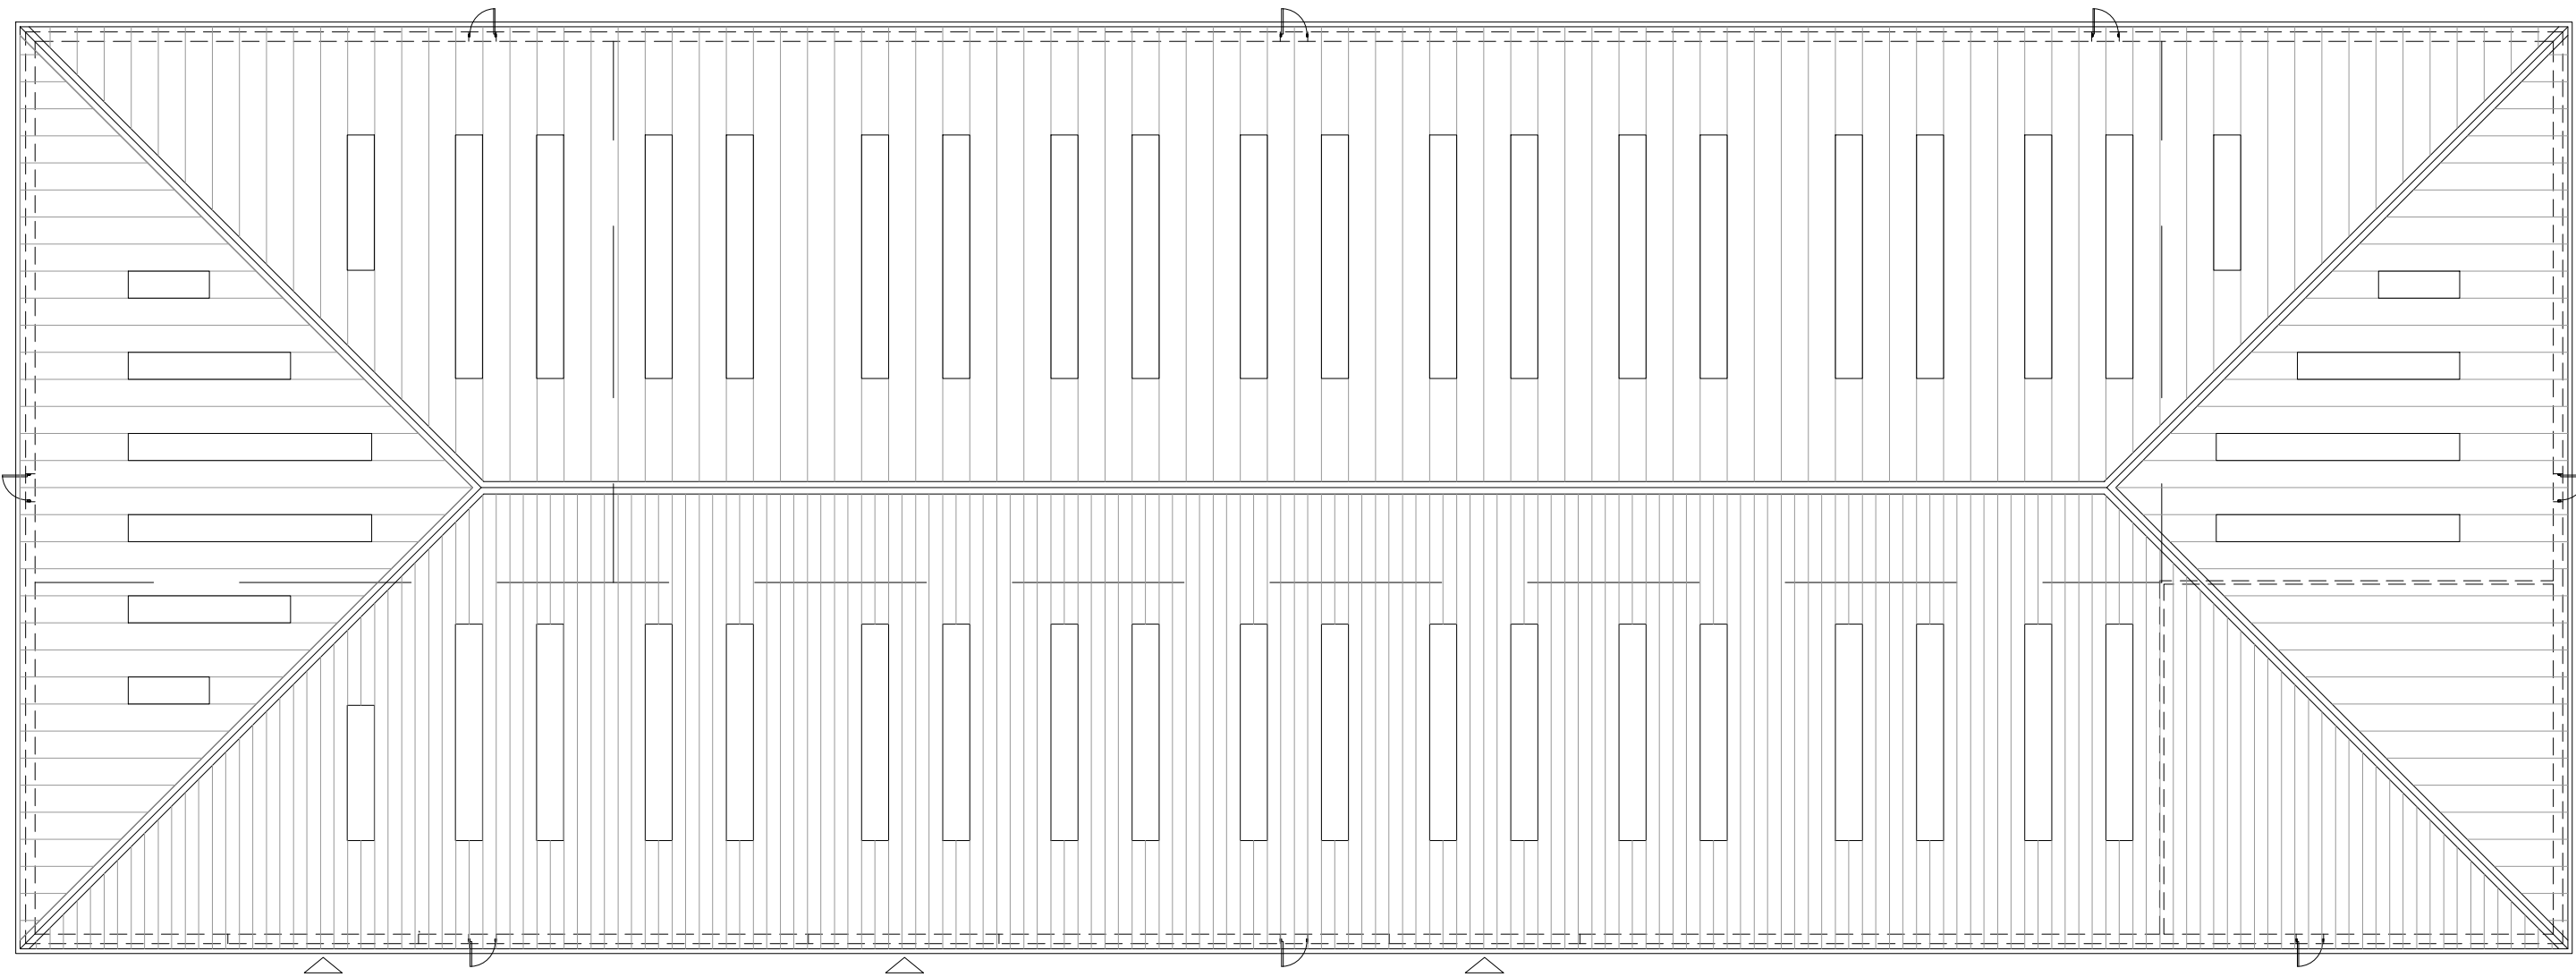


ROOF PLAN

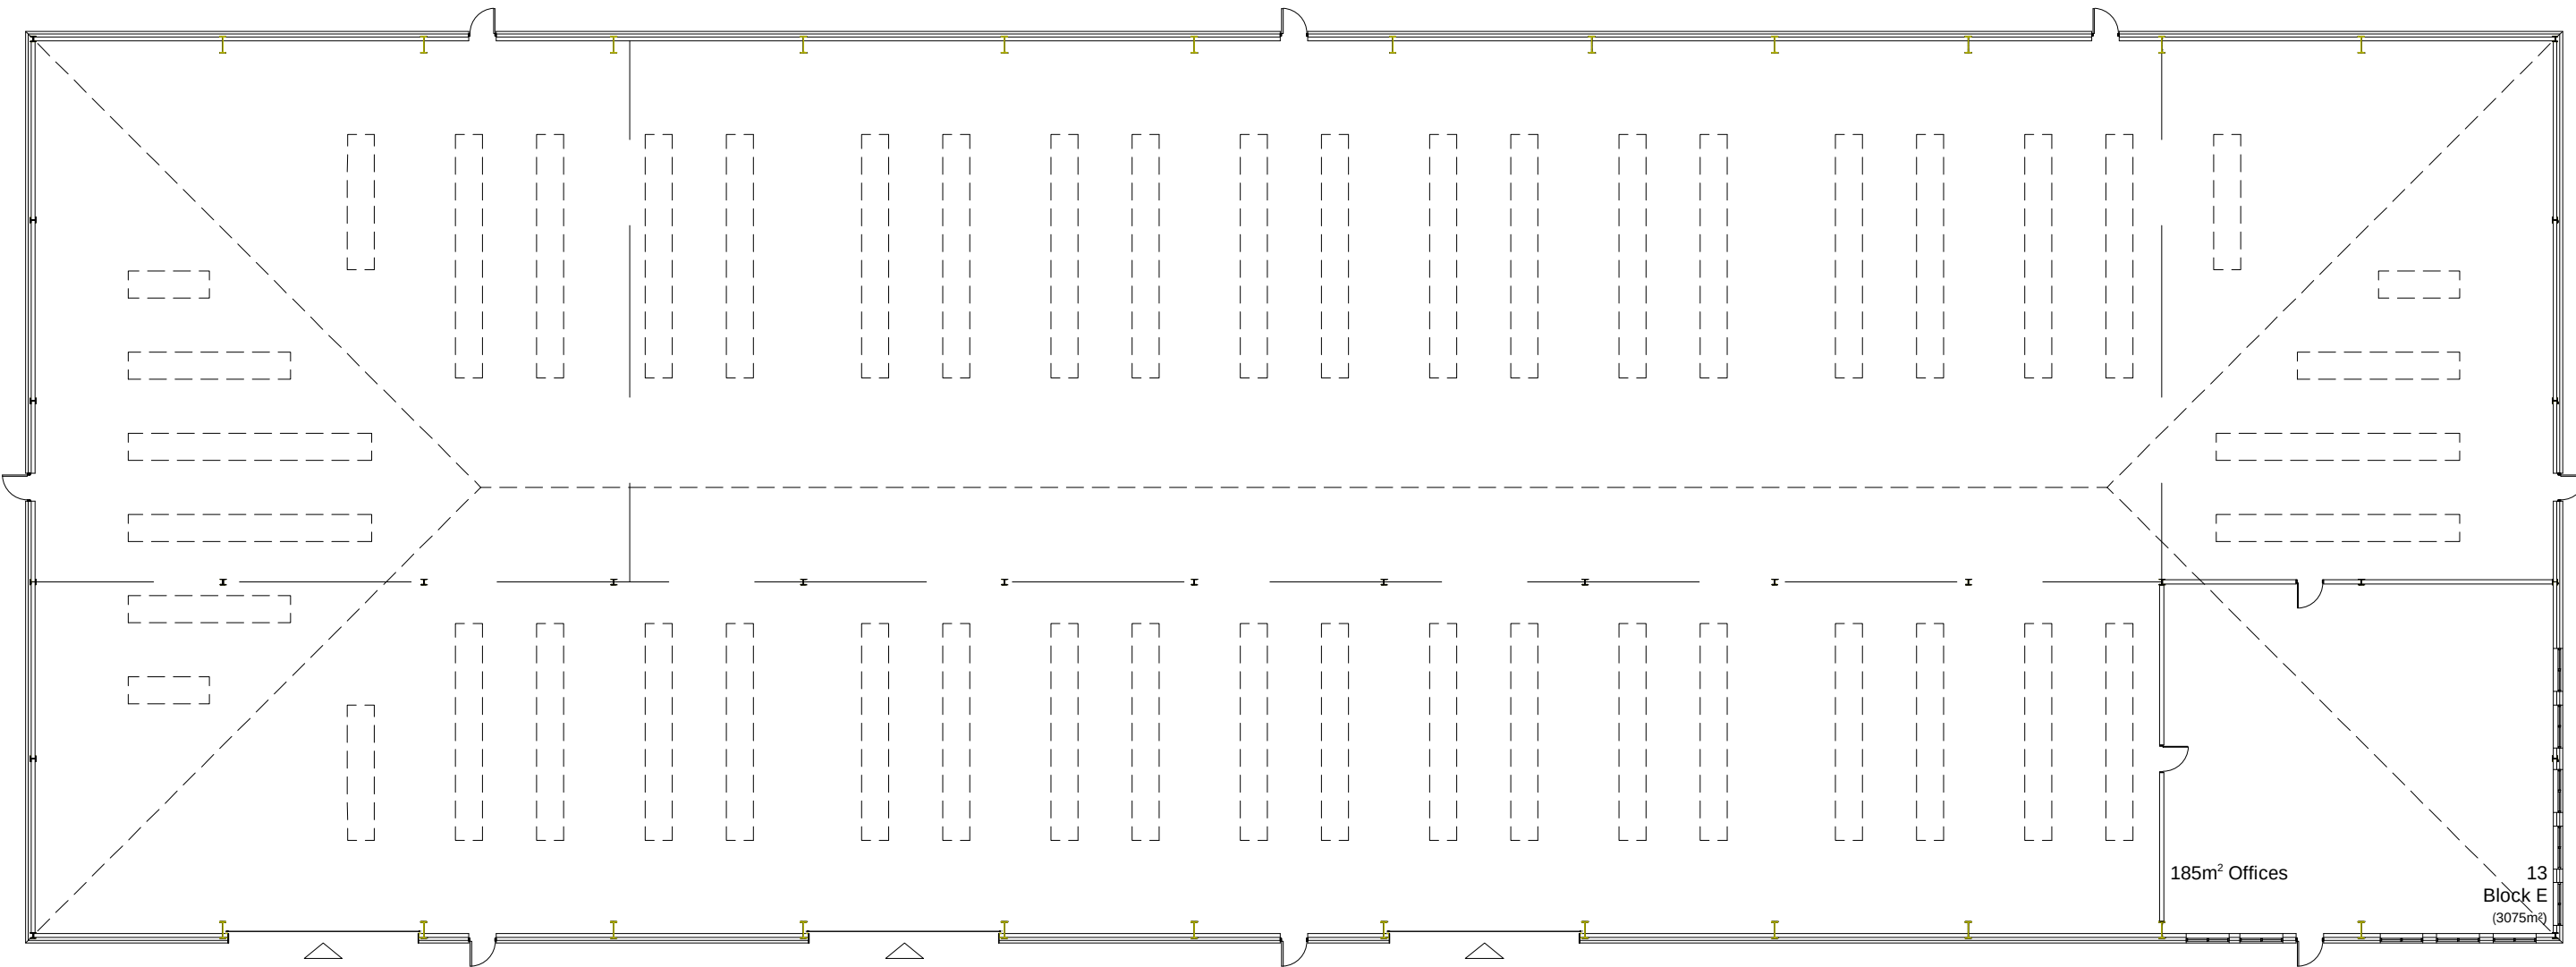

GF FLOOR PLAN

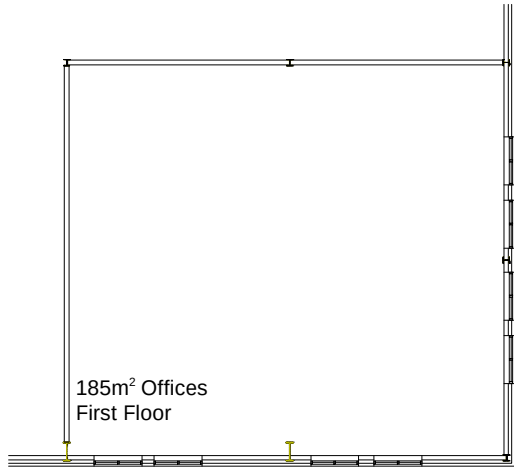

FF FLOOR PLAN

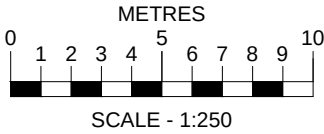

Notes | Sketch schemes may be based on plan information of unknown origin and is subject to verification and survey. Contractors must verify all dimensions on site before commencing any work or shop drawings. This drawing is not to be scaled. Use figured dimensions only. Ensure digital versions are plotted at 'Actual Size'. Building areas are liable to adjustment over the course of the design process due to ongoing construction detailing developments. Subject to statutory approvals and survey. The bar above is to check that the drawing has been printed to scale.

A	08.11.2021	Scale bar added; First floor added		ML	ML
Rev	Date	Description		Drawn	Checked
Project	Fallows Way, Prescot				
Drawing	Unit E Floor Plans				
Client	Allied Properties				
BIM Suitability Description			SUITABLE FOR INFORMATION		
			BIM Suitability Code S2		
Status	Planning	2 Riverside Way		320 City Road	
Date	25/08/2021	Whitehall Waterfront		Angel	
Drawn	ML	LEEDS ■		LONDON □	
Checked	GE	LS1 4EH		EC1V 2NZ	
Scale (A2)	1:250	t 0113 819 8041		t 0203 883 8602	
		www.edwardarchitecture.co.uk			
		e edwardarchitecture.co.uk			
Project		Originator	Discipline	Drawing No	Rev
0924 - EA - A		PL12	- A		