
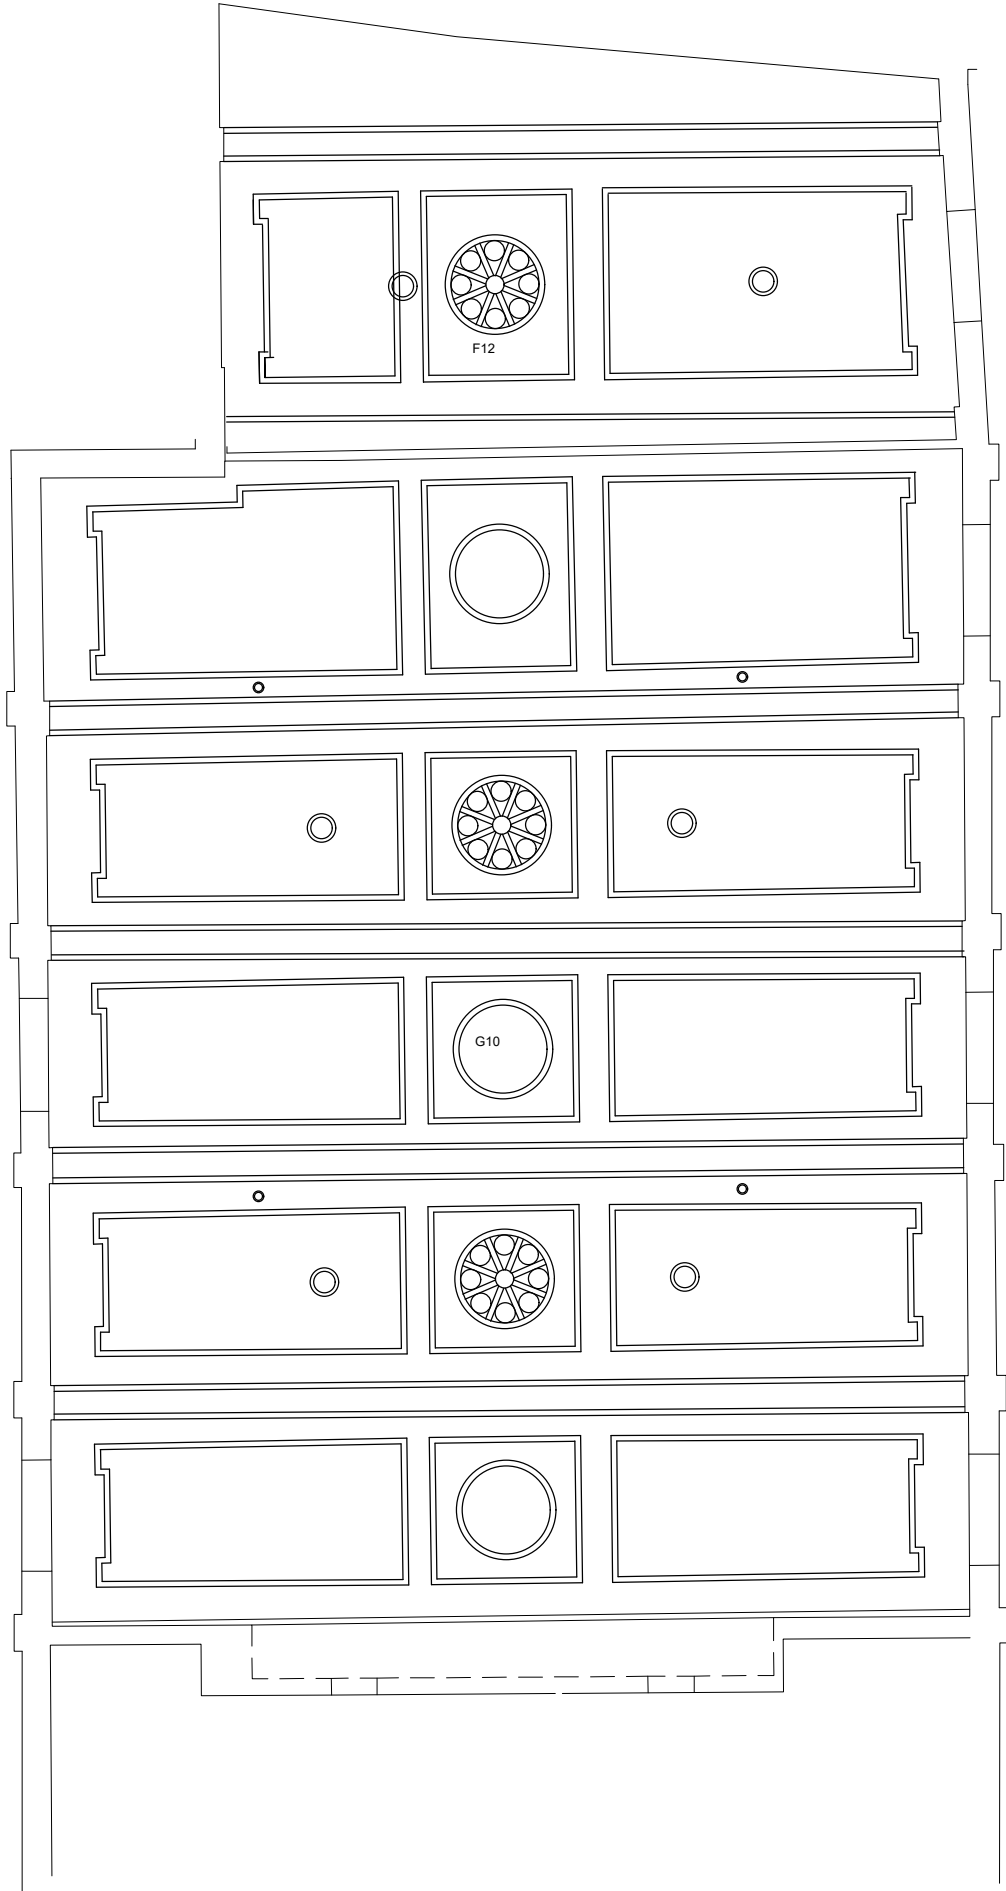




I
1001 First Floor Plan
1:100

This drawing can be scaled from for the purposes of planning and tender

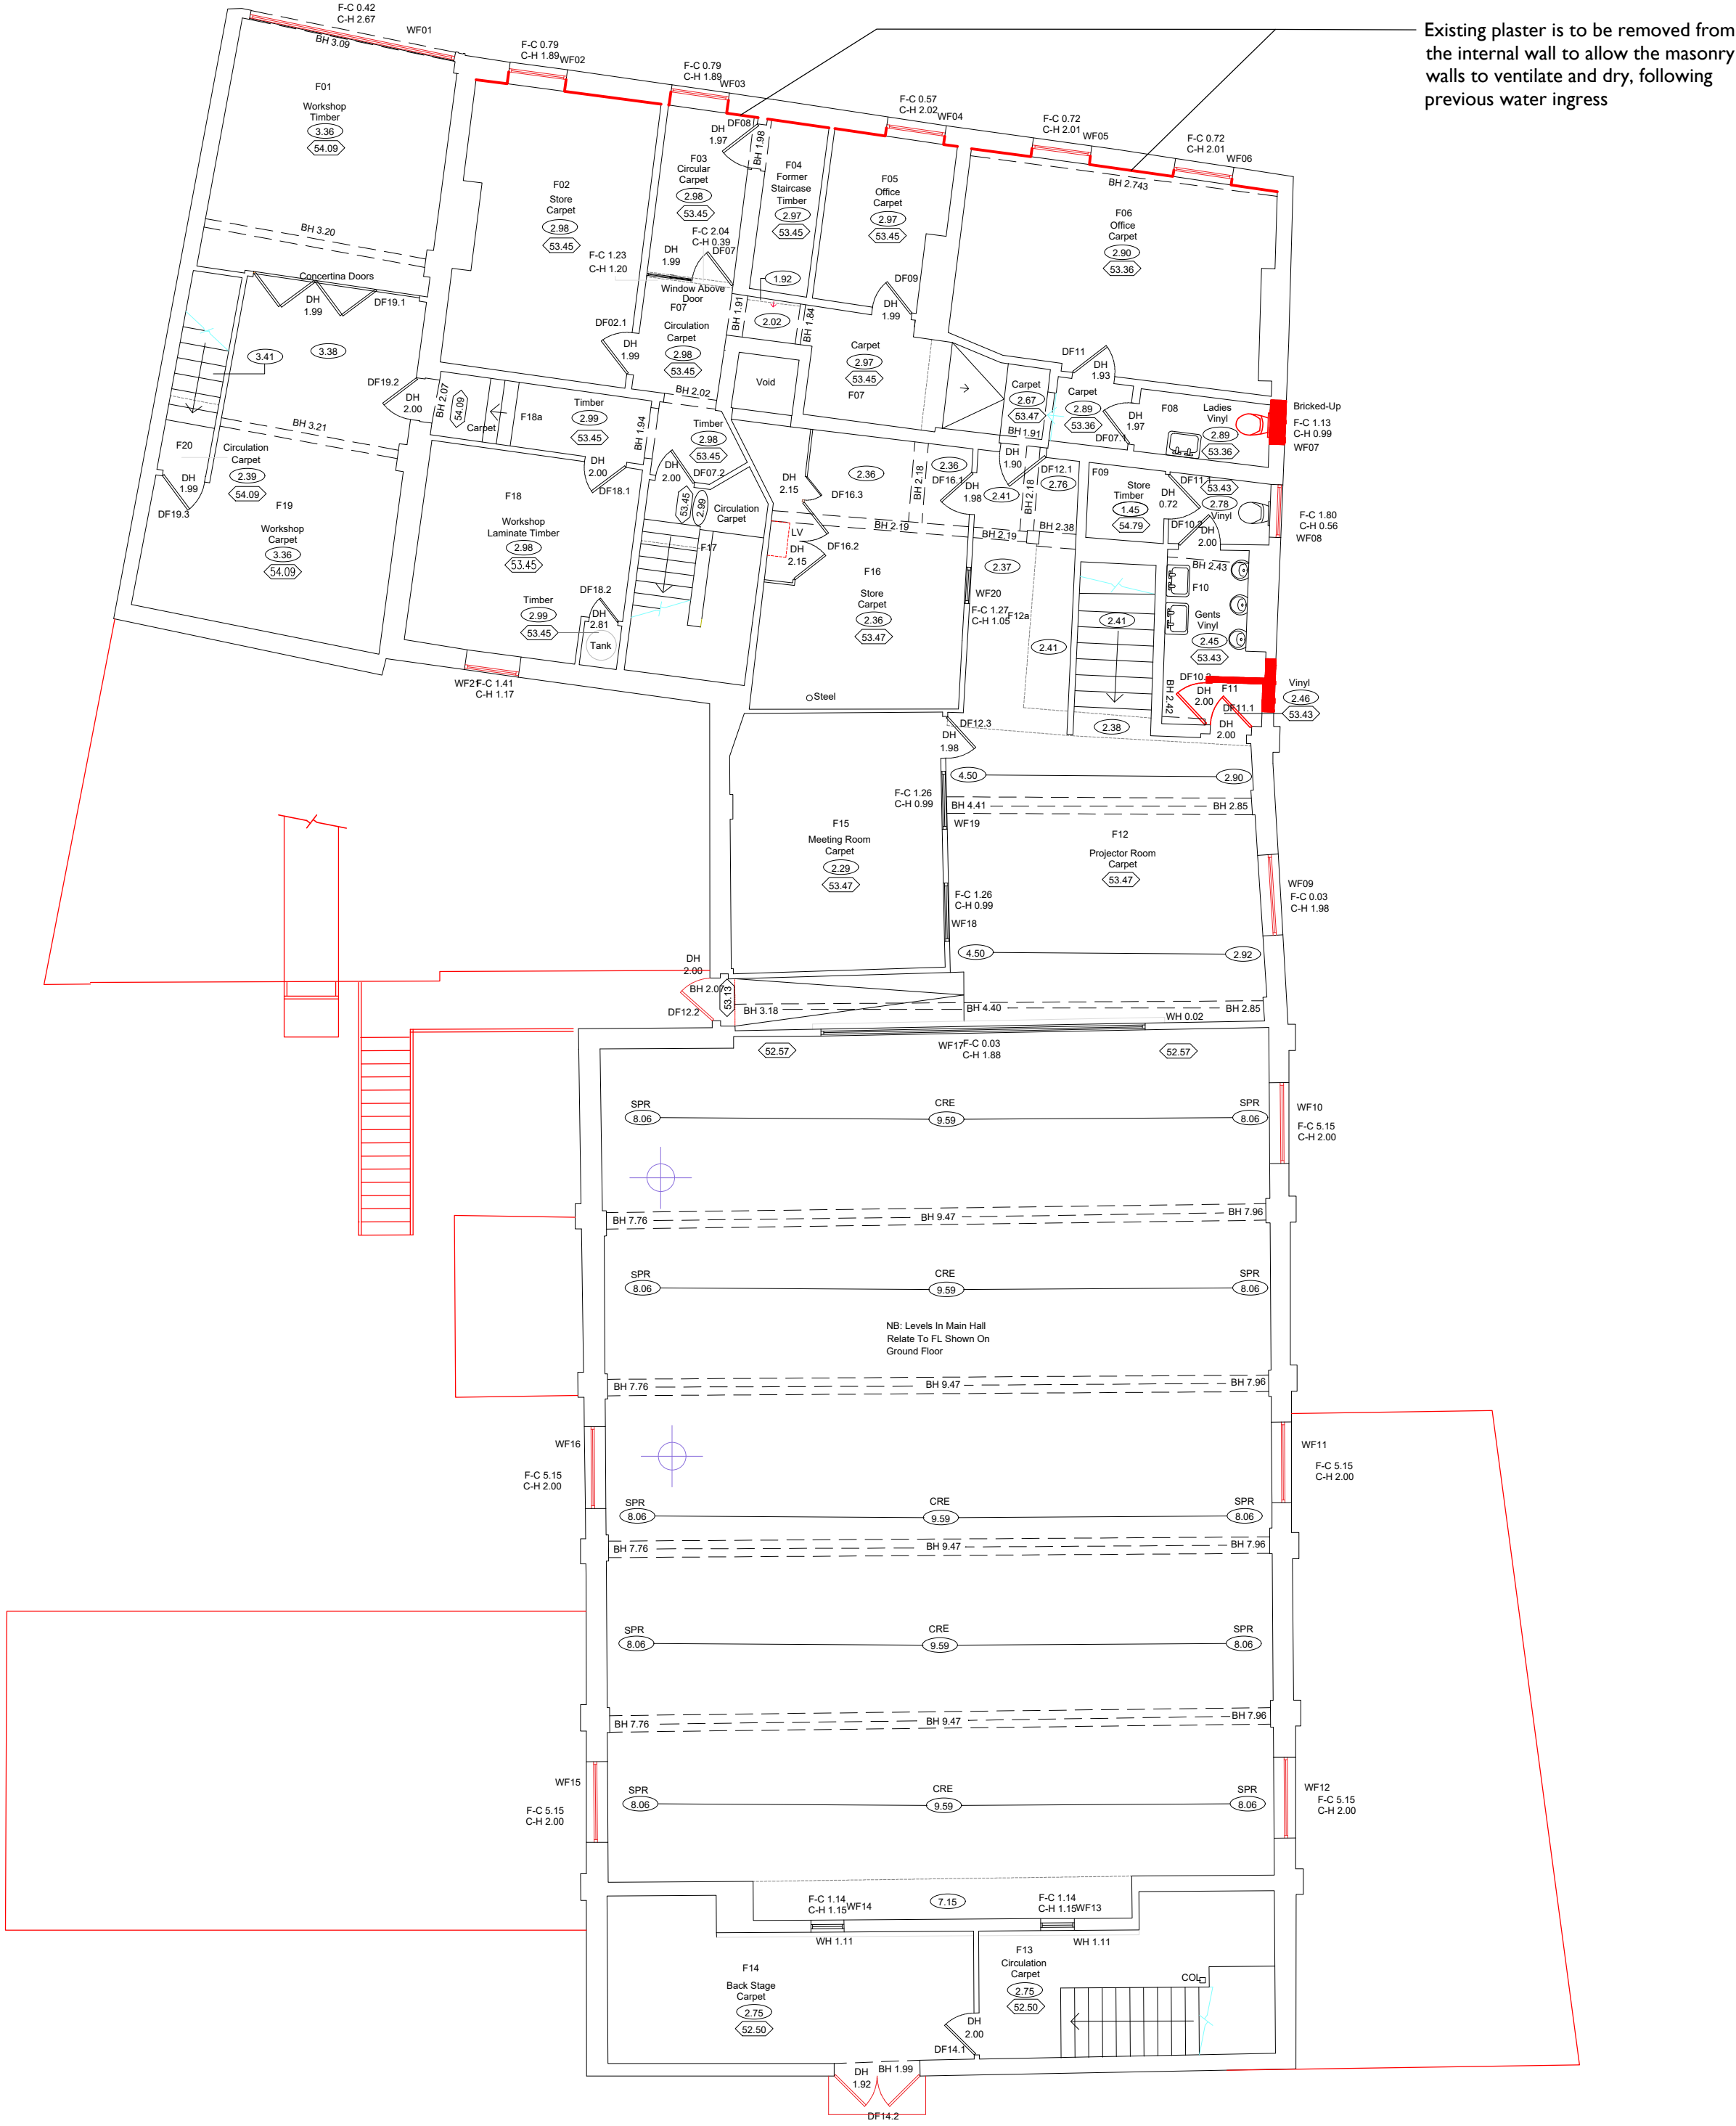

2
1001 Reflected Ceiling Plan
1:100

This drawing can be scaled from for the purposes of planning and tender

  

Demolitions

Notes: 17/02/2023 15:48:52


Drawings are based on survey data and may not accurately represent what is physically present.

Do not scale from this drawing. All dimensions are to be verified on site before proceeding with the work.

All dimensions are in millimeters unless noted otherwise.

Purcell shall be notified in writing of any discrepancies.

Key Plan
not to scale

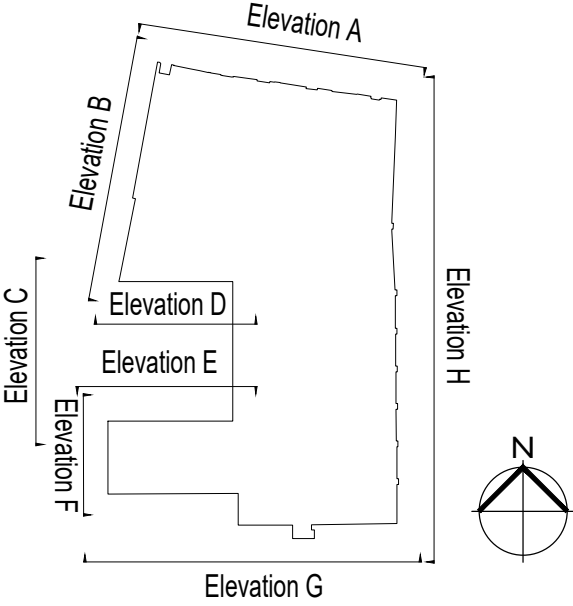


REV	DATE	BY	CHK	DESCRIPTION
P01	16/02/2023	MP	PS	As Indicated
P02	17/02/2023	MP	PS	As Indicated

CLIENT
Knowsley Council

PROJECT
Prescot Picture Palace

JOB NUMBER
241331

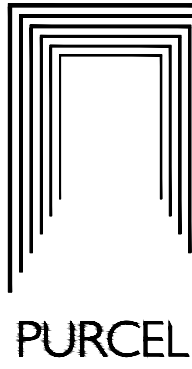

TITLE
Prescot Picture Palace
First Floor Plan

SIZE	SCALE	LAST REVISED	DRAWN	CHECKED
A1/L	1:100	17/02/2023	MP	PS

REV
P02

SUITABILITY/REASON FOR ISSUE
S4 - Listed Building Consent

DRAWING NAME
241331-PUR-00-01-DR-A-1001