



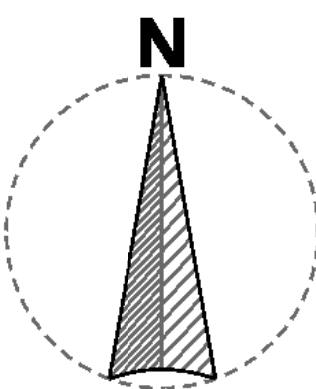

SCHEDULE OF ACCOMMODATION					
Mossraig		Whincraig		Firsraig	
Existing Units		Existing Units		Existing Units	
2 Bed Apartment -	60	2 Bed Apartment -	60	2 Bed Apartment -	60
3 Bed Apartment -	30	3 Bed Apartment -	30	3 Bed Apartment -	30
Total No.	90	Total No.	90	Total No.	90
Proposed Units		Proposed Units		Proposed Units	
1 Bed Accessible Apartment -	3	1 Bed Accessible Apartment -	3	1 Bed Accessible Apartment -	3
Total No.	3	Total No.	3	Total No.	3
Block Totals					
1 Bed Access Apartments -	9	2 Bed Apartment -	180	Total No.	279No. units
		3 Bed Apartment -	90		

KEY		
	Disabled Car Parking Spaces -	Total No. 15
	Car Parking Spaces -	Total No. 76
	Motorcycle Parking Spaces -	Total No. 2
		Total Spaces = 93

BOUNDARIES KEY		
(A)	2.1m High Metal Railings	
(B)	0.75m Timber Knee Rail	
(C)	1.1m High Brick Wall	

 

C	Ground floor unit layouts amended and external works updated to suit	11.03.21	AB
B	Annotation added to tables to provide level access to address Highway officer's comments	01.12.20	JM
A	Additional parking shown to suit Client requirements	Aug 20	JM
DESIGNATION	DETAILS OF REVISION	DATE	INITIALS
PROJECT	TITLE	STATUS	PLANNING
The Craigs & The Cliffs	Proposed Site Plan	A1	
Stockbridge Village	The Craigs	PROJECT NO 1703	DRAWING NO L03C
JOHN MCCALL ARCHITECTS LTD		DRAWN BY AB	CHECKED JM
No. 1 Arts Village, Henry Street, Liverpool L1 5BS Tel: 0151 707 1818 Fax: 707 1819		DATE JUL 19	SCALE (as is)
Old Colp Building, Church Street, Hayfield, SK22 2JE e-mail: admin@johnmccall.co.uk			1:250