


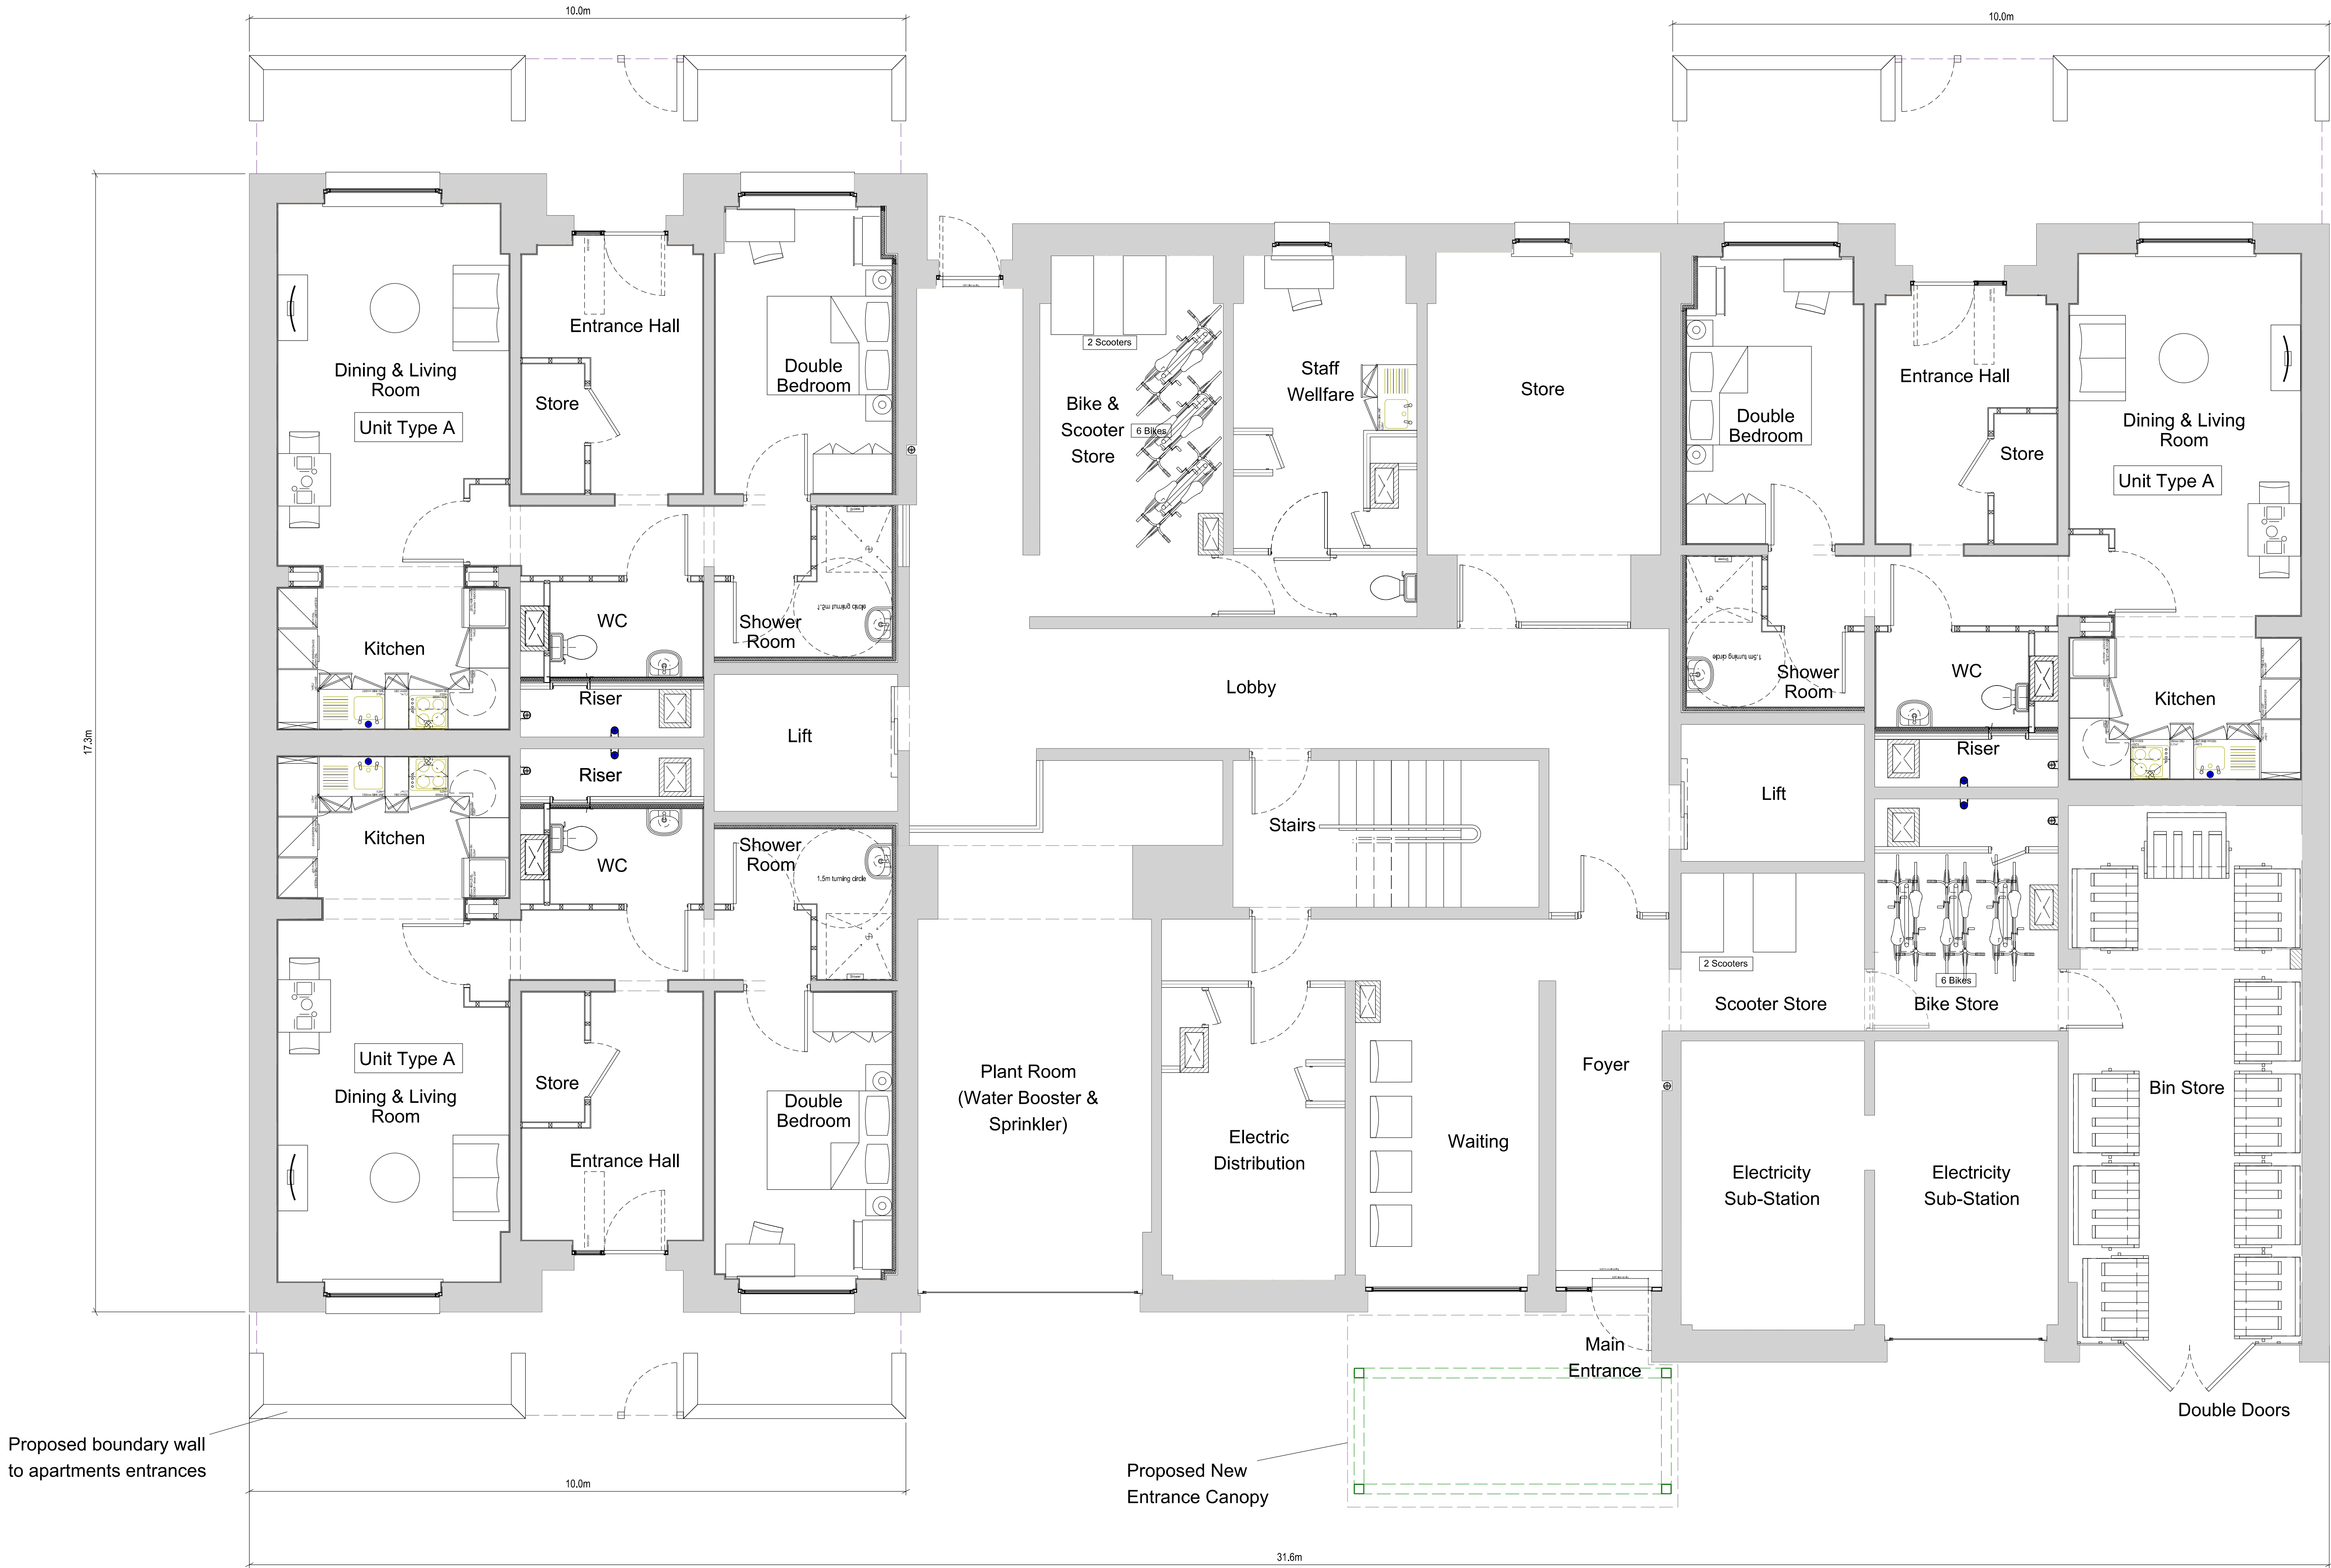

Schedule of Accommodation

Unit Type A - 1 Bed 2 Person Home - 62m²
Unit Type A - 1 Bed 2 Person Home - 62m²
Unit Type A - 1 Bed 2 Person Home - 62m²

Total Number of Units - 3

C	All ground floor units amended to Type A	11.03.21	AB
B	Staff welfare, office and store facilities updated to suit Client requirements	SEP 20	JM
A	Block layout updated to 1Bed & 2Bed flat unit scheme	MAR 20	AB
DESIGNATION	DETAILS OF REVISION	DATE	INITIALS
PROJECT	TITLE	SIZE	STATUS
The Craigs & The Cliffs Stockbridge Village	Proposed Ground Floor Plan Mossraig	A1	PLANNING
PROJECT No 1703	DRAWING No L10C	DRAWN by AB	CHECKED JM
DATE JUL 19	SCALE (1:50)		
JOHN MCCALL ARCHITECTS LTD No. 1 Arts Village, Henry Street, Liverpool L1 5BS Tel: 0151 707 1818 Fax: 707 1819 Old Coop Building, Church Street, Hayfield, SK22 2JE e-mail: admin@johnmccall.co.uk			