


Dimensions are to be checked on site. Do not scale from drawings. Report discrepancies to the Architect.

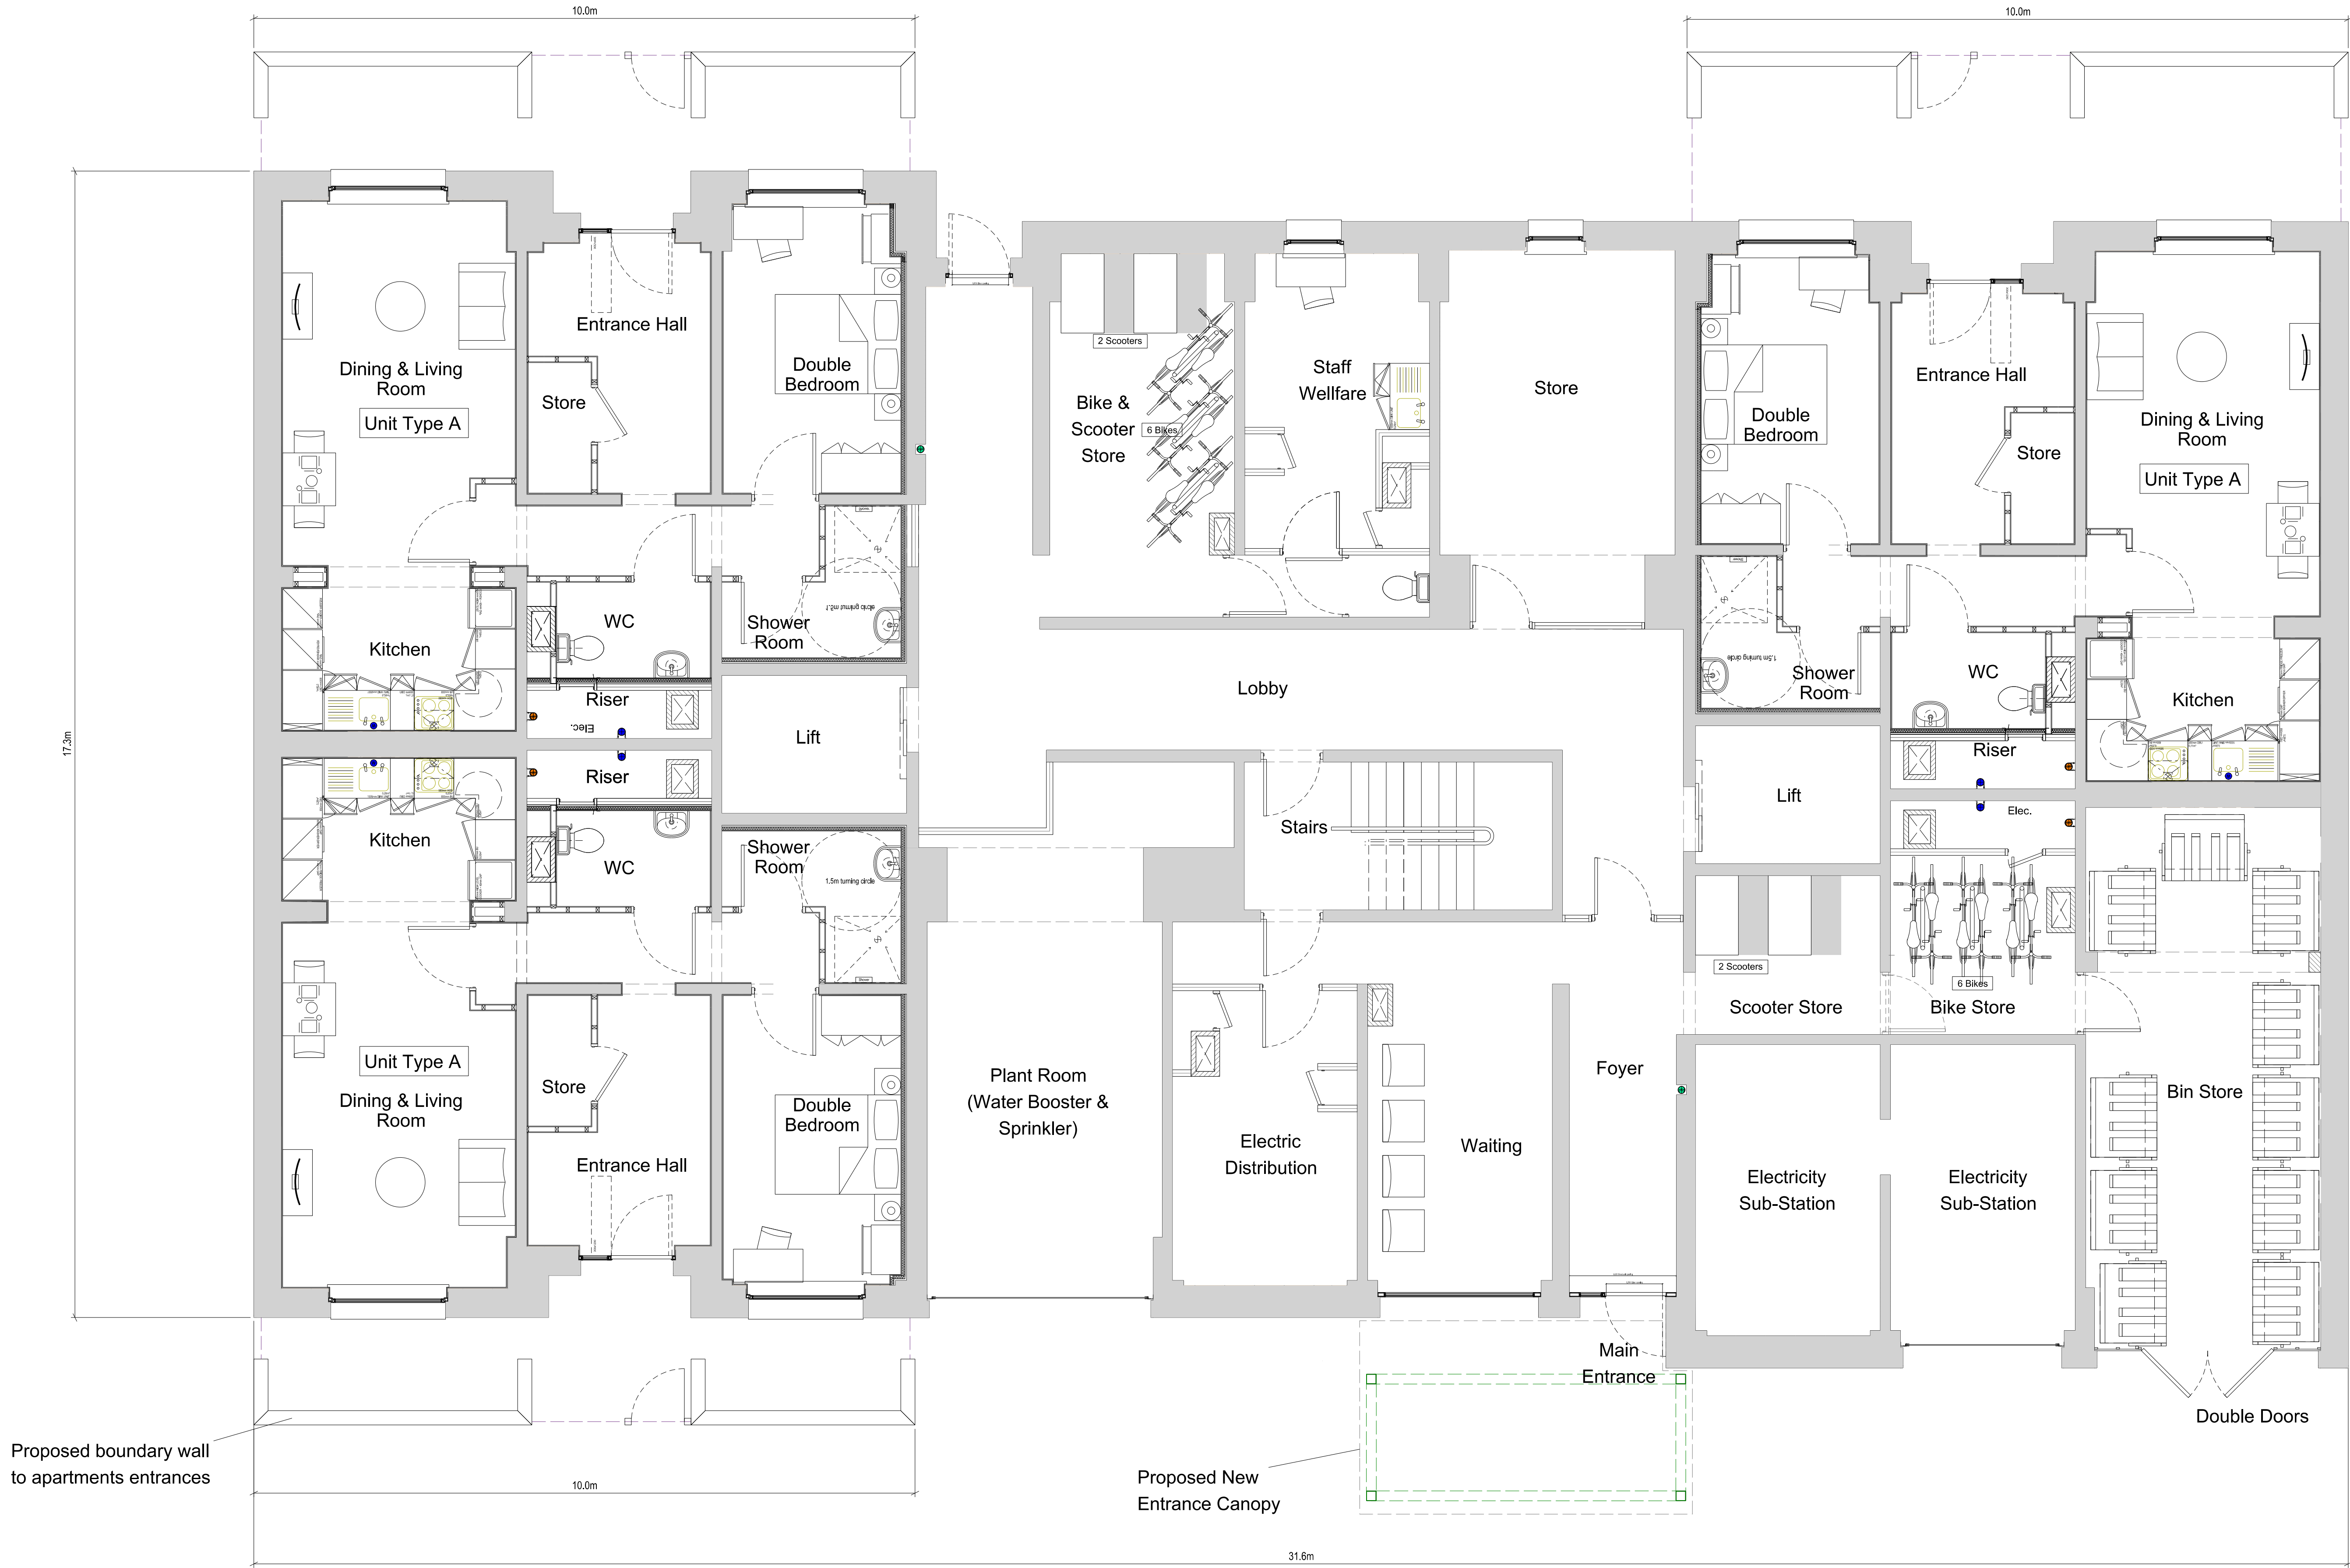

Schedule of Accommodation

Unit Type A - 1 Bed 2 Person Home - 62m²
Unit Type A - 1 Bed 2 Person Home - 62m²
Unit Type A - 1 Bed 2 Person Home - 62m²

Total Number of Units - 3

B		All ground floor units amended to Type A	11.03.21	AB
A		Staff welfare, office and store facilities updated to suit Client requirements	SEP 20	JM
DESIGNATION		DETAILS OF REVISION	DATE	INITIALS
PROJECT		TITLE	STATUS	PLANNING
The Craigs & The Cliffs		Proposed Ground Floor Plan	A1	PROJECT No 1703
Stockbridge Village		Firsraig		
DRAWN by AB		CHECKED JM	DATE JUL 19	SCALE (1:50)
No. 1 Arts Village, Henry Street, Liverpool L1 5BS Tel: 0151 707 1818 Fax: 707 1819		Old Coop Building, Church Street, Hayfield, SK22 2JE e-mail: admin@johnmccall.co.uk		