



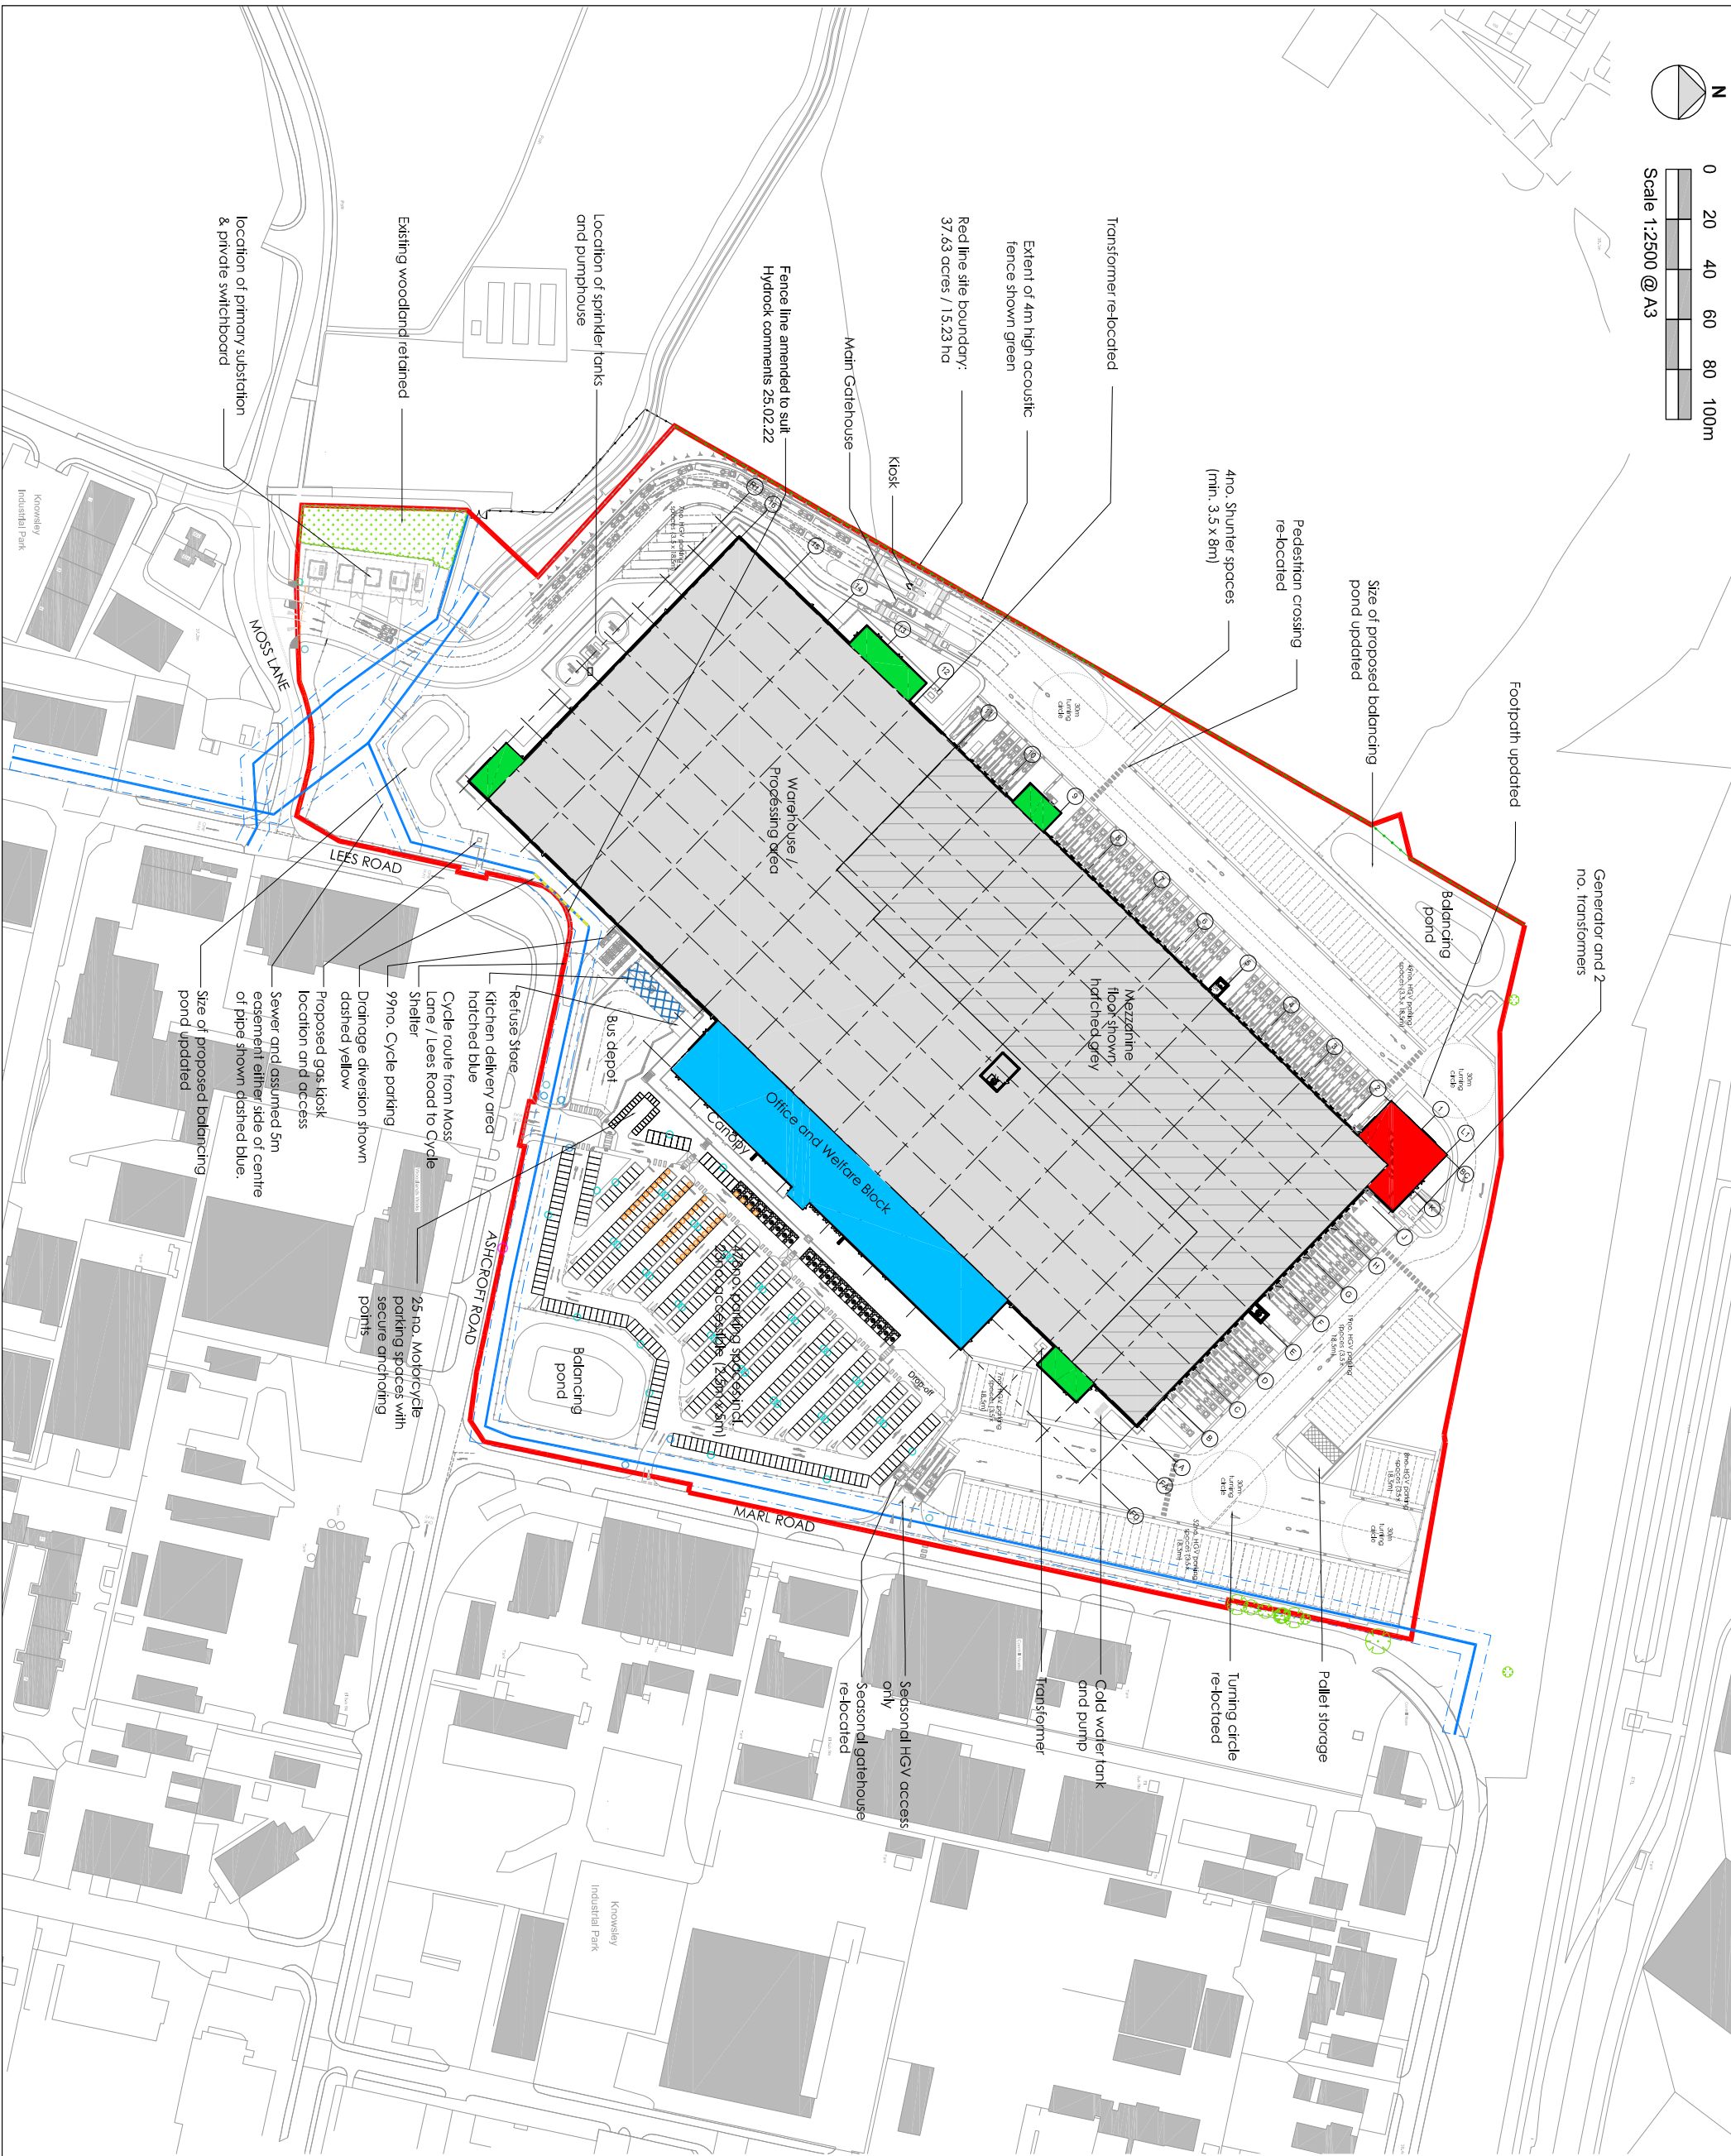

Schedule of Accommodation Item		Proposed
	Tree Room	3.69 mm / 1.53 in
	Tree Dome	20 ¹
	Chimney Dome	34
	Round Dome	29
	Open Dome	5
	Open Acorn Dome	4
	Tree Spaced	1.44 inch x 4.44 inch
	Bus Spaced	4.49 inch
	Car Hoisting	4.61 mm / 0.18 inch
	For Climbing poles	48
	Acoustic Hoisting	99
	Car Hoisting	99
	Tree Spaced	4.61 mm / 0.18 inch
	Tree Spaced	10.16 mm / 0.39 inch
	Tree Spaced	2.00 mm / 0.08 inch
	Tree Spaced	4.49 mm / 0.18 inch
	Tree Spaced	7.62 mm / 0.30 inch
	Tree Spaced	1.44 mm / 0.06 inch
	Tree Spaced	1.44 mm / 0.06 inch
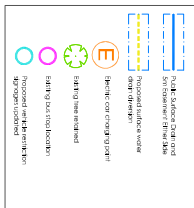

- ## NOTES

Rev	Date	Drawn by =	Checked by =
P22	13/02/22	MS	RD/JW
P22: 13/02/22 to Whittle's and Client's comments.			
P21	26/02/22	MS	RD/JW
P21: 26/02/22 updated internal requirements and technical design (development).			
P20	12/10/21	MS	RD
P20: 12/10/21 Overlaid final (underlined) as "PLANNING DRAWING ONLY"			
P19	07/07/21	KS	RD
P19: 07/07/21 Re-issued for amended plot sizes			
P18	06/07/21	KS	
P18: 06/07/21 Area area updated			
P17	20/04/21	KS	AS
P17: 20/04/21 Ground floor plan updated			

STATUS	PURPOSE OR ISSUE
S2	For Approval
drawing stage	Planning
client	

PLP Knowsley

Proposed Site Plan

date	27/01/19	drawn	TF
scale@A3	1:2500 @ A3	checked	Al