



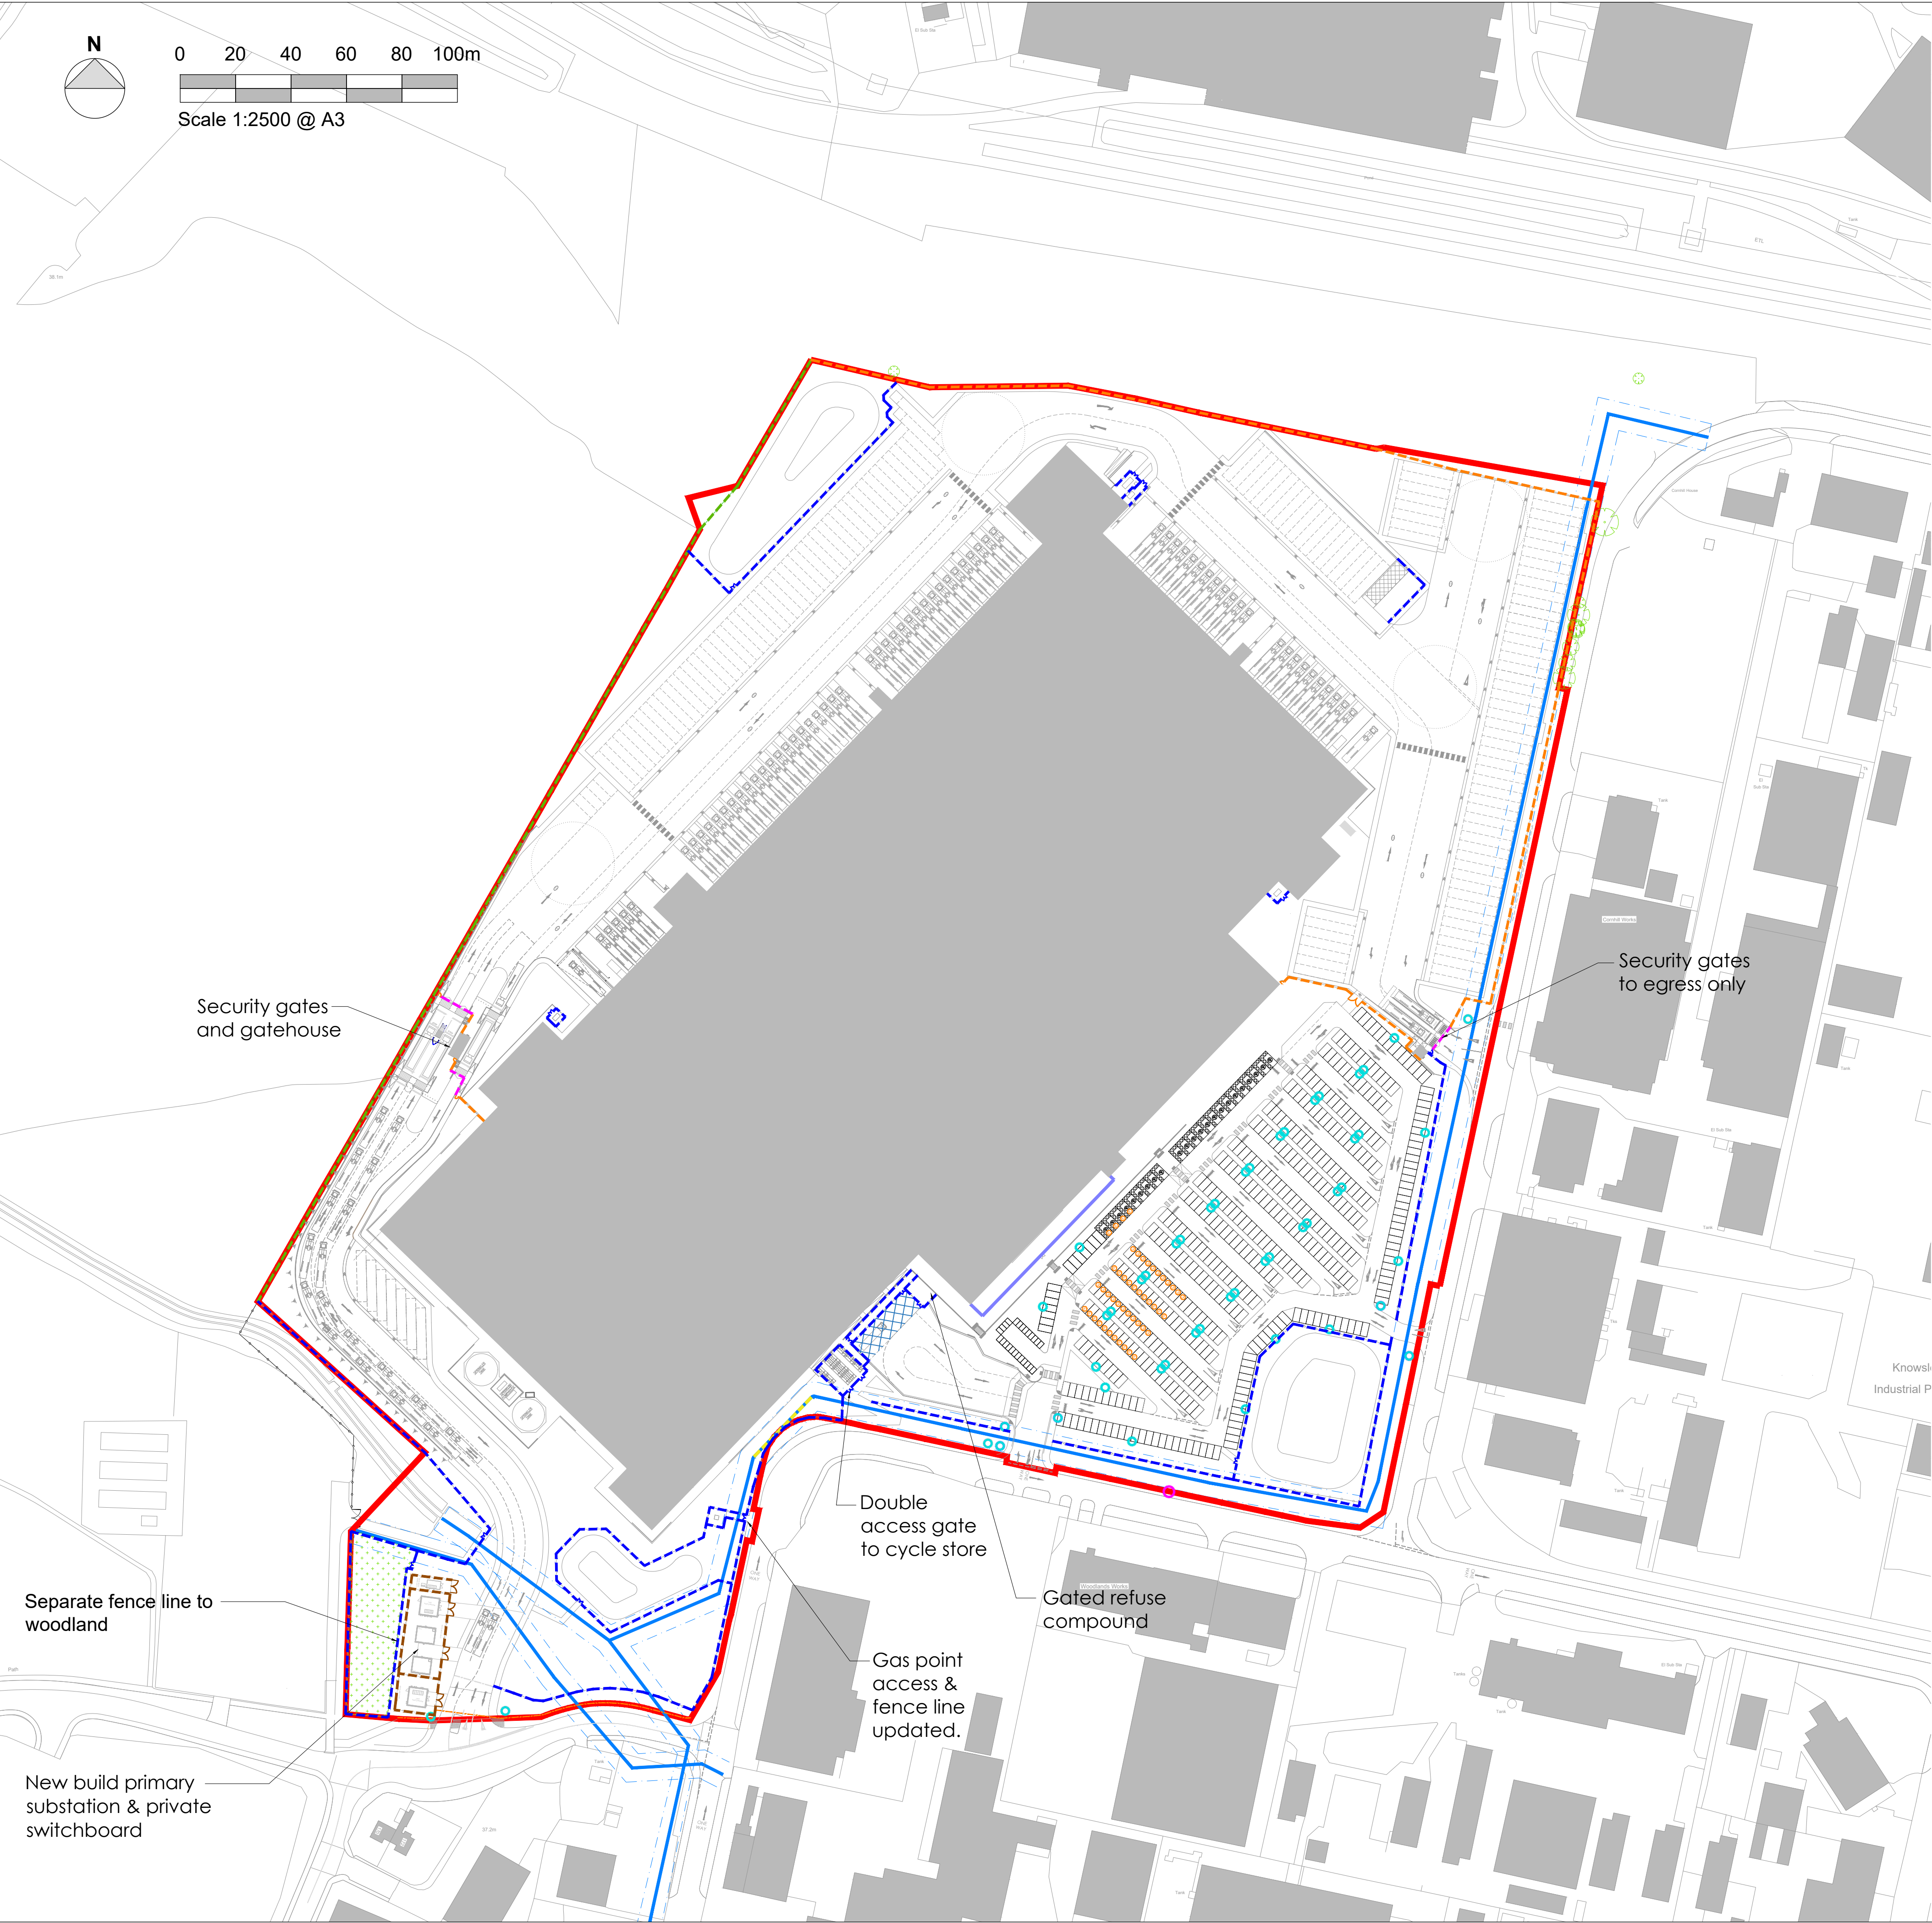

- Legend:
- Proposed paladin fencing with barbed wire above (PPC finish **[Black]** overall ht 2.8m)
 - Proposed paladin fencing with barbed wire above (**Galvanized** finish overall ht 2.8m)
 - Proposed paladin fencing (PPC finish **[Black]** 1.8m ht)
 - Proposed 4m ht **timber** acoustic fence
 - Proposed 3m ht security gates (Finishes to match adjacent fence)
 - Proposed feature fencing comprised frame, perforated metal panels in PPC (**RAL 7035**) and safety security glass panels on concrete plinth (overall ht 2.4m)

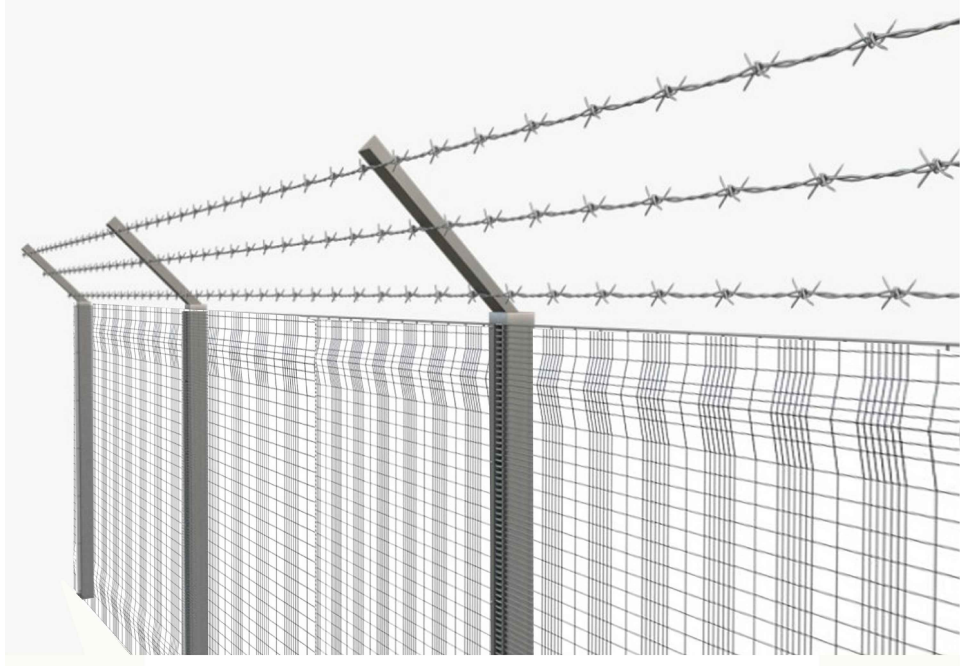

Example paladin fence with barbed wire above [Galvanized]



Example timber acoustic fence



Example paladin fencing [PPC Black]

- NOTES
- All dimensions and levels are to be checked on site.
 - Any discrepancies are to be reported to the architect before any work commences.
 - This drawing shall not be scaled to ascertain any dimensions. Work to figured dims only.
 - This drawing shall not be reproduced without express written permission from AEW.
 - Title overlay drawings and ownership boundaries are produced using all reasonable endeavors. AEW cannot be responsible for the accuracy or scale discrepancy of base plans supplied to them.

P12	14/03/22	DW	RD
Updated legend notes, sub-station fence lines and fence type finishes to reflect project manager's comments			
P11	10/03/22	WS	RD/DW
Updated to Winvic's and Client's comments.			
P10	28/02/22	WS	RD/DW
Updated tenant requirements and technical design development.			
P9	26/05/21	KS	AS
Site Plan updated for planning			
P8	15/10/20	ER	ER
Revision Update			
P7	15/10/20	DJS	ER
Layout updated to suit latest site plan			
P6	30/09/20	ER	DRS
Layout updated to suit latest site plan			
P5	16/04/20	TF	DRS
Layout updated to Client comments			
P4	18/02/20	TF	DRS
Alignment of paladin fencing amended to Landscape Architect Concept Plan			
P3	17/02/20	TF	DRS
Alignment of paladin fencing amended to ownership boundary			
P2	14/02/20	TF	DRS
EV charging provision amended			
P1	10/02/20	TF	DRS
Initial Issue			
REV	Date	Drawn by:-	Checked by:-

Status	Purpose of Issue		
S2	For Approval		
drawing stage	Planning		
client			
project	PLP Knowsley		
drawing title	Proposed Boundary Treatment Plan		
date	10/02/20	drawn	TF
scale@A3	1:2500 @ A3	checked	AL