


- All dimensions and levels are to be checked on site
- Any discrepancies are to be reported to the architect before any work commences
- This drawing shall not be scaled to ascertain any dimensions. Work to figured dimensions only.
- This drawing shall not be reproduced without express written permission from AEW.
- Title overlay drawings and ownership boundaries are produced using all reasonable endeavours. AEW cannot be responsible for the accuracy or scale discrepancy of base plans supplied to them.
- All works are to be undertaken in accordance with Building Regulations and the latest British Standards.
- All proprietary materials and products are to be used strictly in accordance with the manufacturers' recommendations.

CDM 2015

Scale @ 1:500

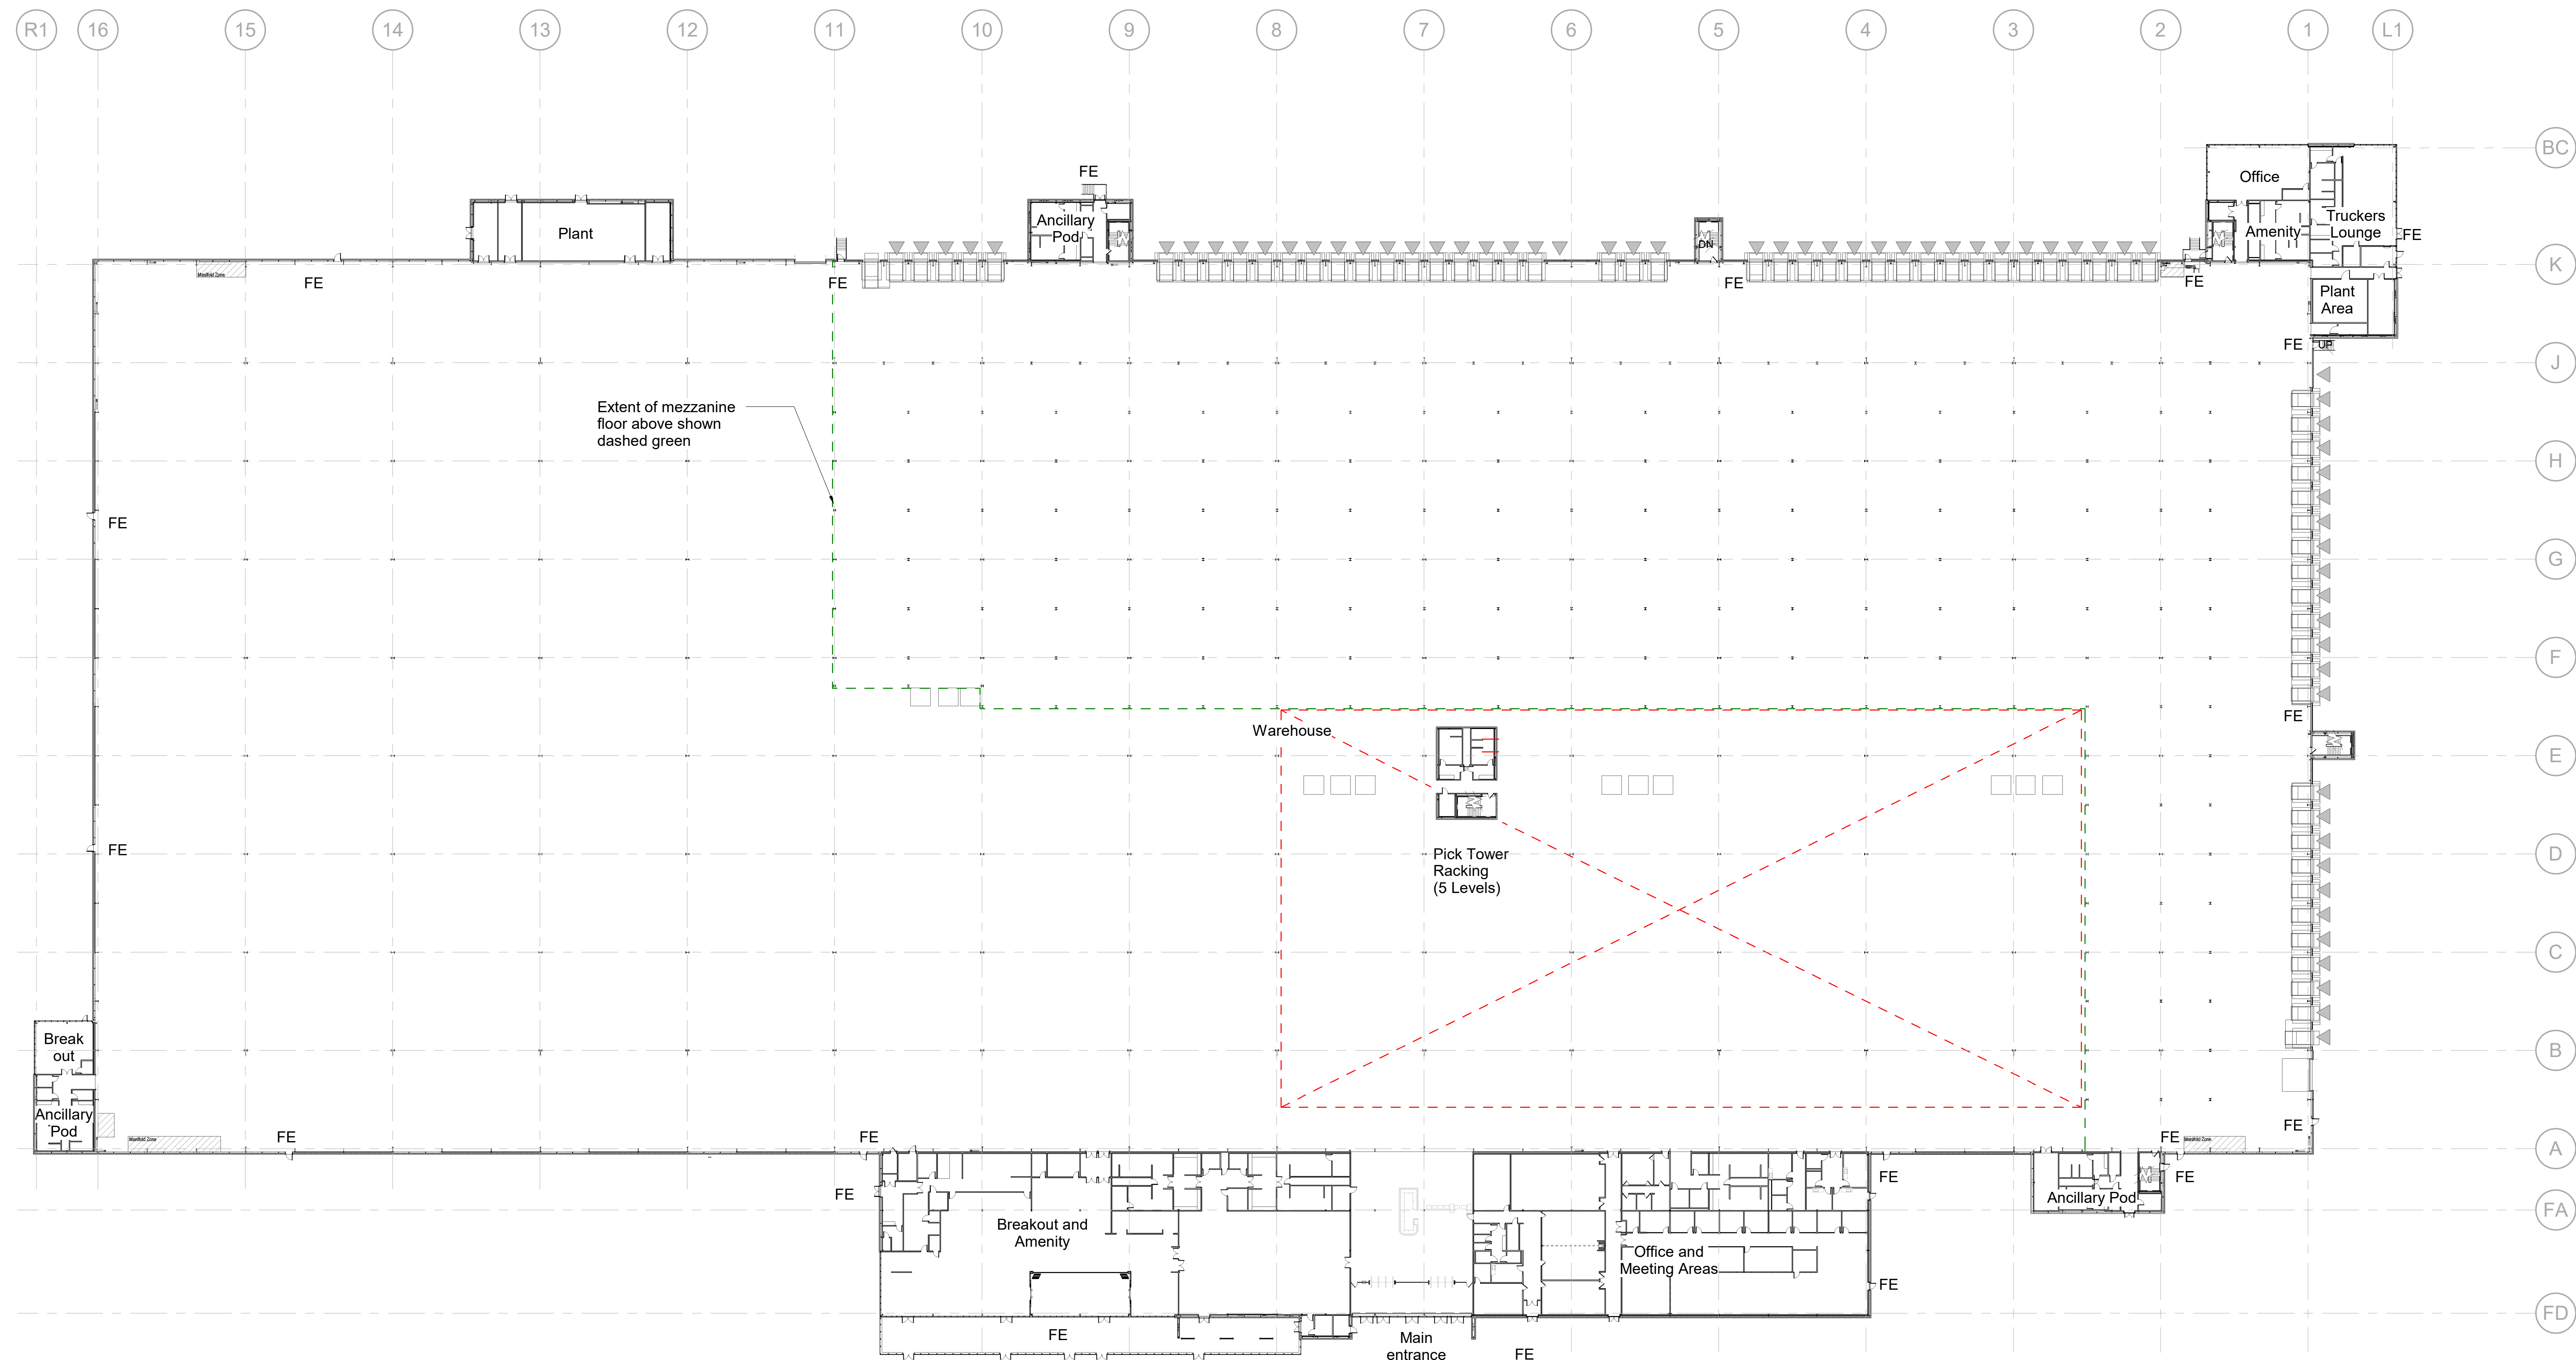

P6	02/03/22	DW	RD
Updated to Ikon's requirements and technical design developments			
P5	13/05/21	KS	AS
Mezzanine footprint amended			
P4	20/04/21	KS	AS
Mezzanine and Pick tower amended. WC and stair outer relocated and office / welfare area mirrored			
P3	13/02/20	TF	DRS
Grids amended. Internal layout adjusted to comments			
P2	10/02/20	TF	DRS
Notation amended. Ground floor glazing shown to reflect latest operator requirements			
P1	28/01/20	TF	DRS
Initial issue			

client

PLP Knowsley

project

drawing title

Proposed Ground Floor Plan

date	29/01/20	drawn	TF
scale @ A0	1 : 500	checked	DRS