




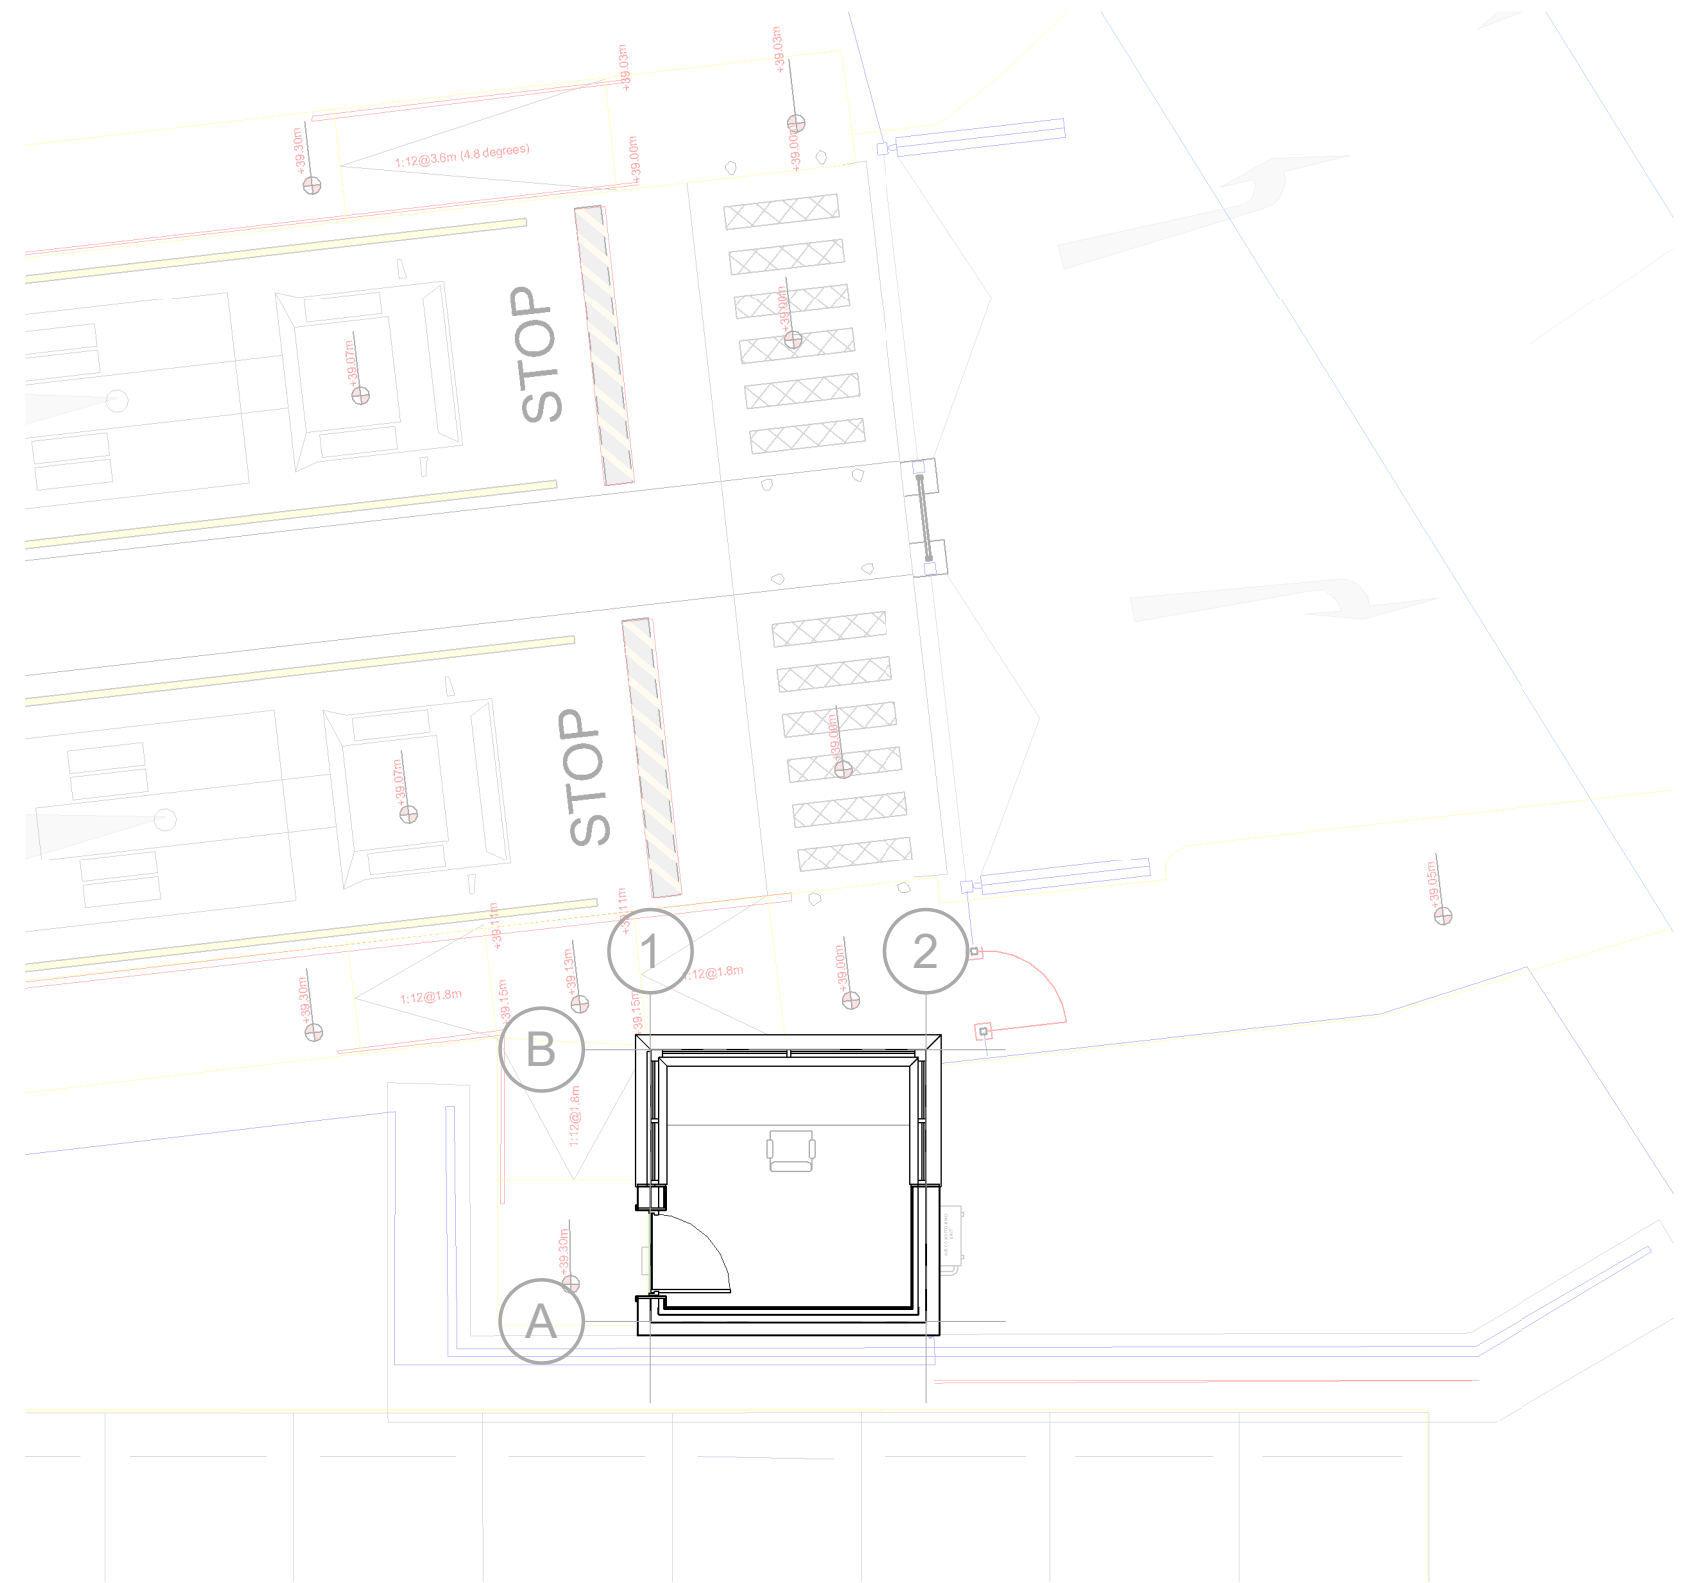


Key Plan
Scale @ 1 : 100

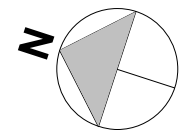


KEY PLAN UPDATED

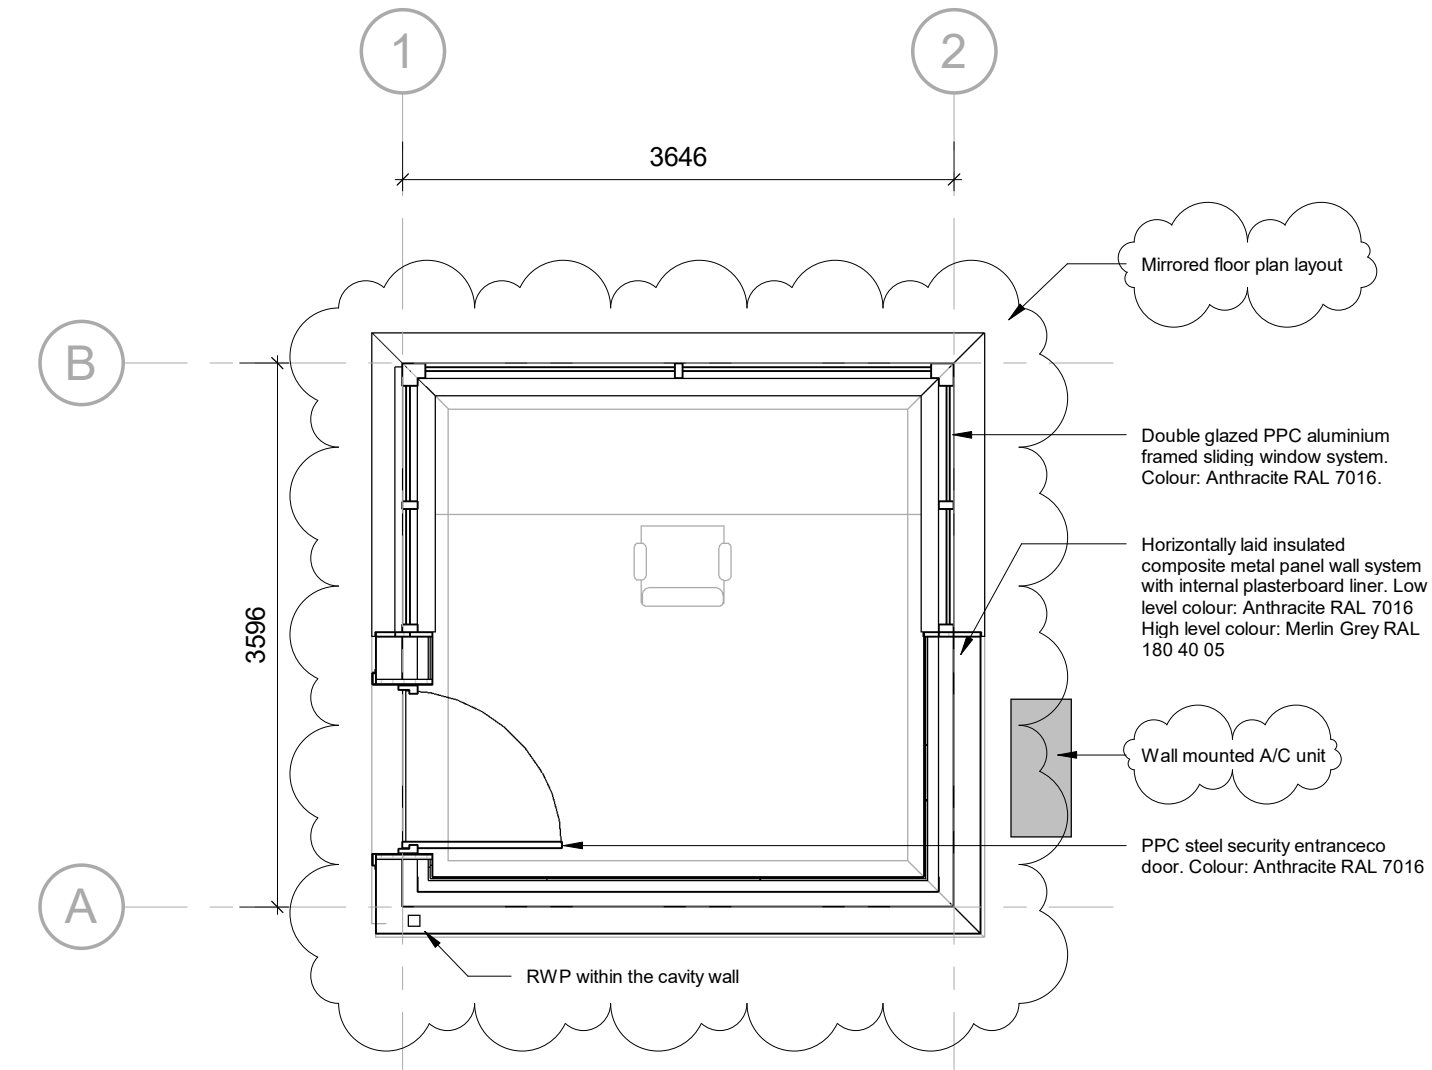



Ground Floor Plan
Scale @ 1 : 50

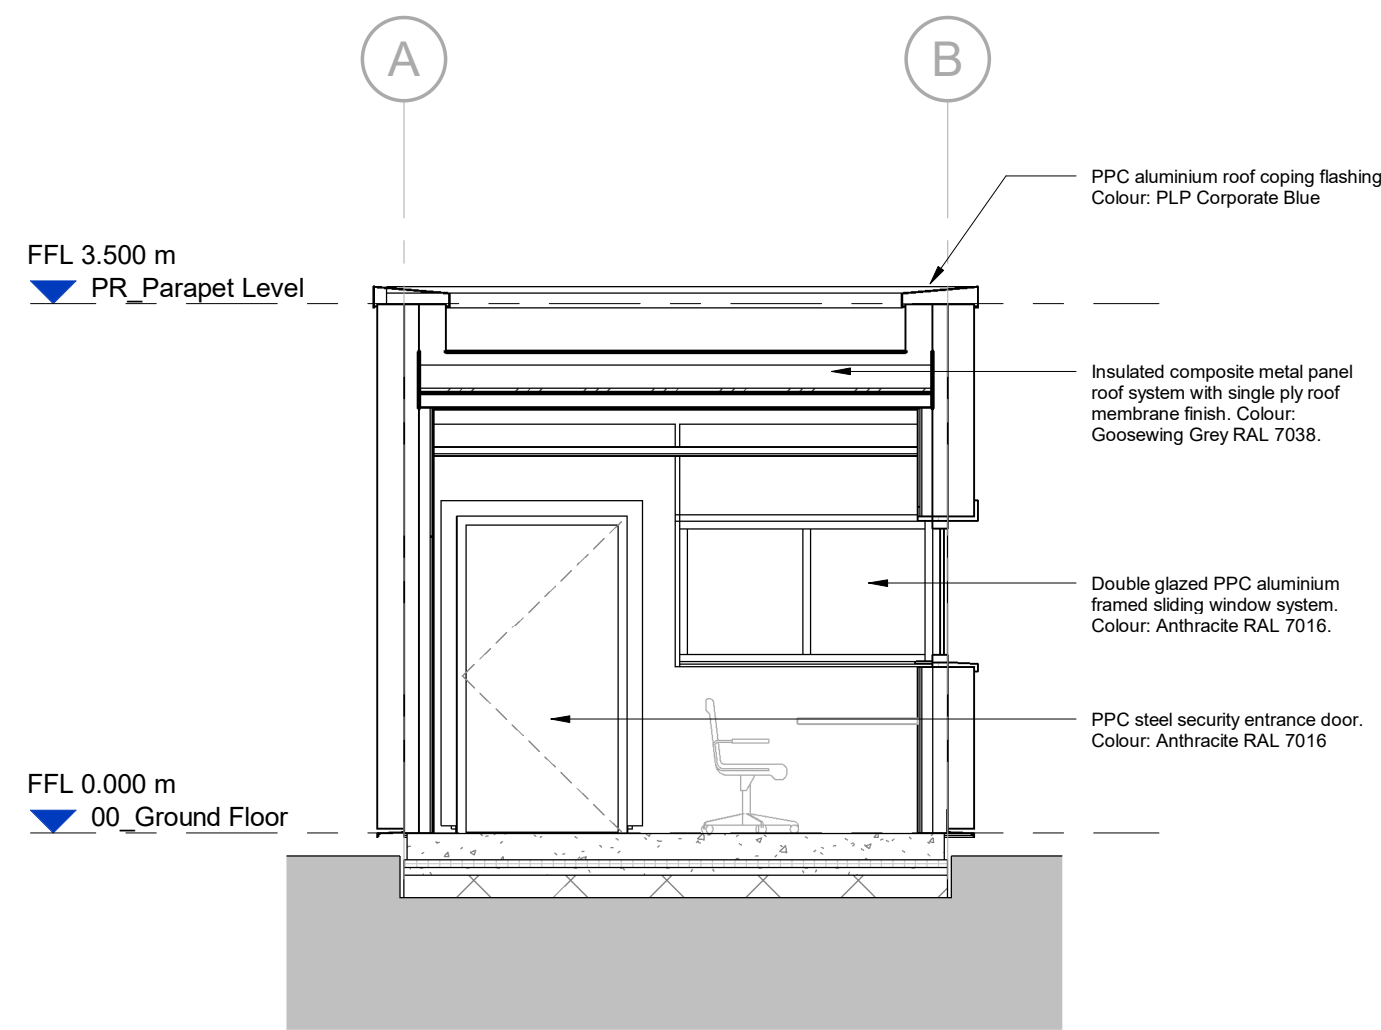

A Section
Scale @ 1 : 50

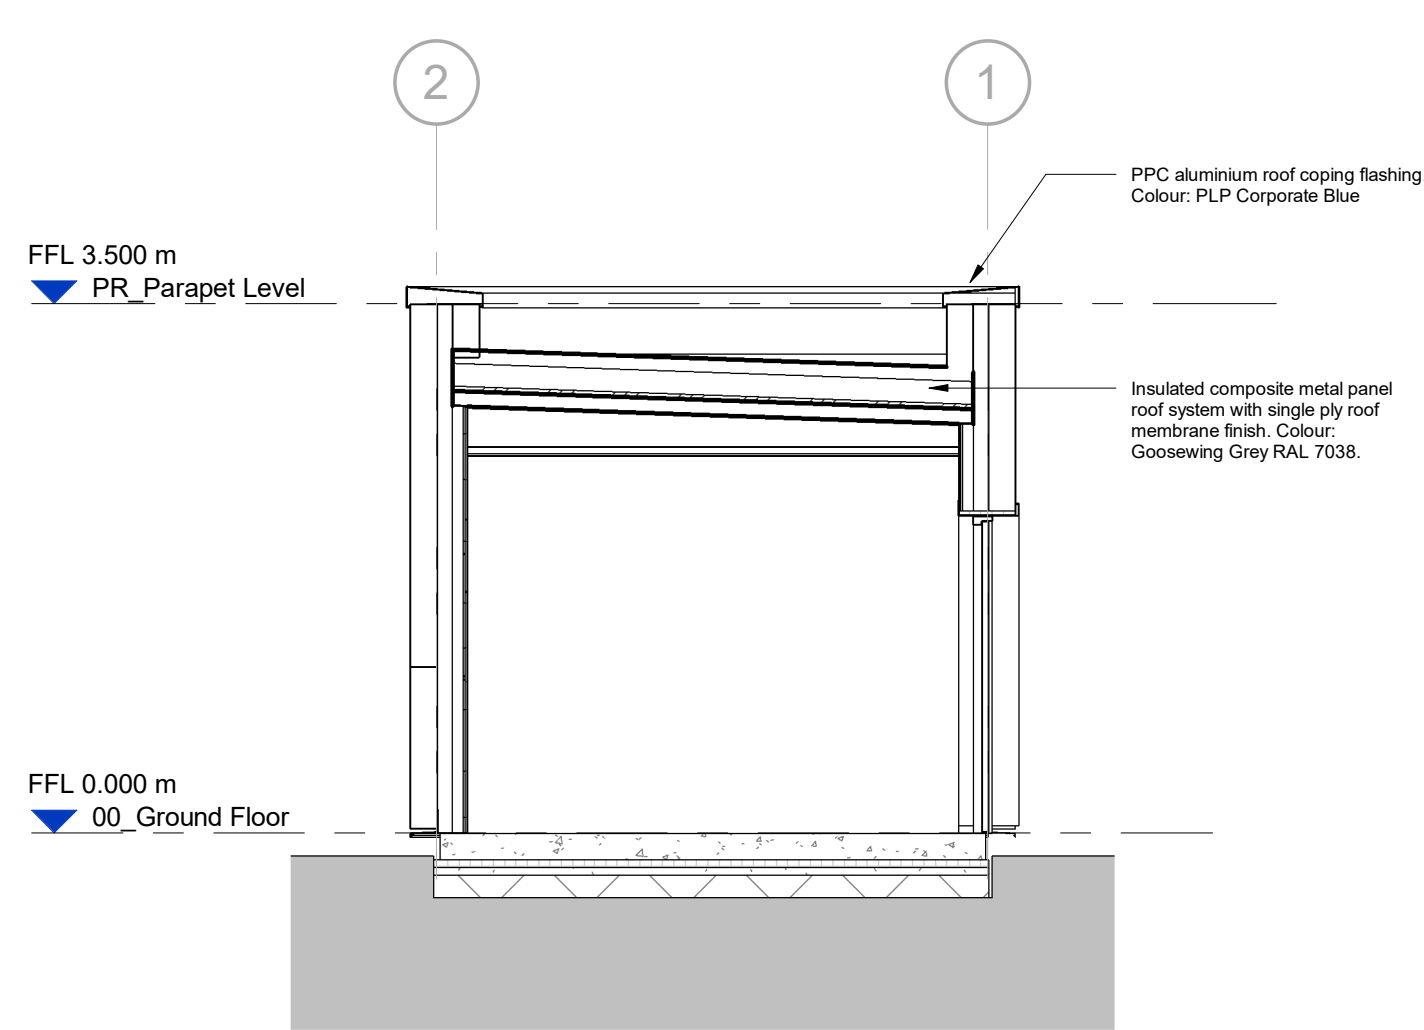

B Section
Scale @ 1 : 50

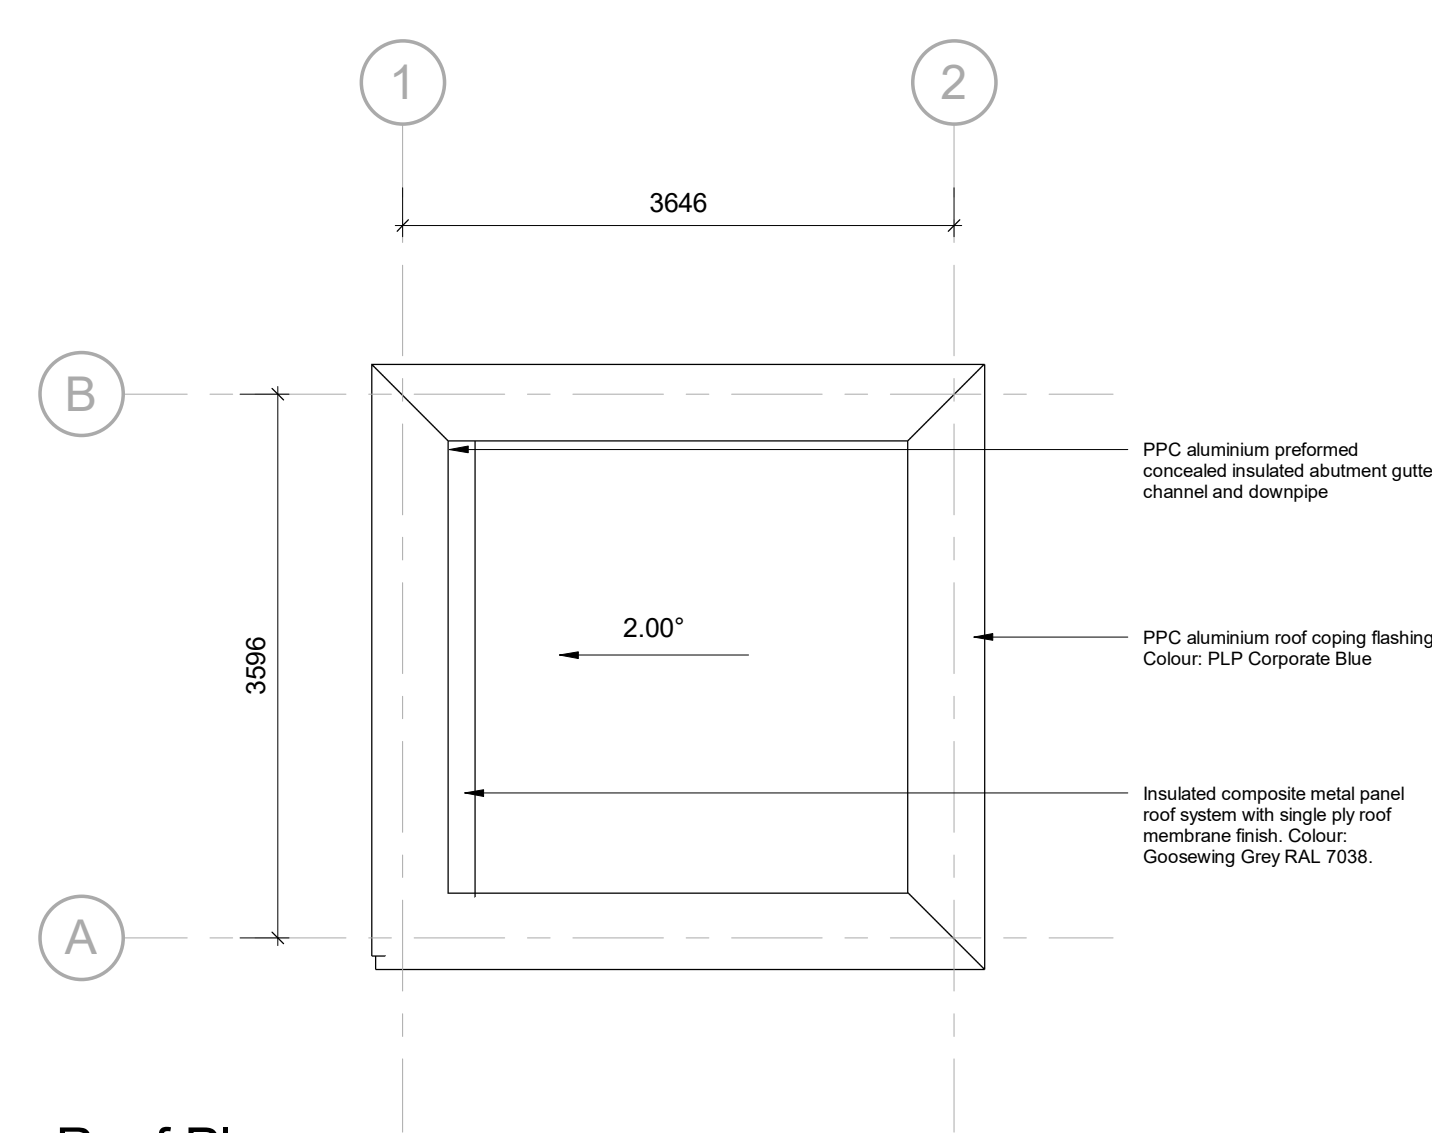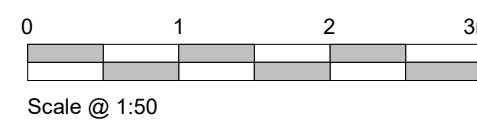

Roof Plan
Scale @ 1 : 50

NOTES

- All dimensions and levels are to be checked on site.
- Any discrepancies are to be reported to the architect before any work commences
- This drawing shall not be scaled to ascertain any dimensions. Work to figured dimensions only.
- This drawing shall not be reproduced without express written permission from AEW.
- Title overlay drawings and ownership boundaries are produced using all reasonable endeavors. AEW cannot be responsible for the accuracy or scale discrepancy of base plans supplied to them.
- All works are to be undertaken in accordance with Building Regulations and the latest British Standards.
- All proprietary materials and products are to be used strictly in accordance with the manufacturers recommendations.

This drawing contains the following model files :-

KNW001-AEW-B3-XX-M3-A-0003_Guardshack [P0.1] [S0]

CDM 2015

Client notified of duties: June 2019
Principal Designer: CDM Contract Services

Unless noted below, all known hazards have been highlighted on the drawing:

P3	28/02/22	WS	RDD/W
Updated tenant requirements and technical design development.			
P2	30/09/20	NC	ER
Minor updates - refer to NMA mark-ups for details			
P1	04/02/20	TF	DRS
Initial Issue			
REV	Date	Drawn by :-	Checked by :-
Status	Purpose of Issue		
S2	For Approval		
drawing stage	Tender Design		

client



project

PLP Knowsley

drawing title

Proposed Guardshack Plan and Sections

date 29.09.20 drawn Author
scale @ A1 As indicated checked Checker

Rev

P3

B8391-AEW-XX-XX-DR-A-0514

Draw No

aew architects
0161 214 4370
www.aewarchitects.com

AEW