


- All dimensions and levels are to be checked on site.
- Any discrepancies are to be reported to the architect before any work commences
- The drawing shall not be scaled to ascertain any dimensions. Work to figured dimensions only.
- The drawing shall not be reproduced without express written permission from AEW
- The architect, designers and specialist consultants are not responsible for the accuracy or scale discrepancy of base plans supplied to them.
- All works are to be undertaken in accordance with Building Regulations and the latest British Standards.
- All proprietary materials and products are to be used strictly in accordance with the manufacturers recommendations.

CDM 2015

Client notified of duties:

Principal Designer:


Unless noted below, all known hazards have been highlighted on the drawings:

 

Scale 1:20 @ A2

To be read in conjunction with drawing B8391-AEW-XX-XX-DR-A-0503


The cycle shelters are clustered together within a secure compound. Cycle store compound to be securely locked via code lock entry

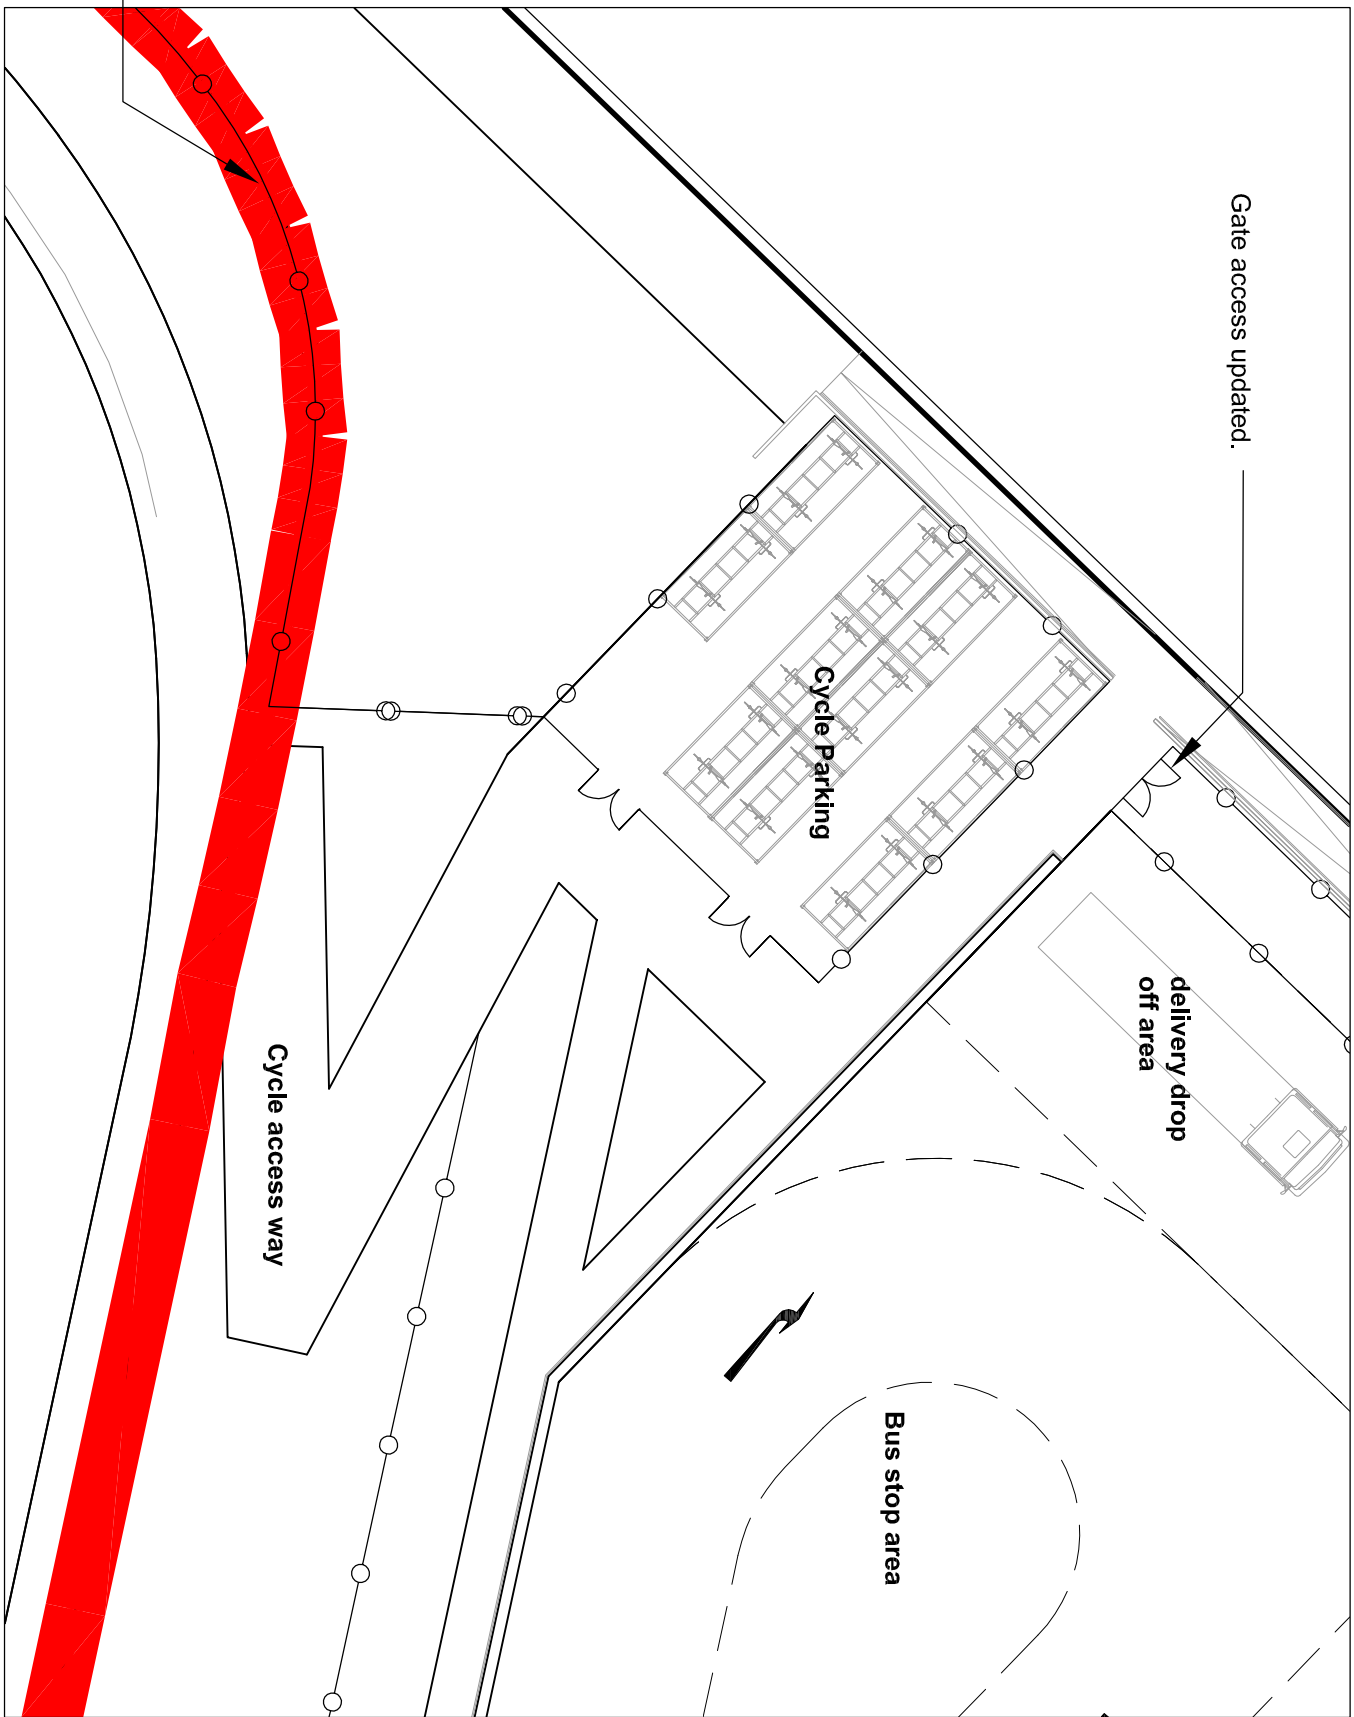


Fence line updated to suit Hydrock comments : 25.02.22.

Location Plan Scale 1:250

FLOOR PLAN

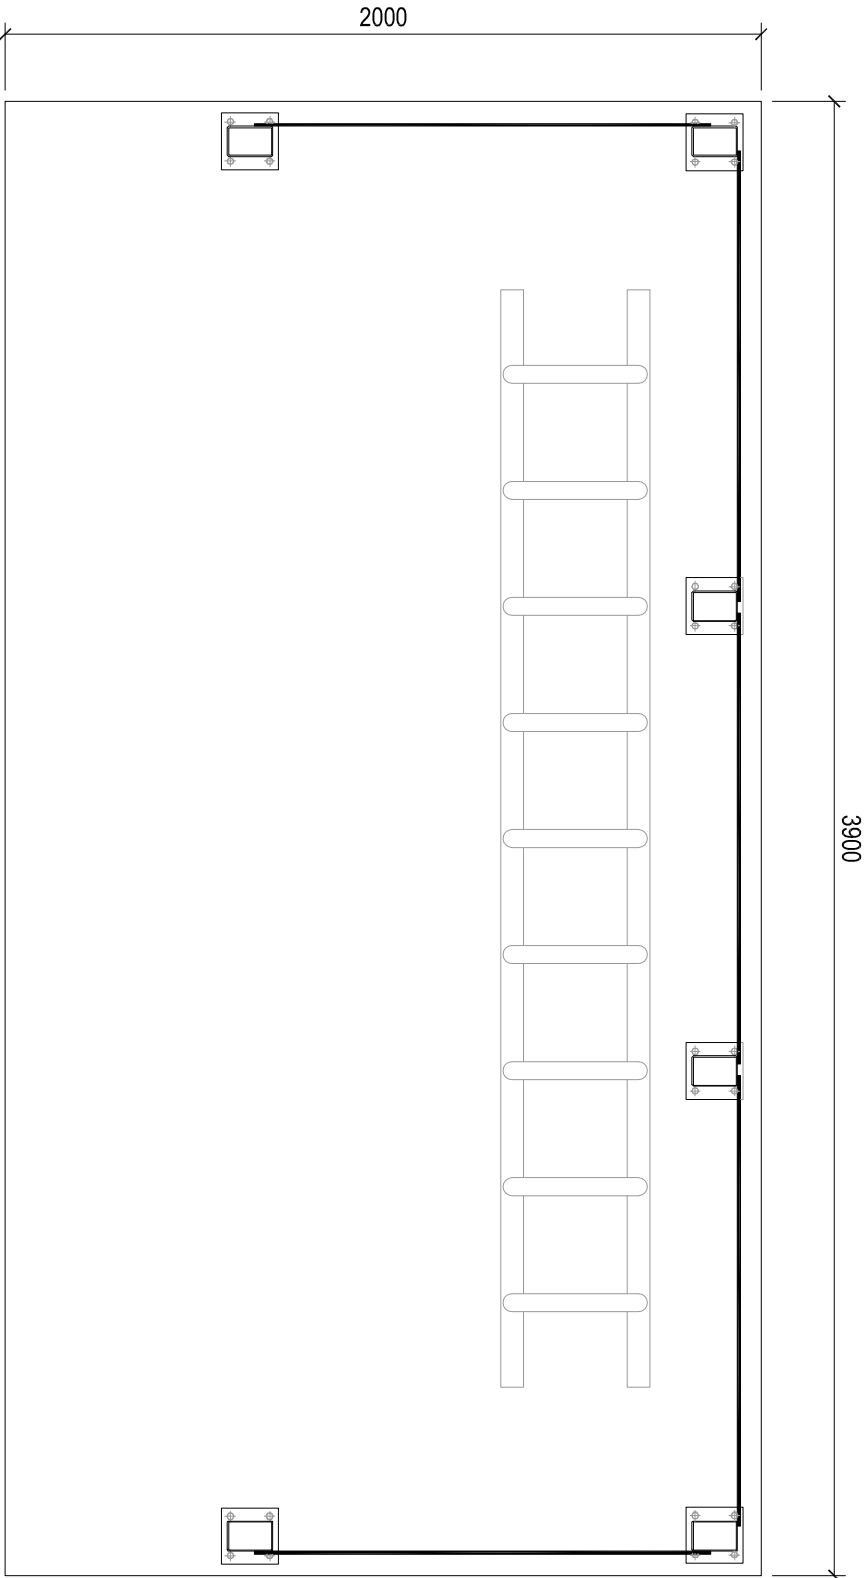


FRONT ELEVATION

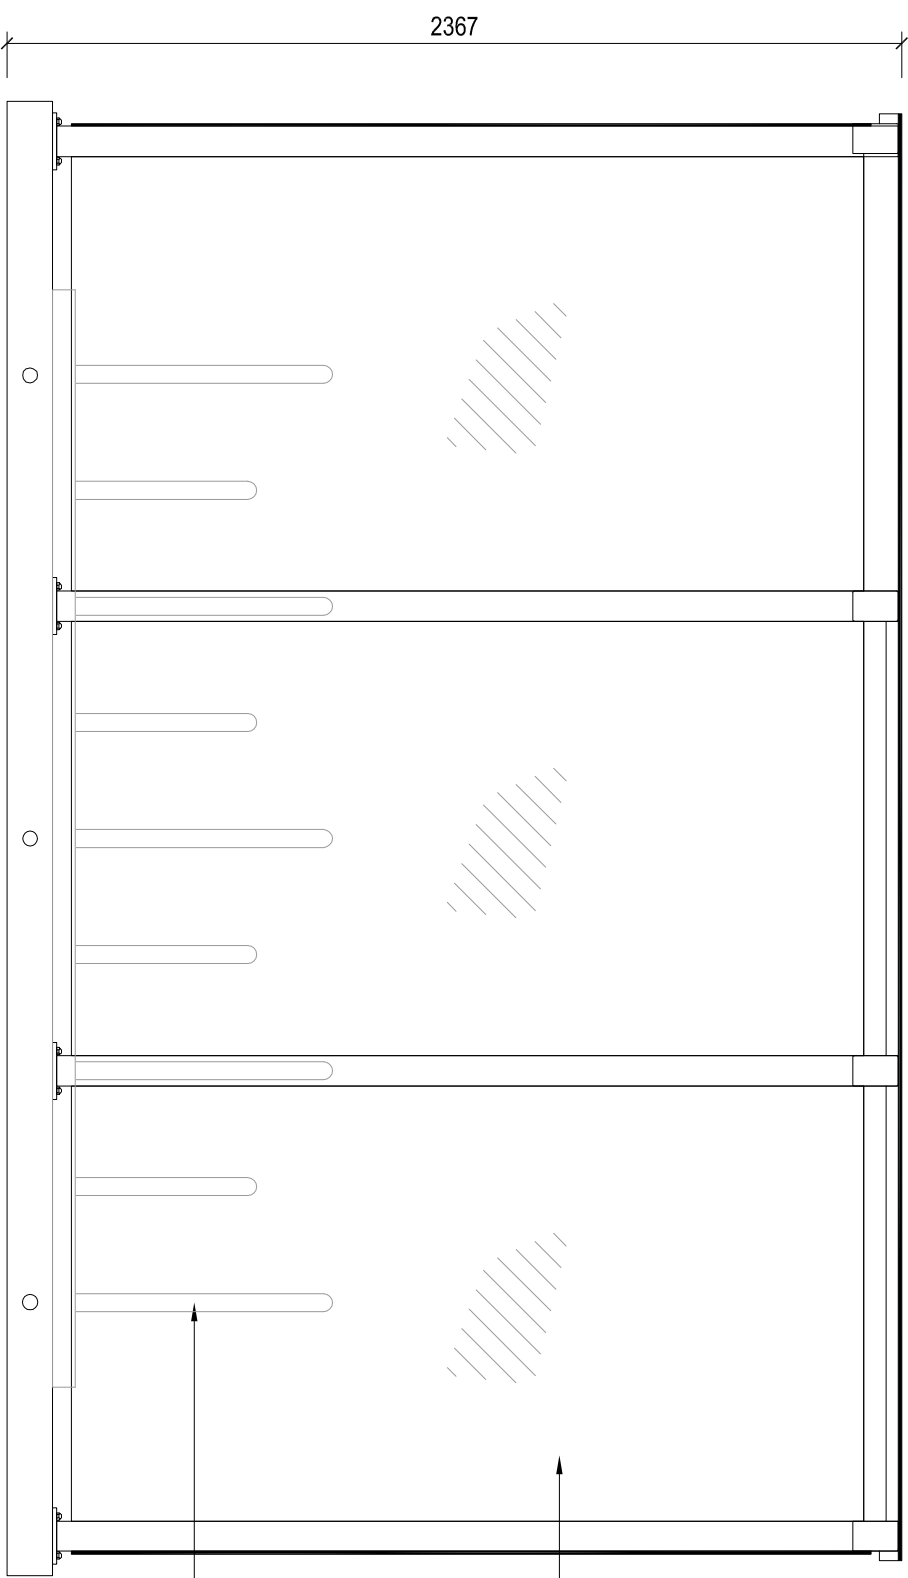

- Cycle Shelter RBce Bicycle Shelter Type 3 Aluminium stands provided with a coating in RAL 7016
- To include 9 space Cycle Rack Parker. Spaces at 307mm centres

SIDE ELEVATION

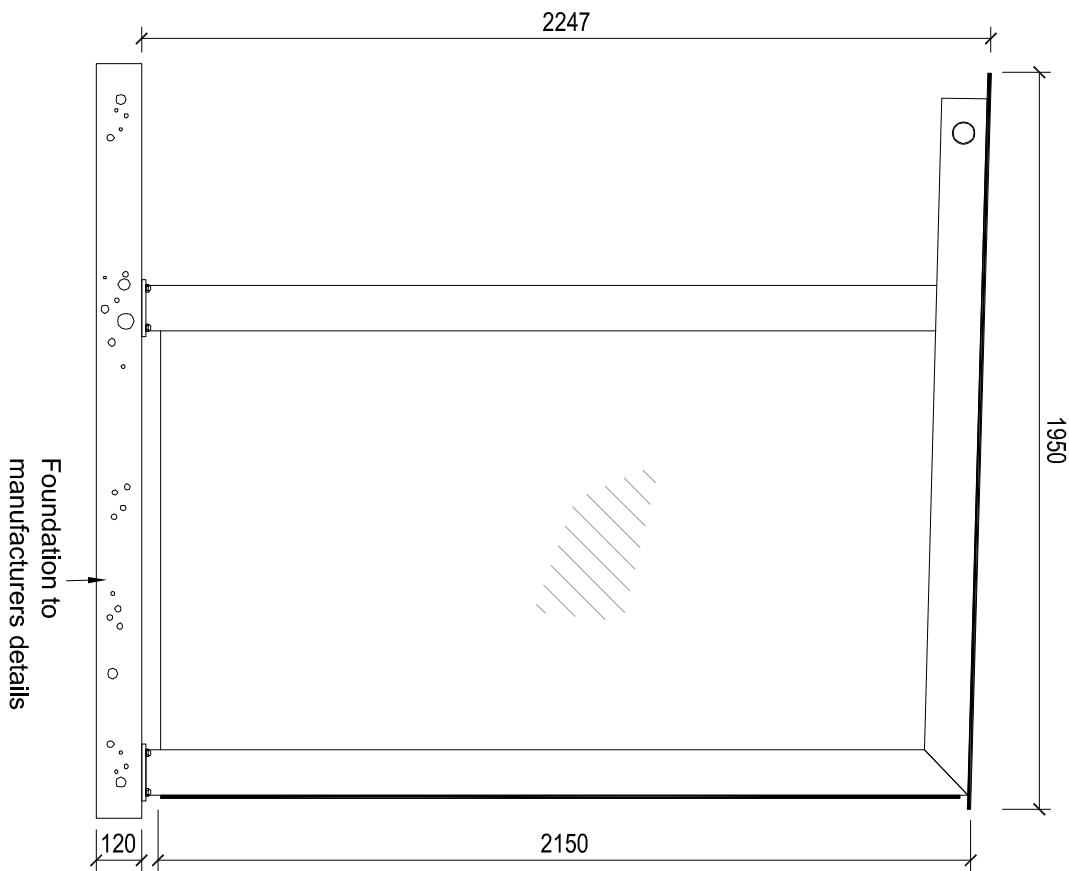

Project PLP Knowsley

Proposed Cycle Store Details

date	04/02/20	drawn	TF
scale@A2	1:20@ A2	checked	AL

Rev

P6

Job No

B8391-AEW-XX-XX-DR-A-0516

aew architects
0161 214 4370
www.aewarchitects.com

