
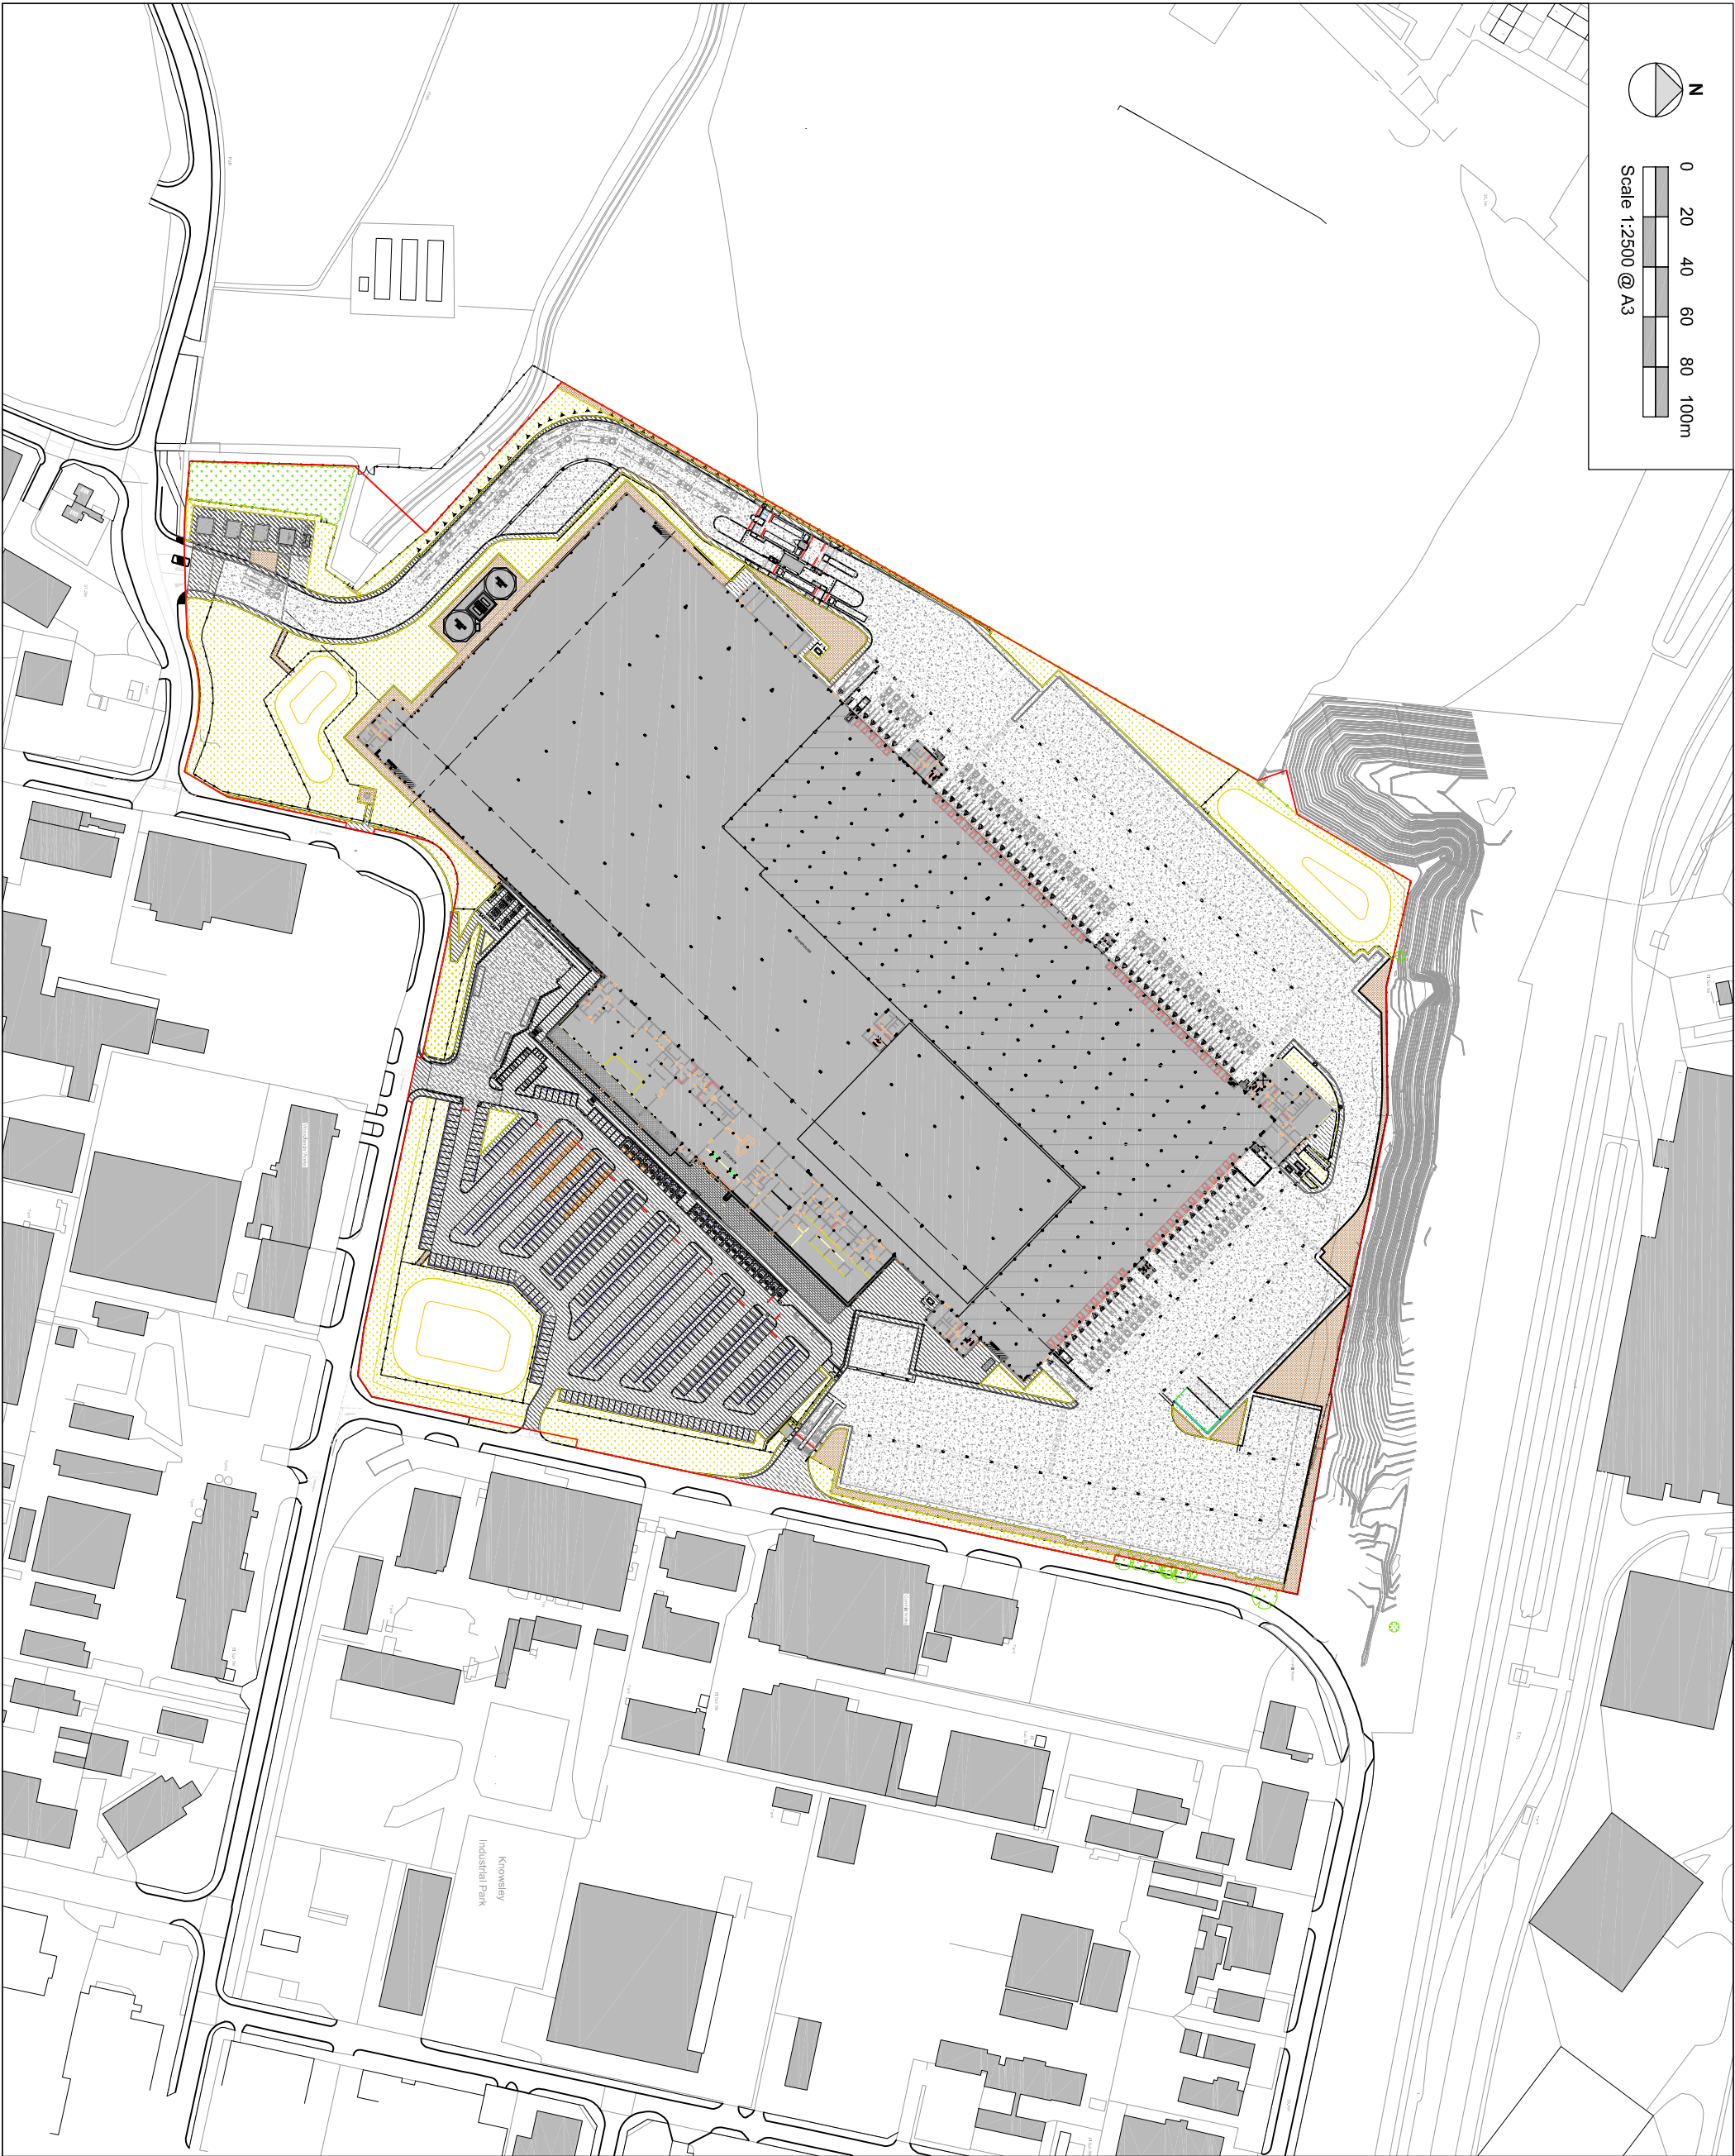


 

NOTES

- All alterations and levels are to be checked on site.
- Any discrepancies are to be reported to the architect before any work commences.
- The drawing shall not be scaled to ascertain any dimensions. Work to figure and only.
- The drawing shall not be reproduced without express written permission from the architect.
- This drawing is for information only and is not to be used for any other purpose. The architect shall not be responsible for the accuracy or scale discrepancy of this drawing.

KEY:

- Gravel
- Gross seeding/ planting opportunity to Landscape Architect's details
- Concrete paving
- Existing woodland to be retained
- Tarmacadam
- Bush finished concrete
- Unlock City Park Power
- Hexagonal Concrete Paving

P8 10/02/22 WS RD/DW

Updated to WH/CS and Client comments.

P7 28/07/22 WS RD/DW

Updated tenant requirements and technical design development.

P6 27/03/21 KS AS

Layout updated to suit latest site plan

P5 13/10/20 DS ER

Layout updated to suit latest site plan

P4 30/07/20 ER DKS

Layout updated to suit latest site plan

P3 16/04/20 TF DKS

Layout updated to Client comments

P2 14/02/20 TF DKS

EV charging provision amended

P1 10/02/20 TF DKS

Initial Issue

REV Date Drawn by:- Checked by:-

STATUS Purpose of Issue

S2 For Approval

Planning

client

PLP

project

PLP Knowlsey

drawing title

Proposed External Finishes Plan

date 10/02/20 drawn TF

scale 1:2500 @ A3 checked AL