

KEY


This drawing is based on AEW Architect's 'External Finishes Plan'
(Drawing number: B8391-AEW-XX-XX-DR-A-0517 (P8) (S2) &
is to be read in conjunction with the following BCA drawings:

2029-19-05H 'Landscape Proposals Plan' (1 of 2)
2029-19-06H 'Landscape Proposals Plan' (2 of 2)


EXISTING GROUND LEVEL
Taken from ADM Regeneration Ltd 'Final Full Site As-Built Survey'
(Drawing number: 10497-012)

Please note that where existing ground levels are not shown
the existing ground level profile has been drawn indicatively


PROPOSED GROUND LEVELS
Taken from SGI 'Earthworks Proposed Finished Levels'
(Drawing number: C1324-300 Rev. B)

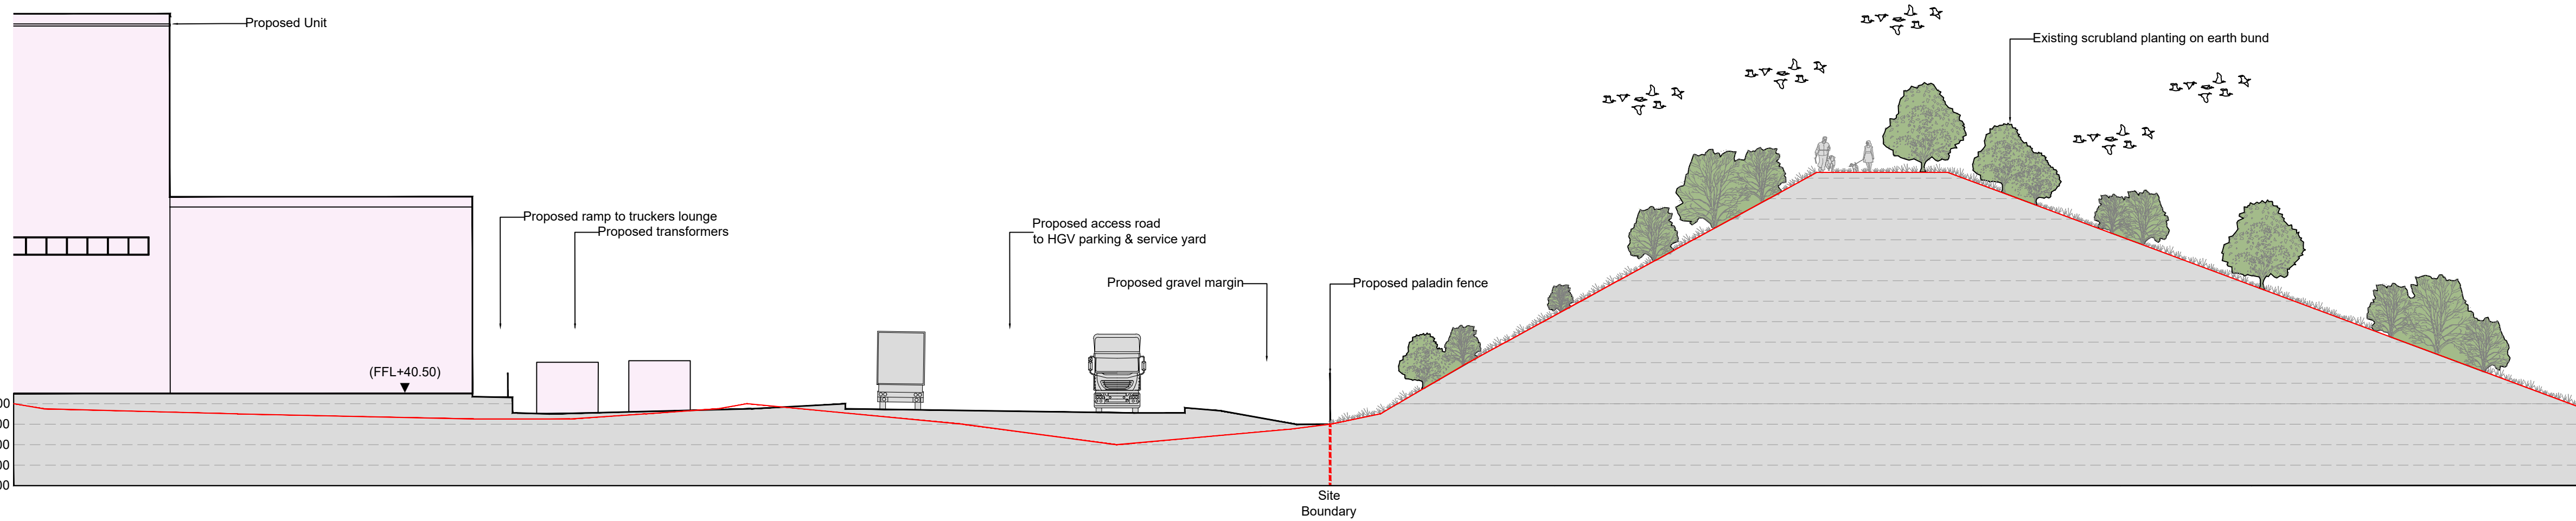


SECTION A-A
Scale 1:200

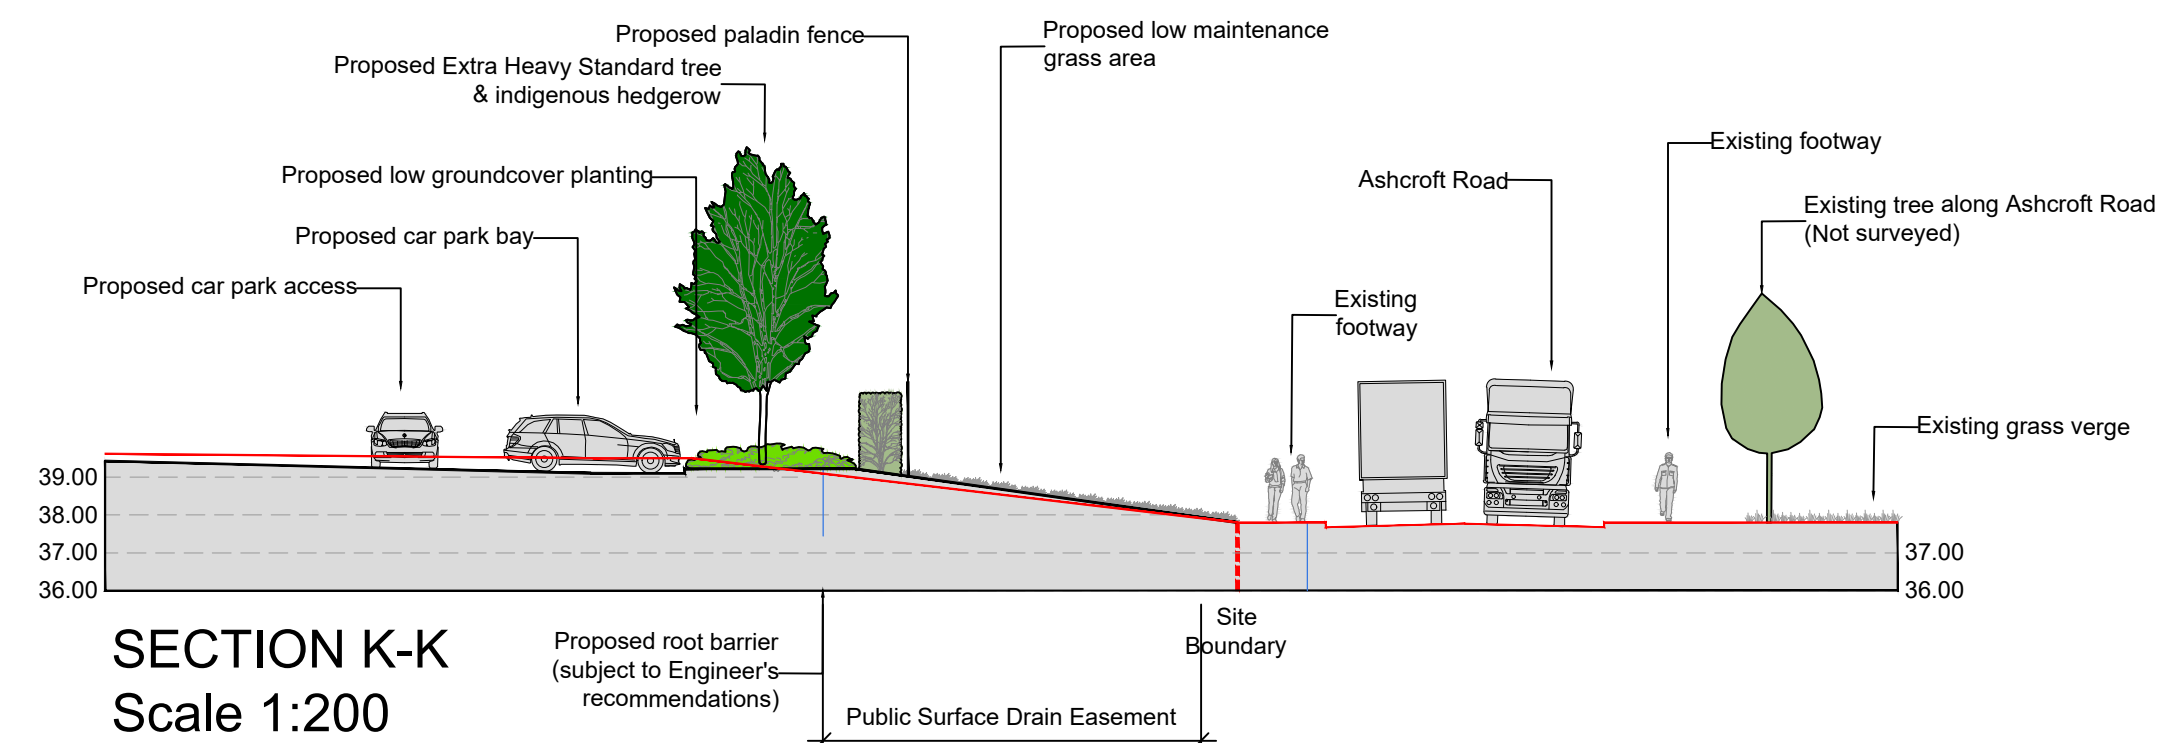

SECTION K-K
Scale 1:200

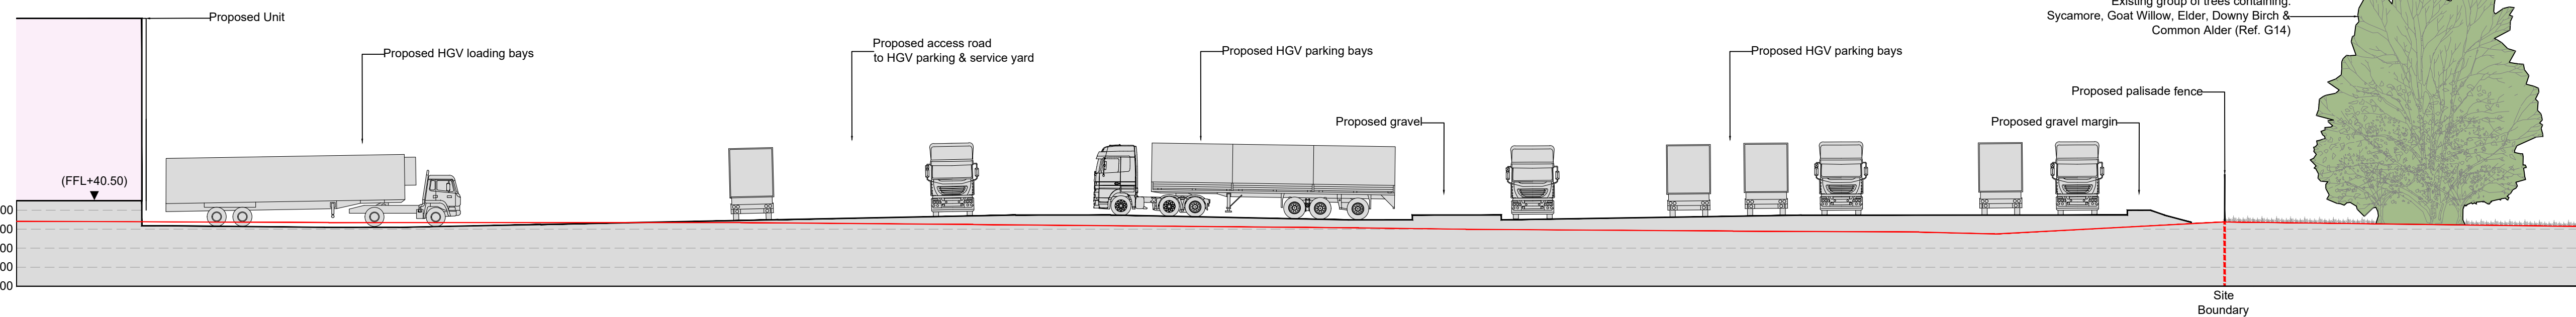


SECTION B-B
Scale 1:200

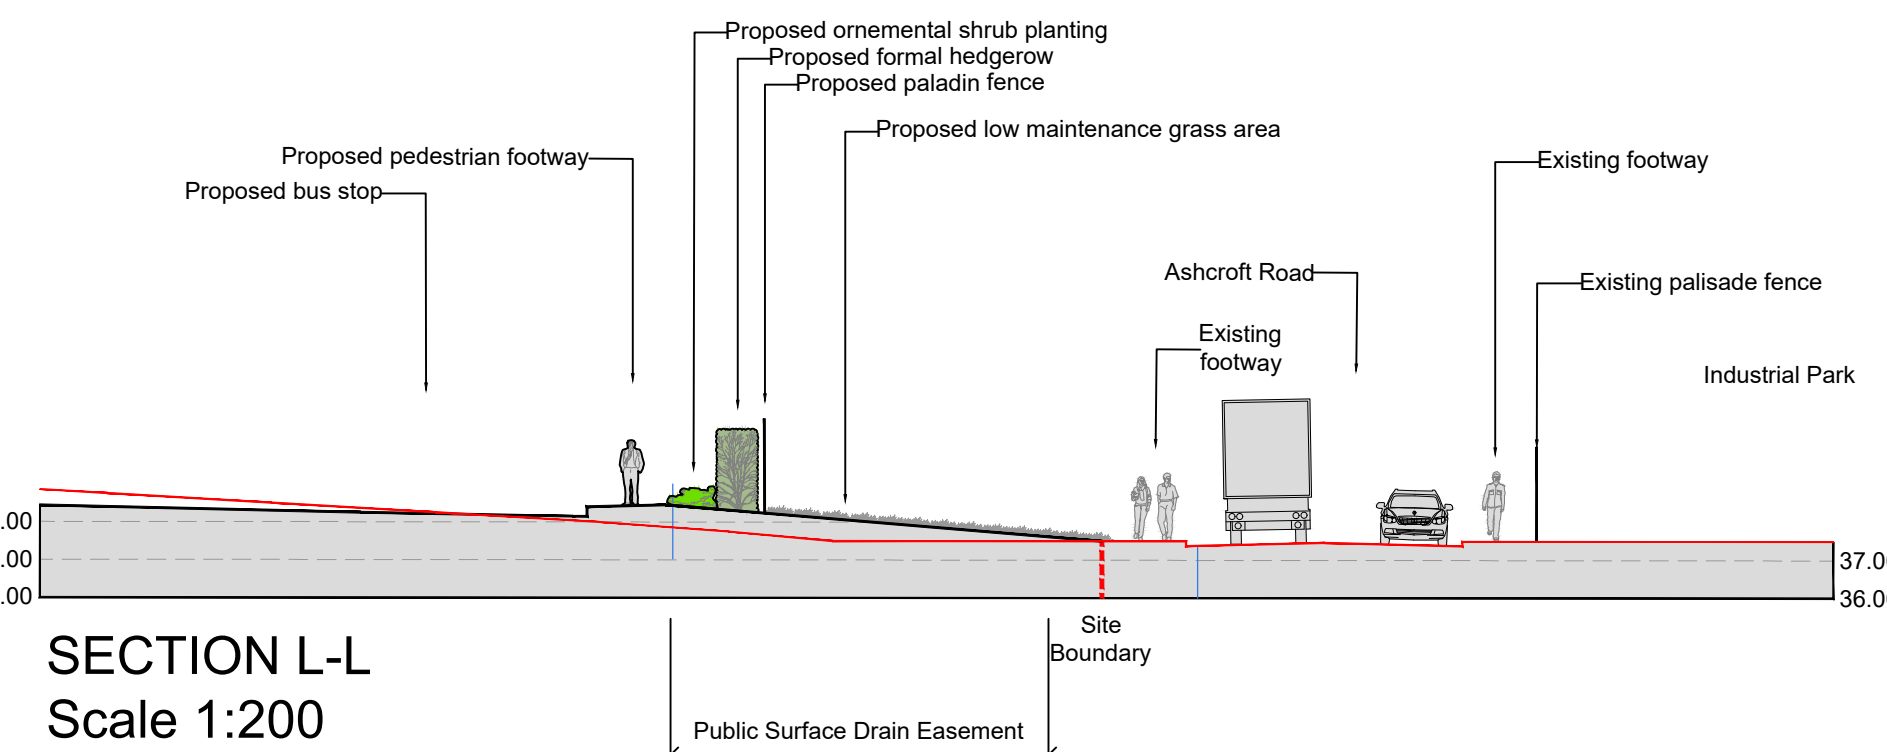


SECTION L-L
Scale 1:200




SECTION C-C
Scale 1:200

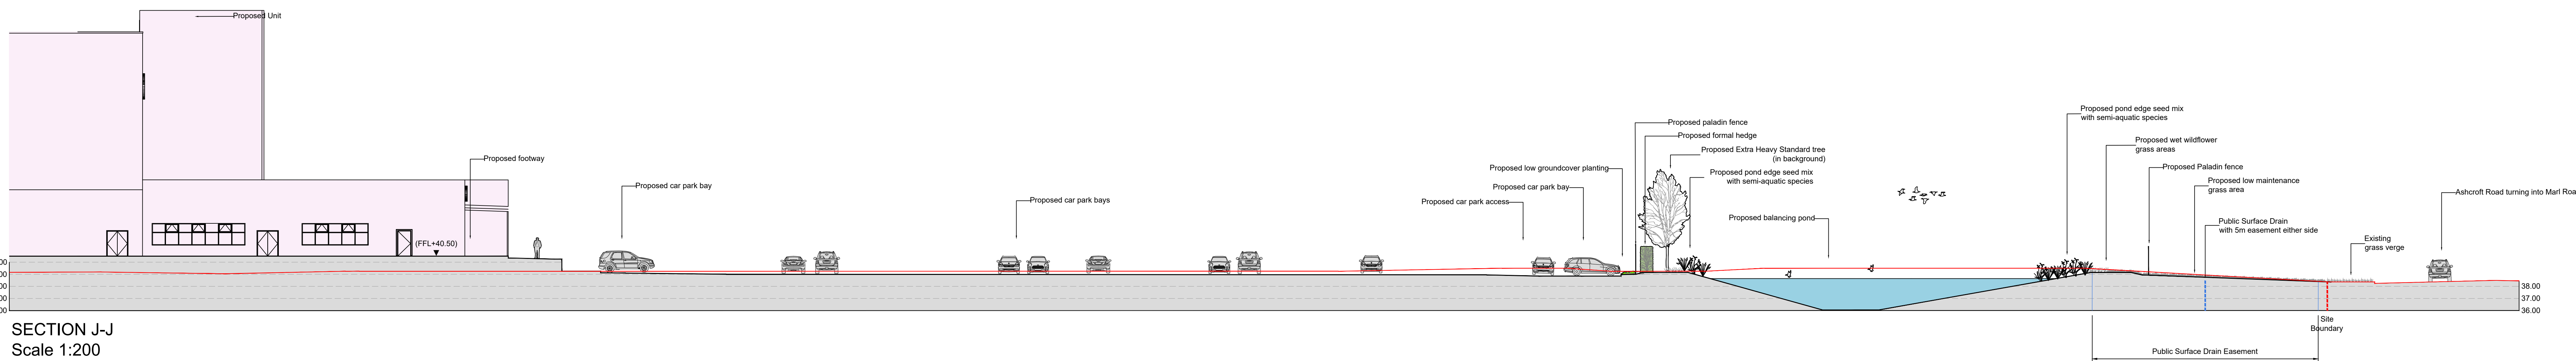


SECTION J-J
Scale 1:200

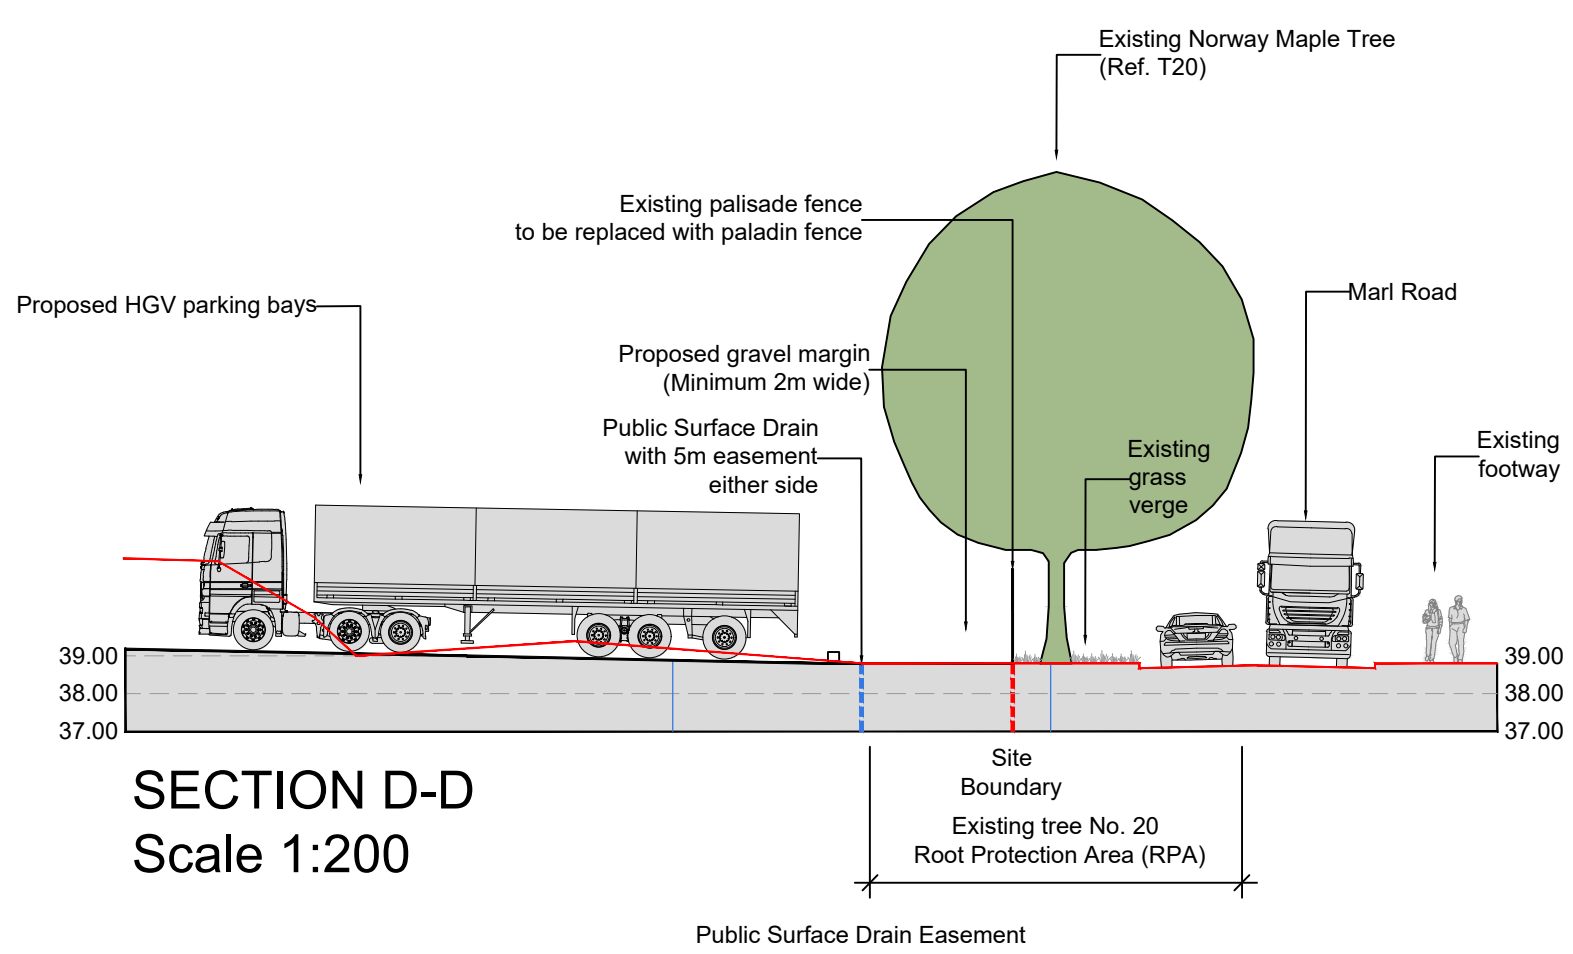


SECTION D-D
Scale 1:200

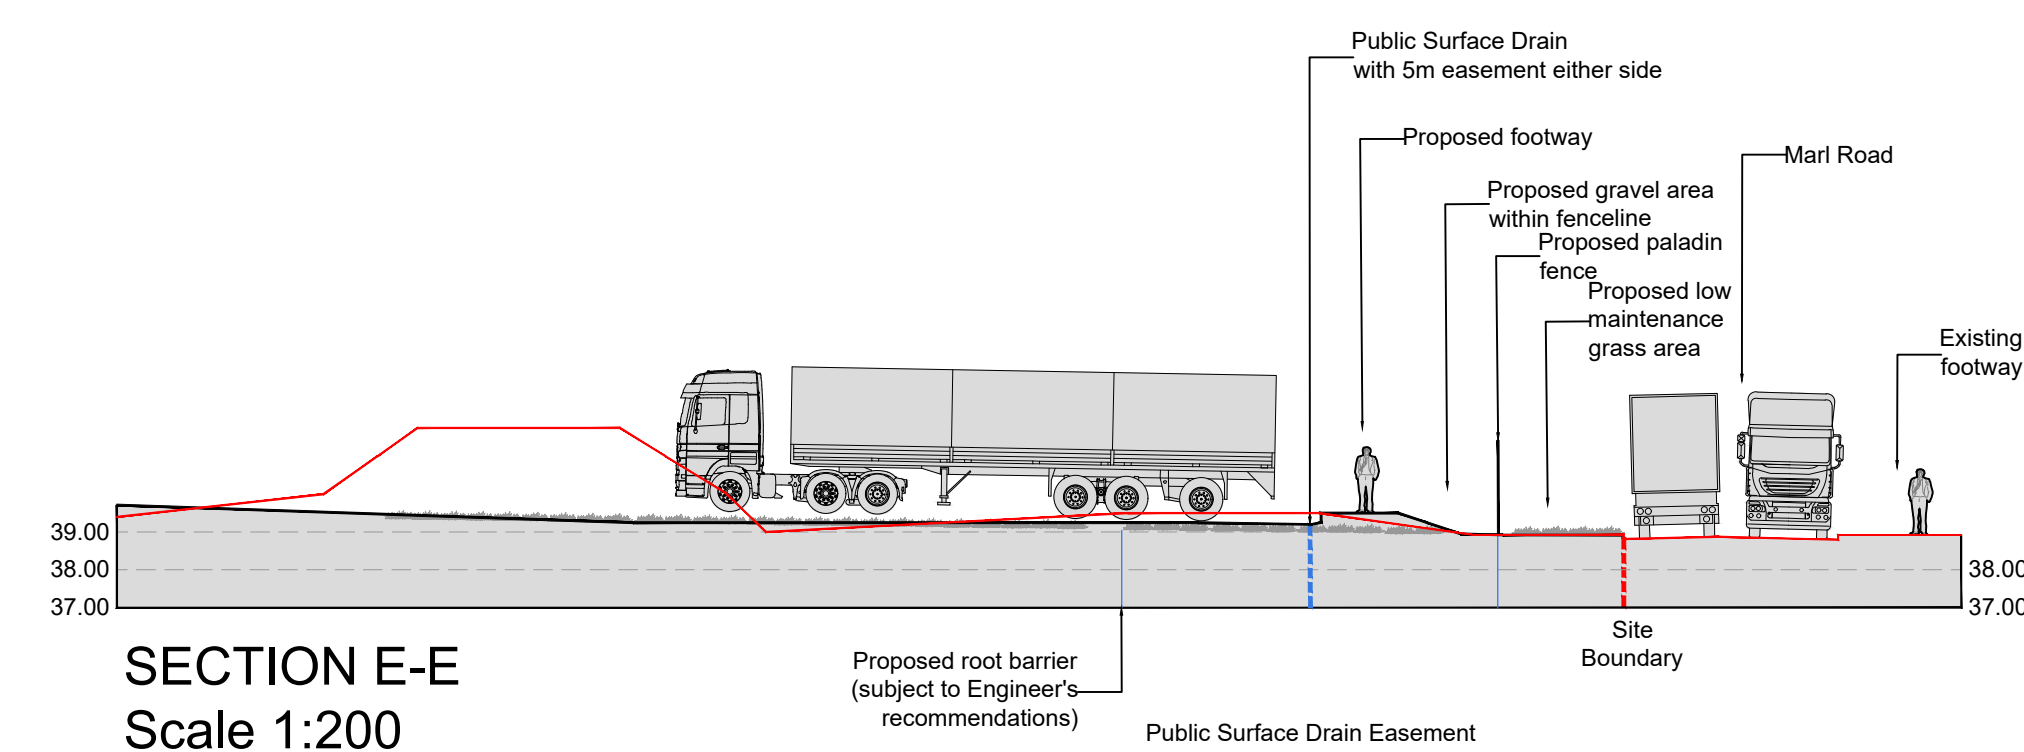


SECTION E-E
Scale 1:200

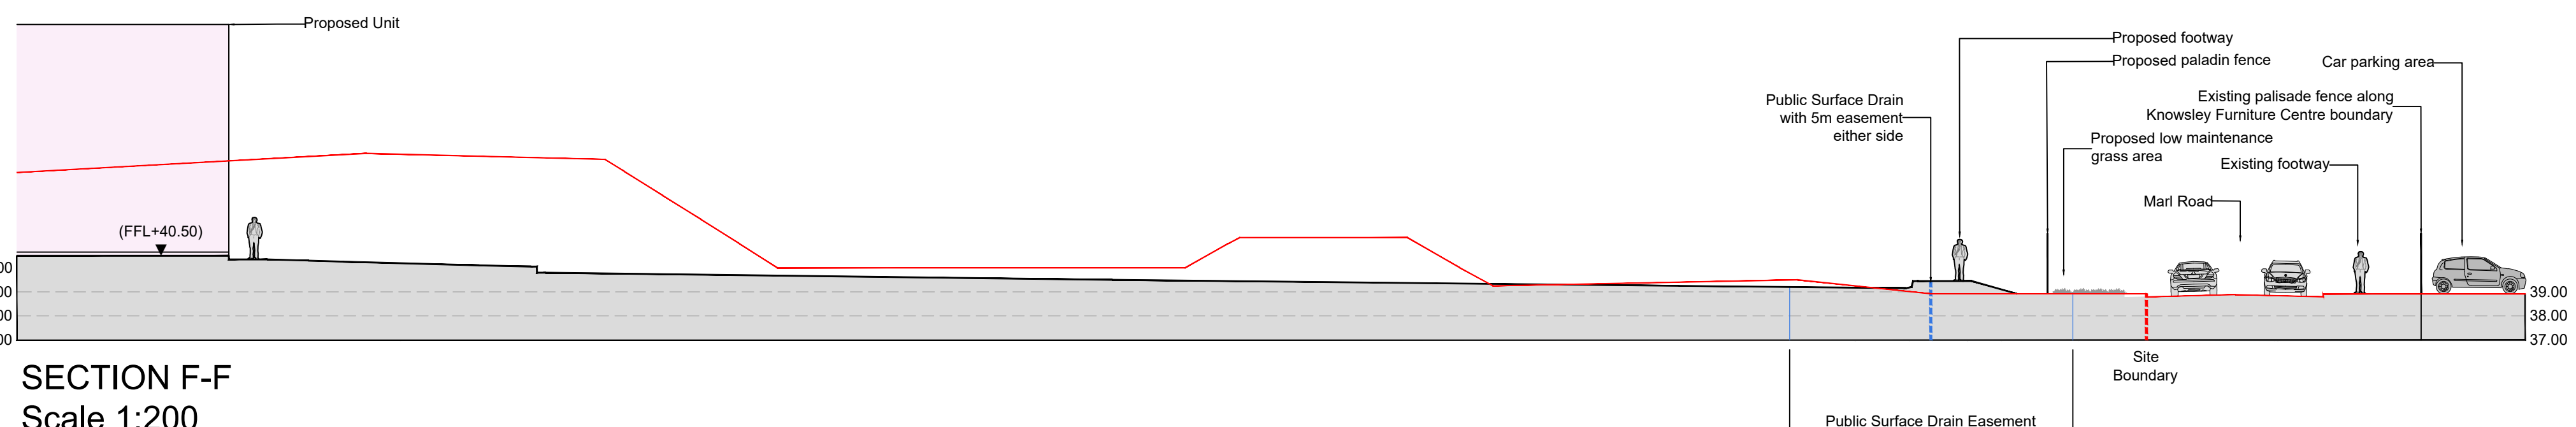


SECTION F-F
Scale 1:200

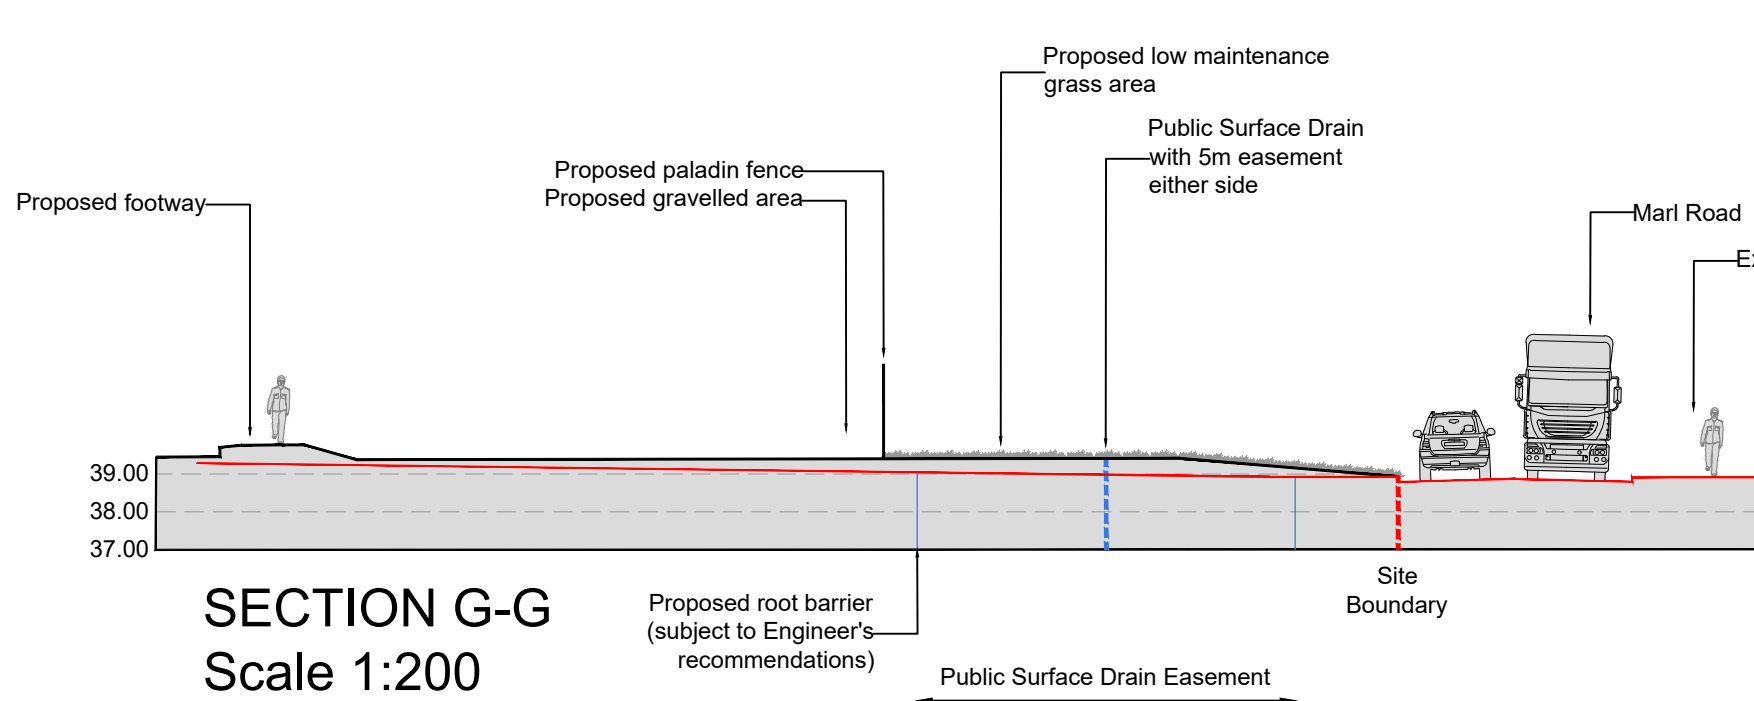

SECTION G-G
Scale 1:200

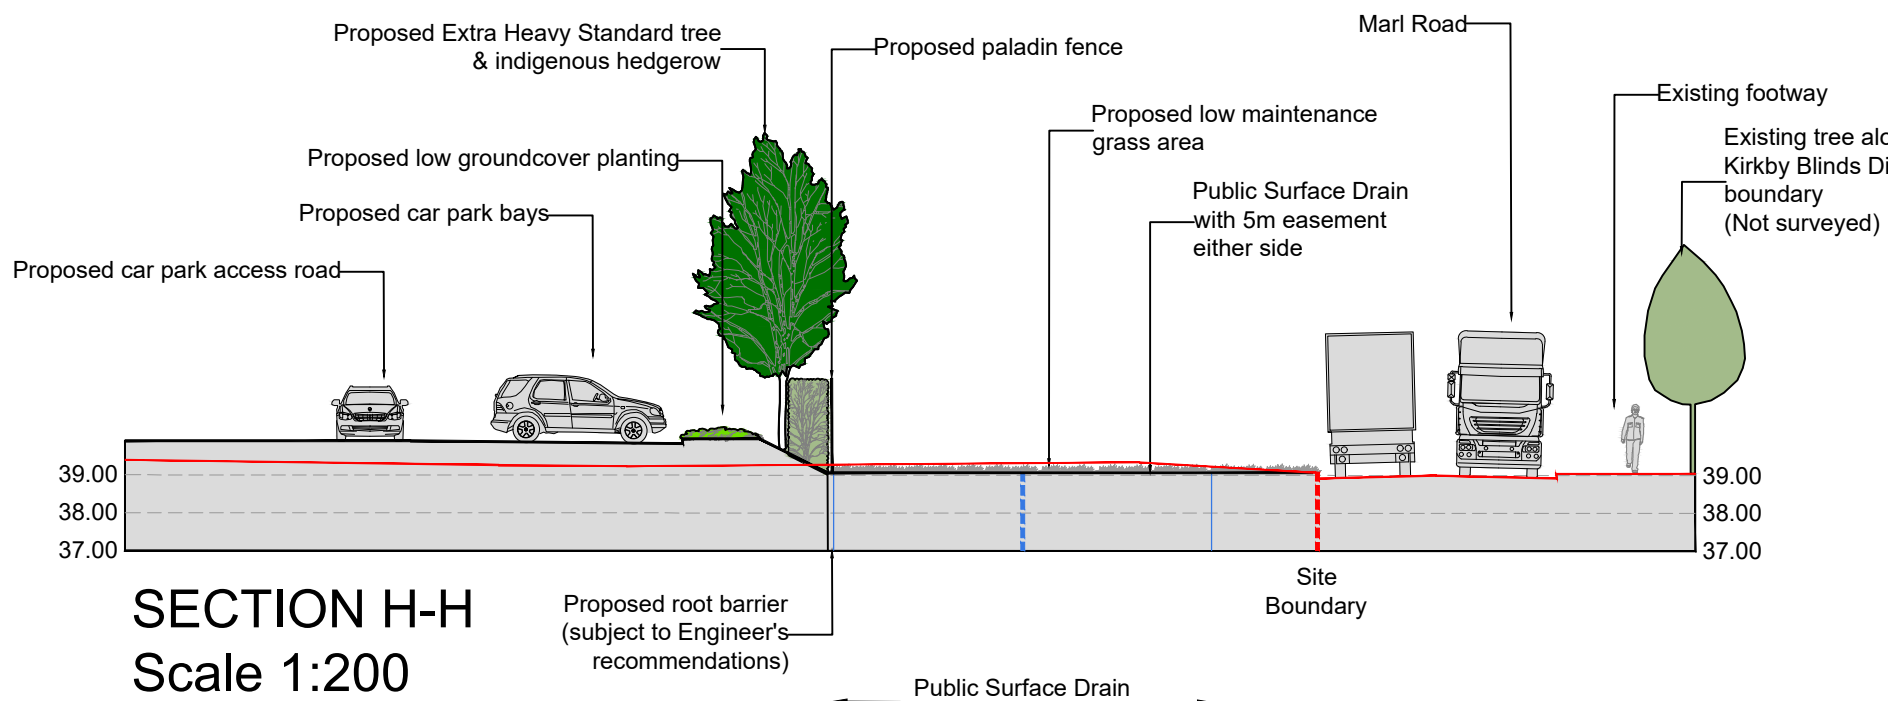

SECTION H-H
Scale 1:200

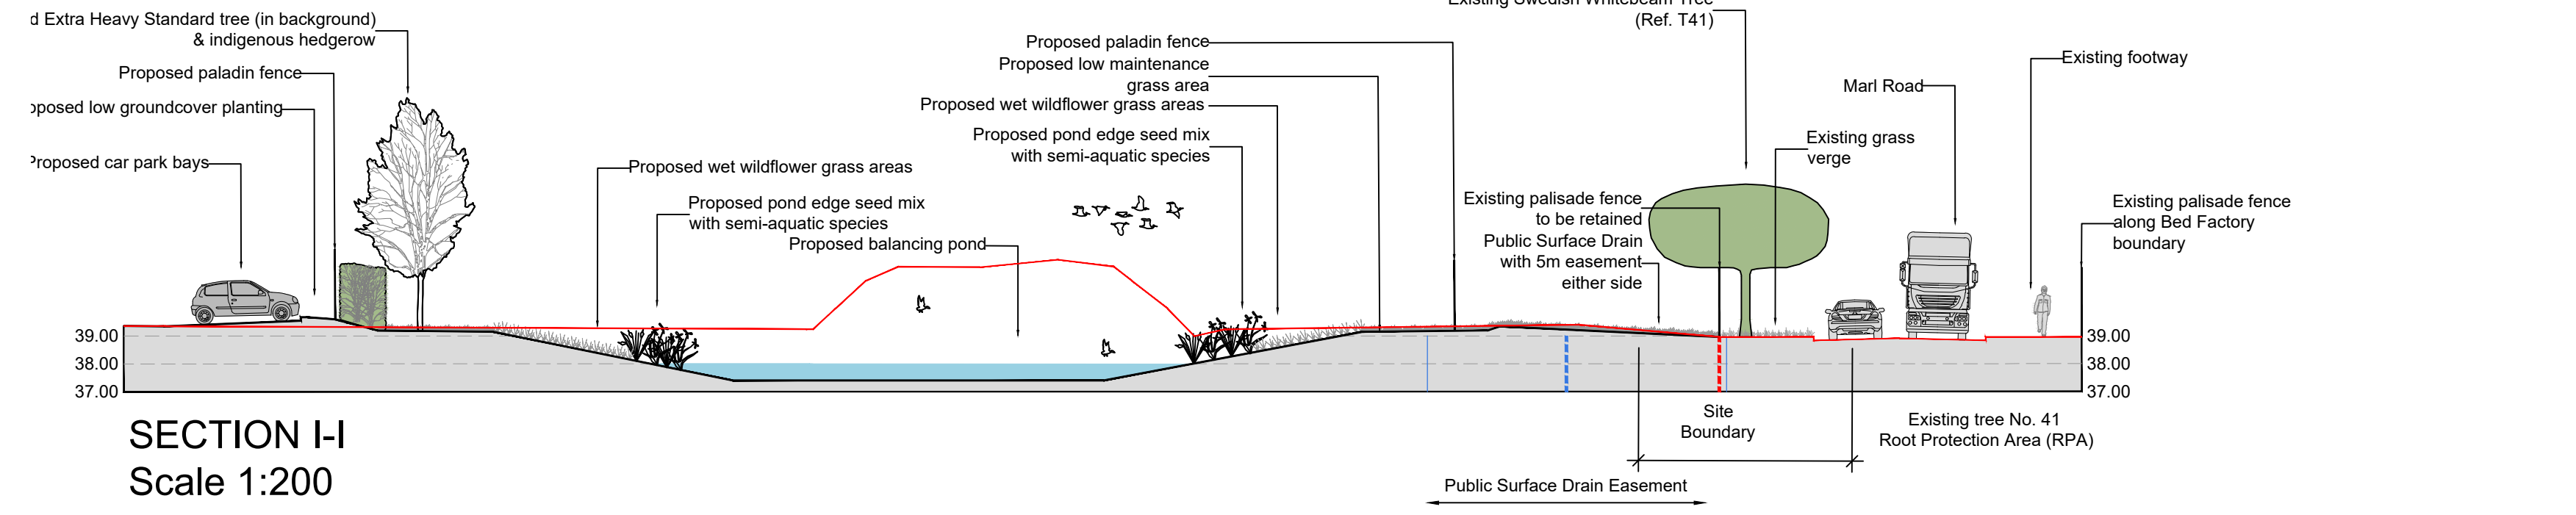

SECTION I-I
Scale 1:200

C: Amended to AEW B8391-AEW-XX-XX-DR-A-0517 Rev. P8 21.03.2022/HC
B: Amended to AEW B8391-AEW-XX-XX-DR-A-0503 Rev. P13 30.09.2020/JG
"Proposed Site Plan"

A: Sections K + L revised 19/03/20 MG
REV NOTE DATE AUTH

BCA BARRY CHINN
associates
Landscape Architects
WORKING IN ASSOCIATION WITH LANDSCAPE CONTRACTORS

T: 01527 836292 F: 01527 575117
E: office@whitinglandscape.co.uk
www.whitinglandscape.co.uk

Whiting Landscape Ltd: Wildmoor Lane, Bramgrove, Worcester, WR1 9JZ

CLIENT
PLP

PROJECT
PLP KNOWSLEY

DRAWING
LANDSCAPE CROSS SECTIONS
(1 of 2)

CONTRACT	2029/19	DRG NO.	
DATE	02/01/2020	DRAWN	DB
ISSUE	Planning	CHECKED	MG
SCALE	1:500	ORG SHEET	A0
CAD FILE	2029-19-06C & 06B landscape-sections.dwg	REV	C

Barry Chinn Associates Limited, Hartbury Road, Deepens Bridge, Southern, Warrickshire, CV47 2EJ
T: +44 (0)1926 614431 F: +44 (0)1926 614430 E: info@barrychinn.co.uk W: www.barrychinn.co.uk