


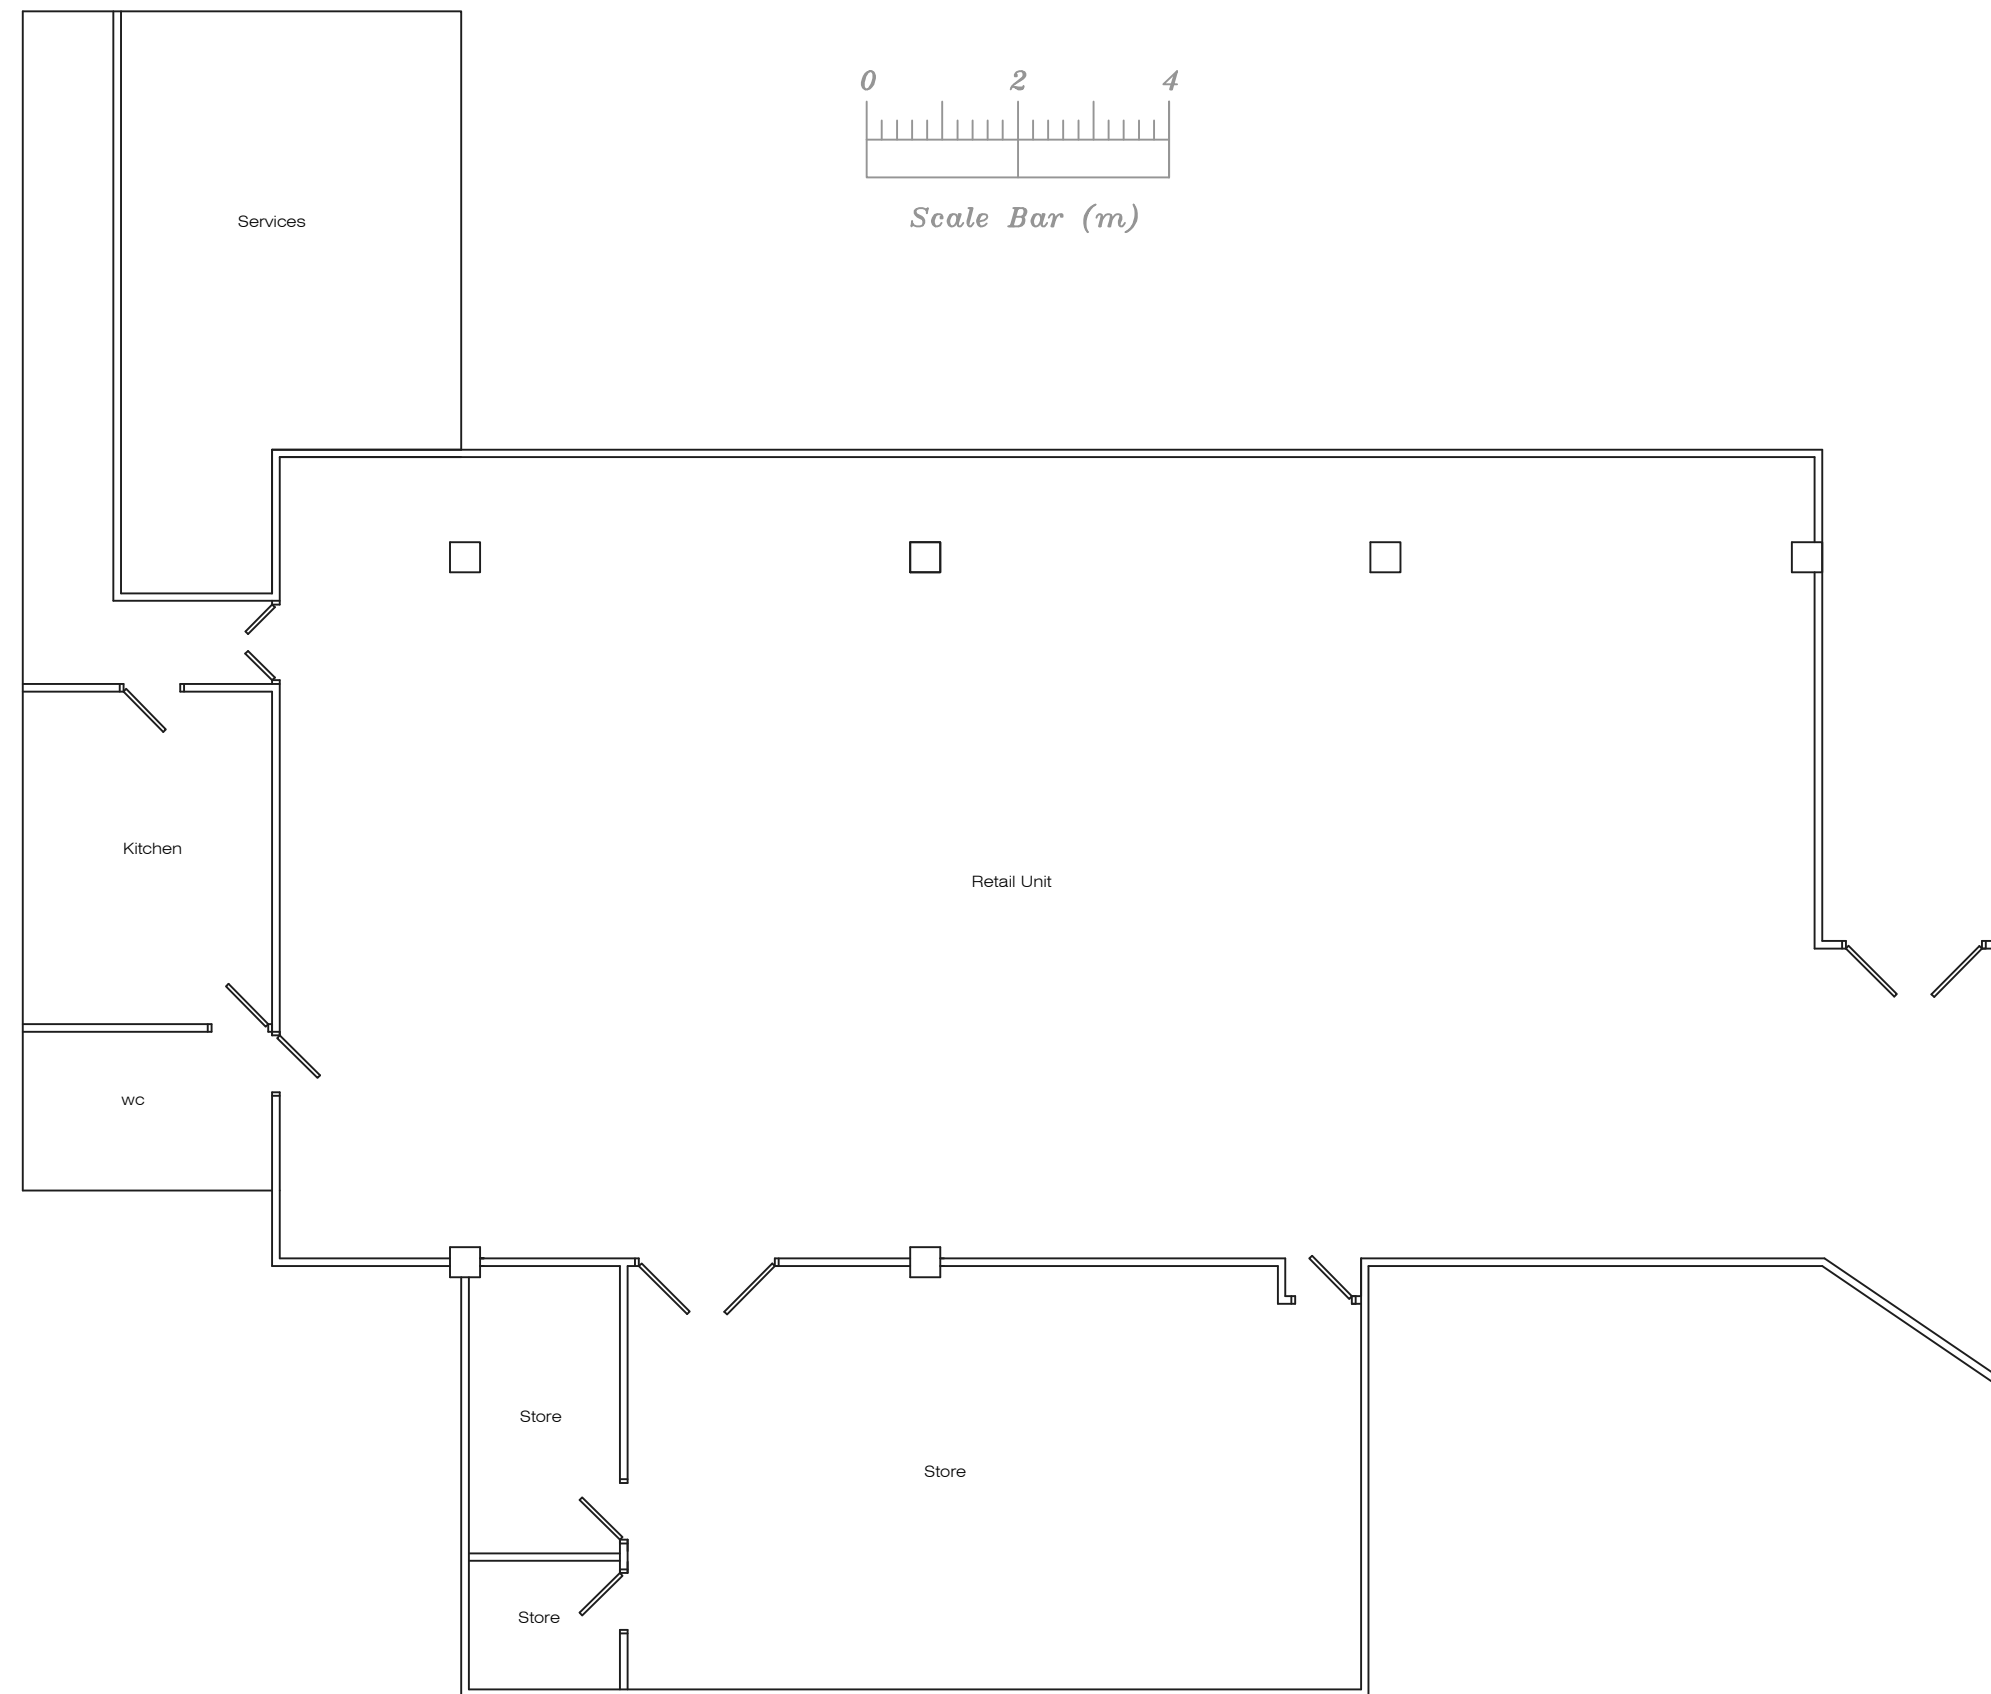

Existing Ground Floor Plan

Address			
Unit 09, The Prescott Centre Prescot, L34 5GA			
Job Title			
Alteration works to create kids activity and adventure centre			
Drawing title			
Existing Plan			
Chkd	Appvd	date	scale
		Feb '24	1:100 @ A2
Dwg No.			001