




EXISTING SITE PLAN
SCALE 1:200 A2

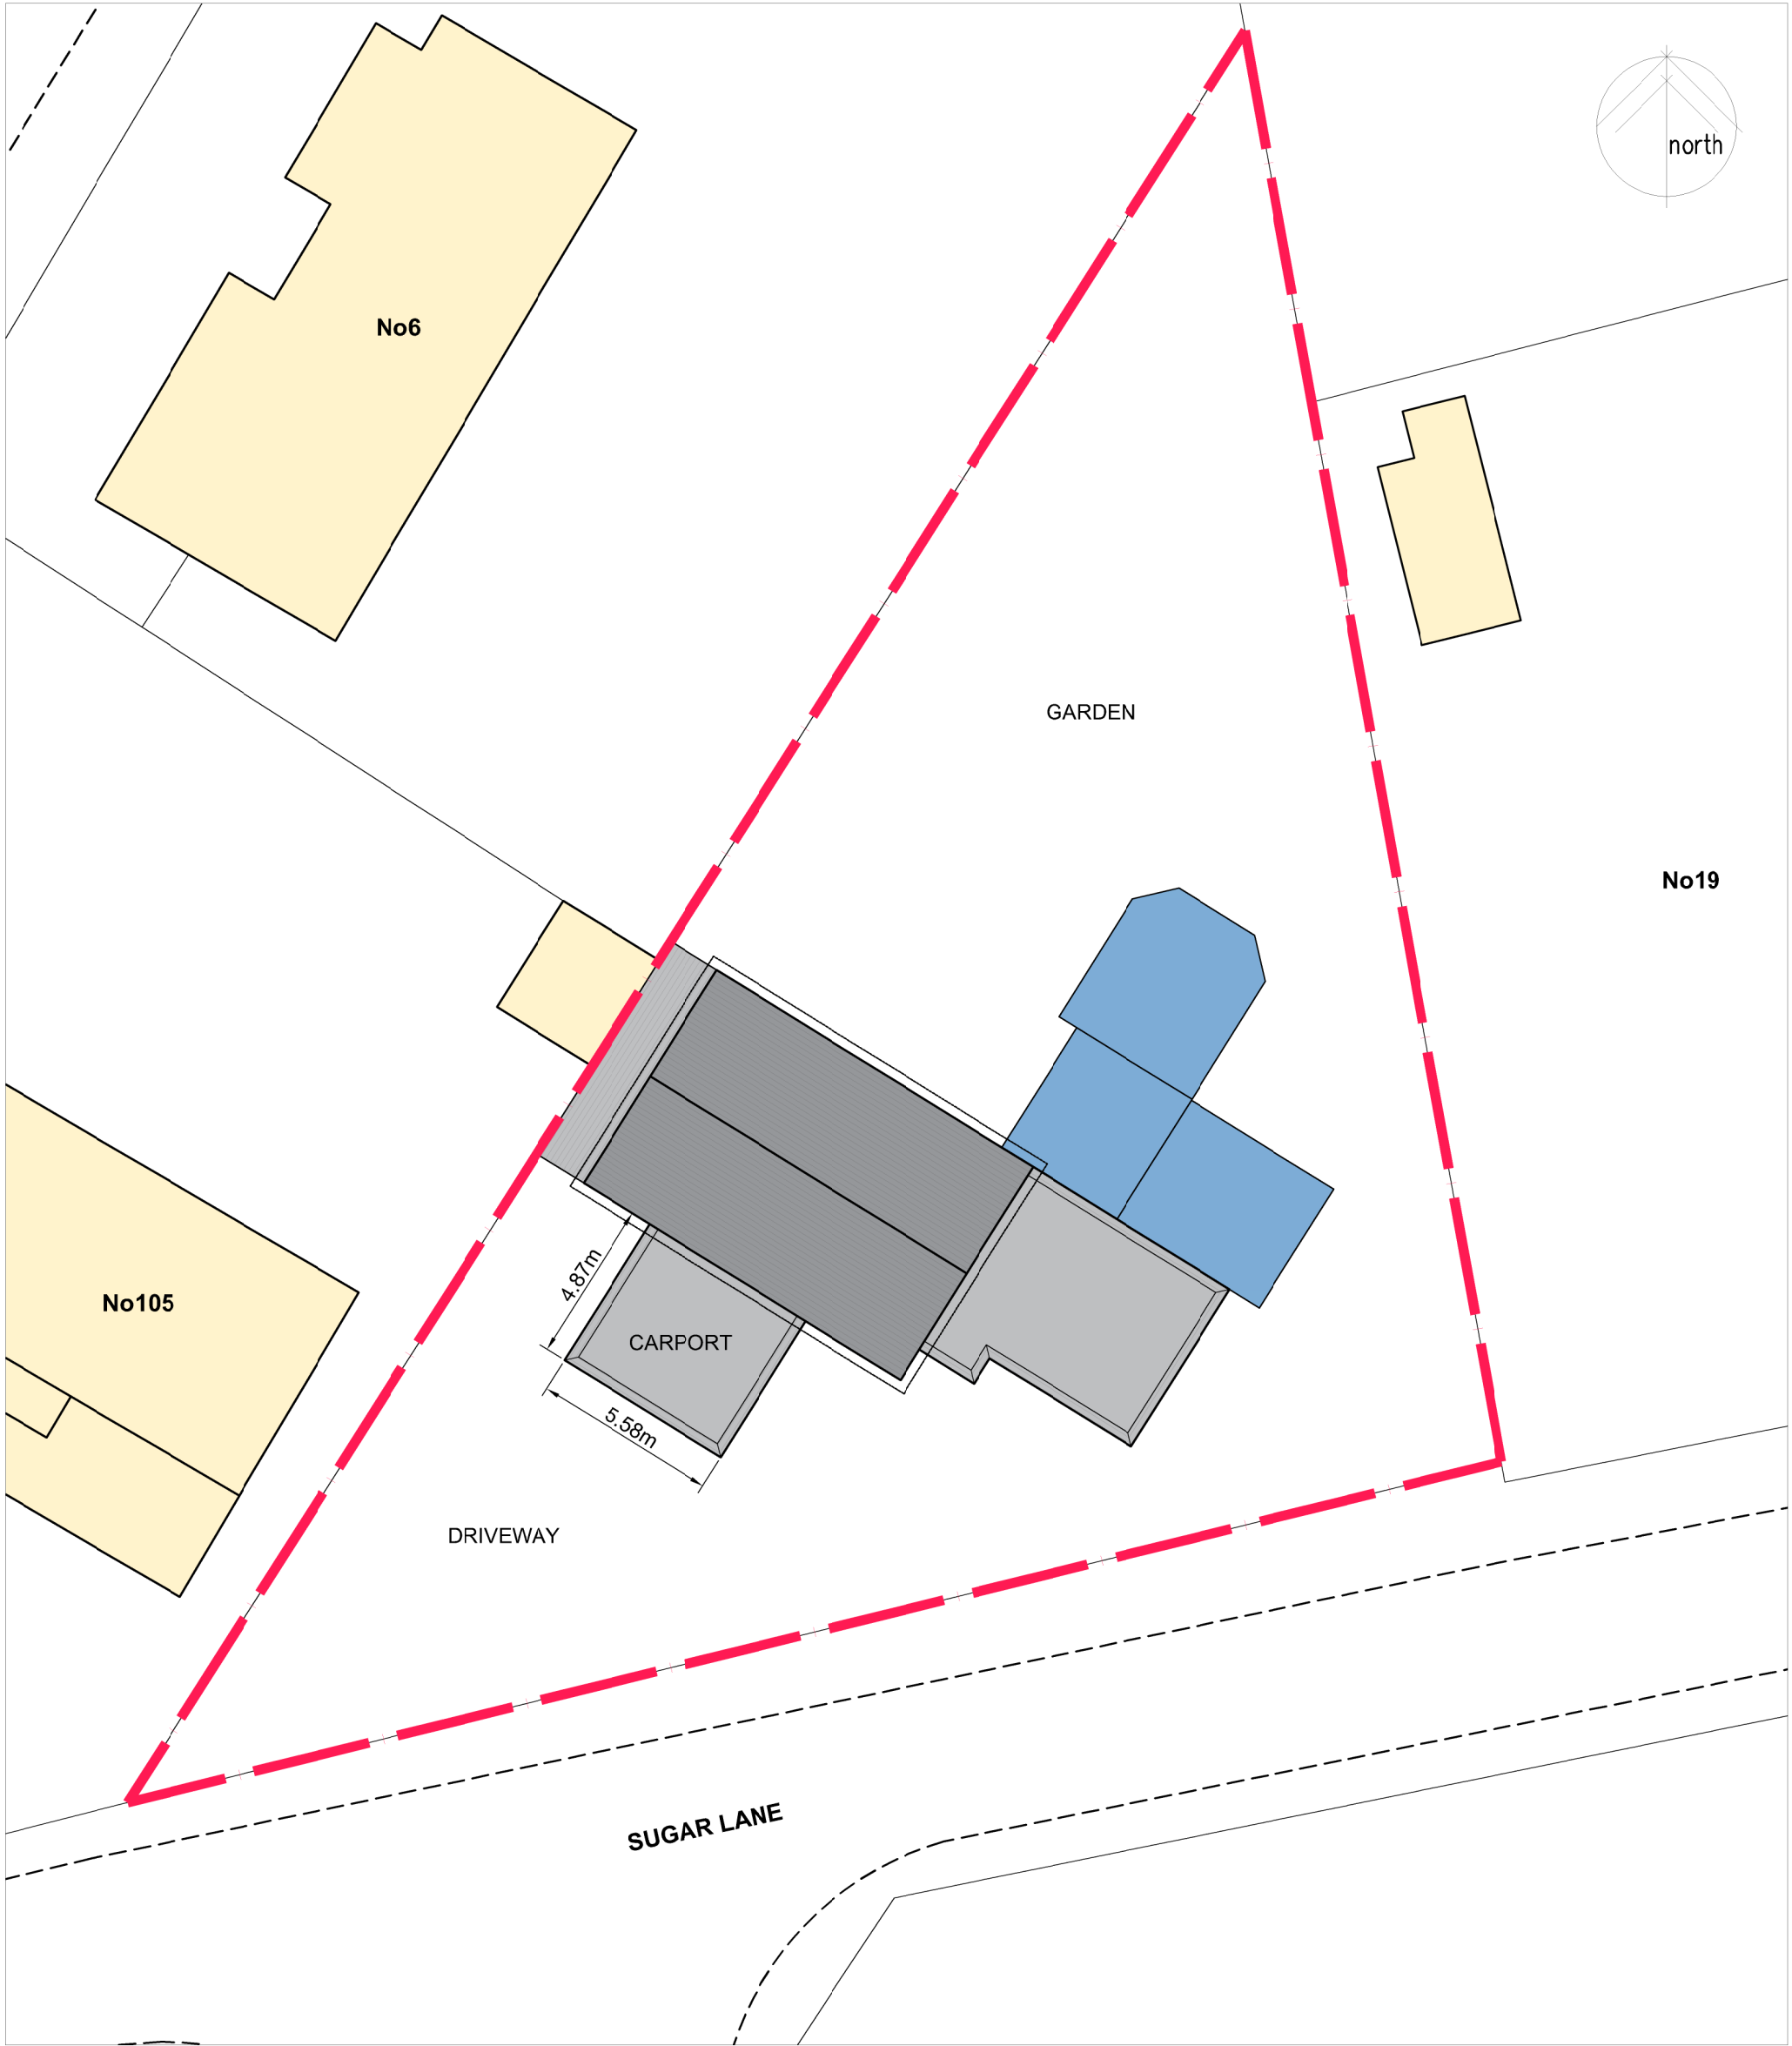

PROPOSED SITE PLAN
SCALE 1:200 A2

SUBJECT TO PLANNING APPROVAL FROM
KNOWSLEY COUNCIL

BRAMLEY - PATE + PARTNERS
Chartered Architects - Telephone (01772) 335357

157 Sugar Lane, Knowsley Village, L34 0EW Mr & Mrs A Kemp	07 10 2025
Front porch extension EXISTING + PROPOSED SITE PLANS	Job No 2082
	PL 00 02