



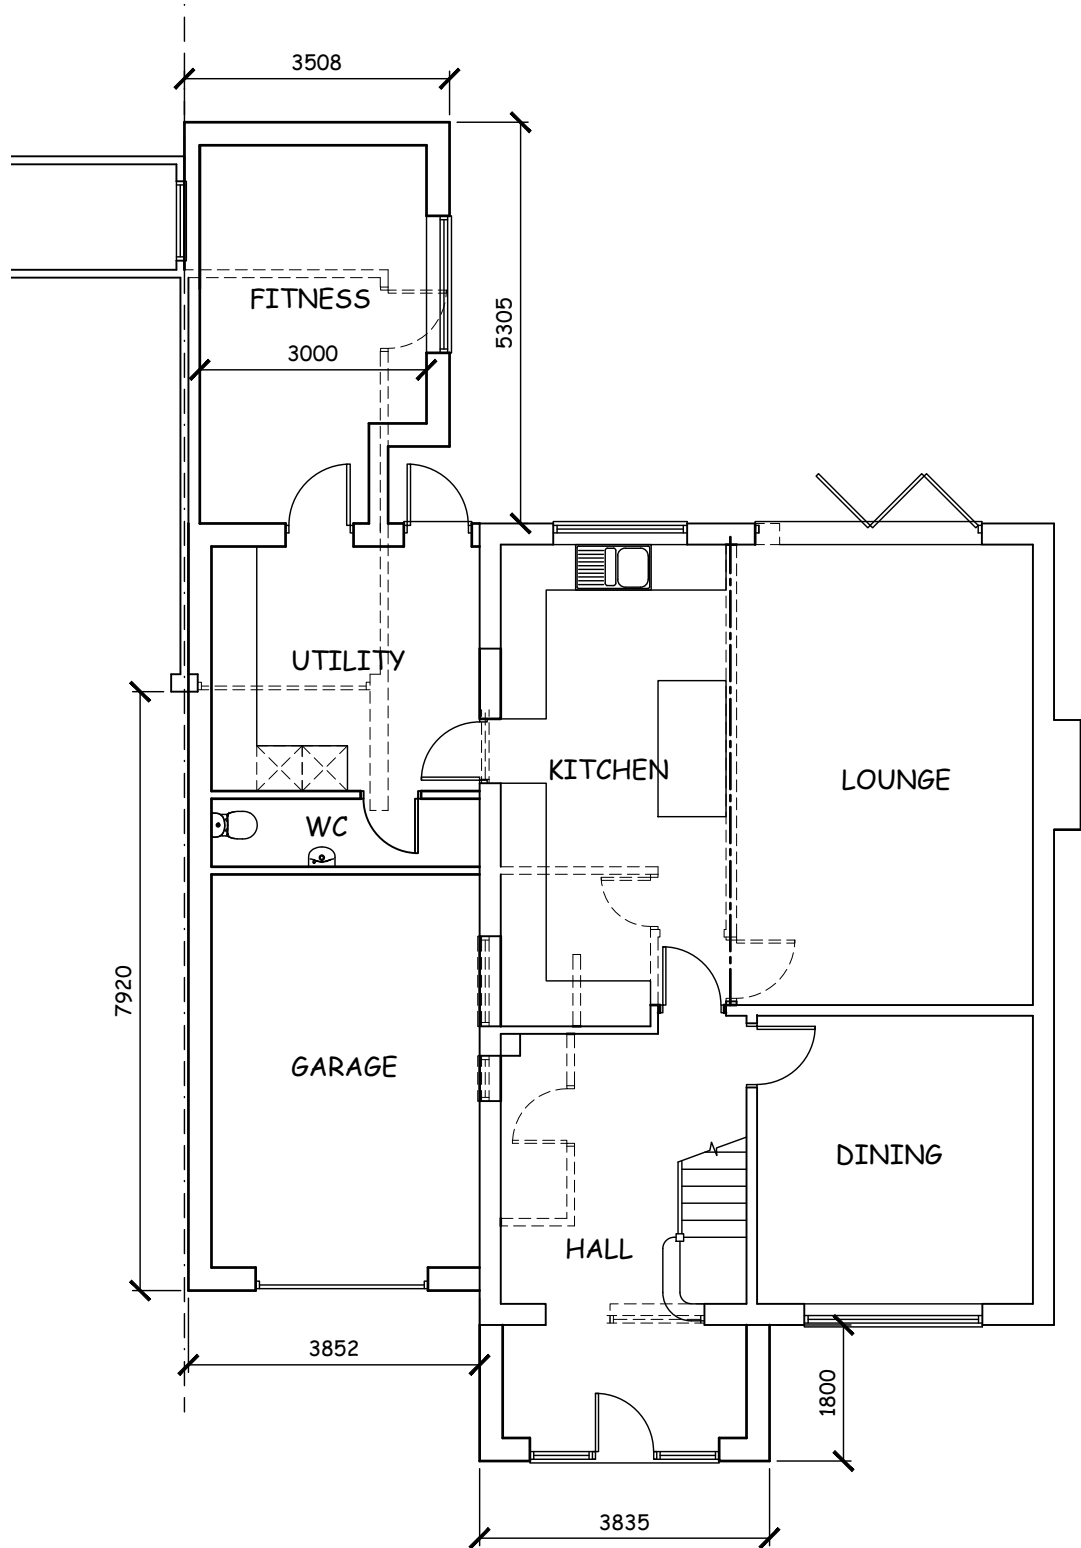

GROUND FLOOR PLAN 1:100

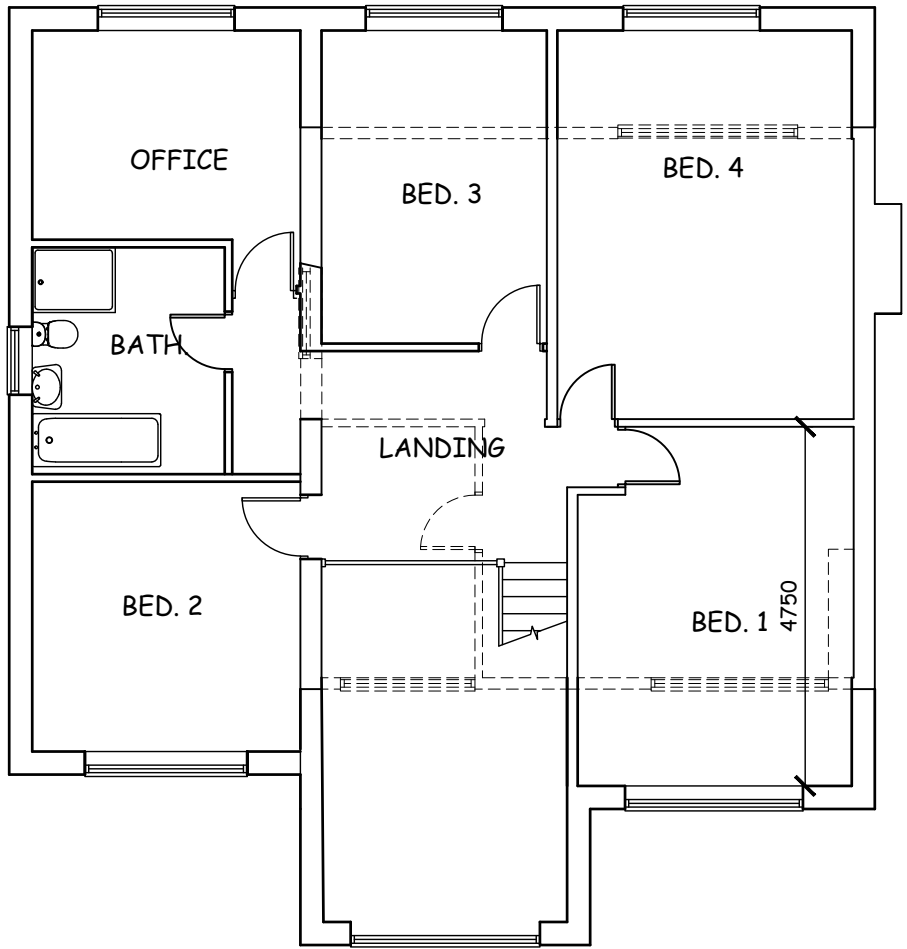


FIRST FLOOR PLAN 1:100

SCHEDULE of FINISHES

- Walls**
General - Rendered masonry
Front Entrance - Facing brickwork to match existing.
- Roof.**
Redland Regend smooth faced concrete interlocking tiles.
- Doors & Windows.**
White u-pvc frames with sealed double glazed units.
- Boundary Treatment.**
1500 high timber fencing panels.
- Vehicle Hardstanding.**
Concrete paving slabs.
- Lighting.**
PIR safety/security lighting.
- Rainwater Goods.**
White pvc rainwater gutters and downpipes.

REVISIONS

Rev. A Window added to first floor Bathroom.
25.07.25

 

scale bars

project	PROPOSED EXTENSION at 15 BLAKING DRIVE, KNOWSLEY, L34 0JE		
title	PROPOSED PLANS		
	ALEX HALFORD architectural technician & building design consultant		
	11 Ploughmans Close Southport PR9 8QZ	(m) 07715 353219	
scale:	as shown @ A3		
date:	May 2025		
drawing no:	A1552 03A		