


PROPOSED FRONT ELEVATION scale 1:250

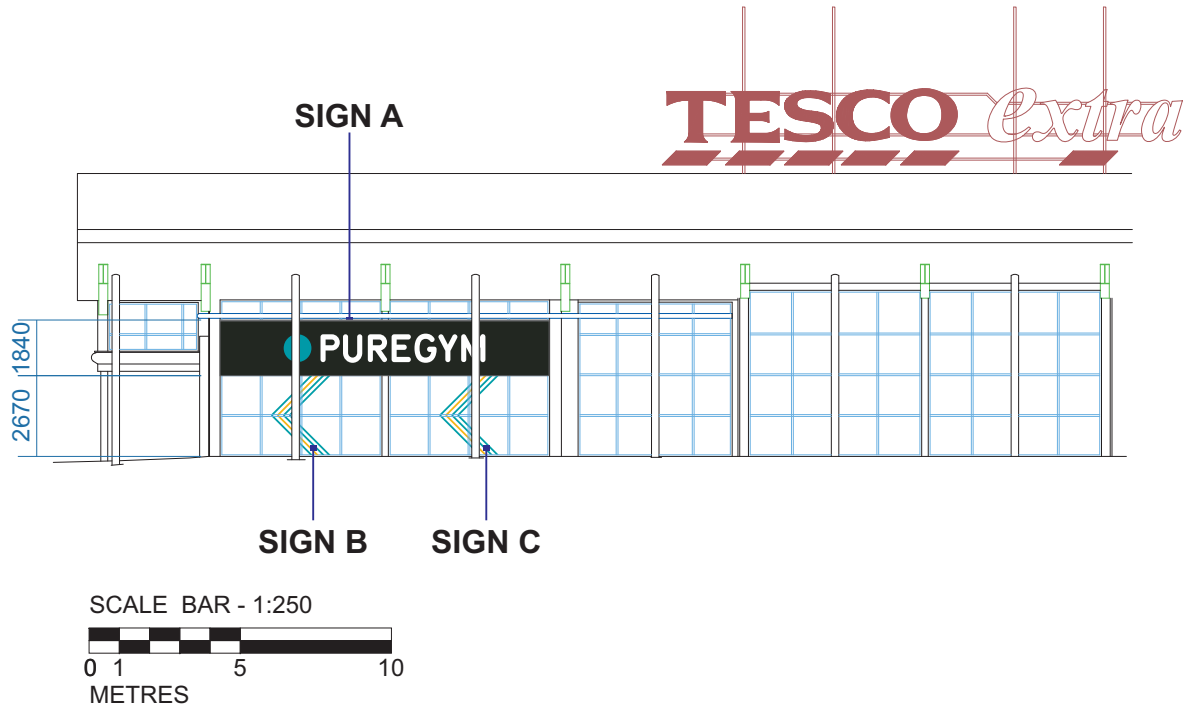

EXISTING VIEW



EXISTING VIEW



EXISTING SIGN PANELS TO BE REMOVED FROM FACE OF GLAZING



COLOUR REFERENCES



PUREGYM
DARK TEAL
PMS 7715C



PUREGYM
TEAL
PMS 2230C
Oracal 551 Water Blue
Metamark T-665-380



PUREGYM
HIGHLIGHT TEAL
PMS 2227C



PUREGYM
YELLOW
PMS 1235C
Avery 706-01 PF
Sun Yellow



PUREGYM
ORANGE
PMS 2024C



PUREGYM
BLACK
Pantone 3C
RAL 9005 (Satin)
Avery 701 PF Black



PUREGYM
WHITE
C0 M0 Y0 K0
Avery 700 PF White

Client: PUREGYM

Site:

Cables Retail Park,
Steley Way,
Prescot,
L34 5NQ

Scale:

AS STATED @ A3

Drawn by: AB

Date: 10/07/25

Dwg No: 004353A

Revision: A