


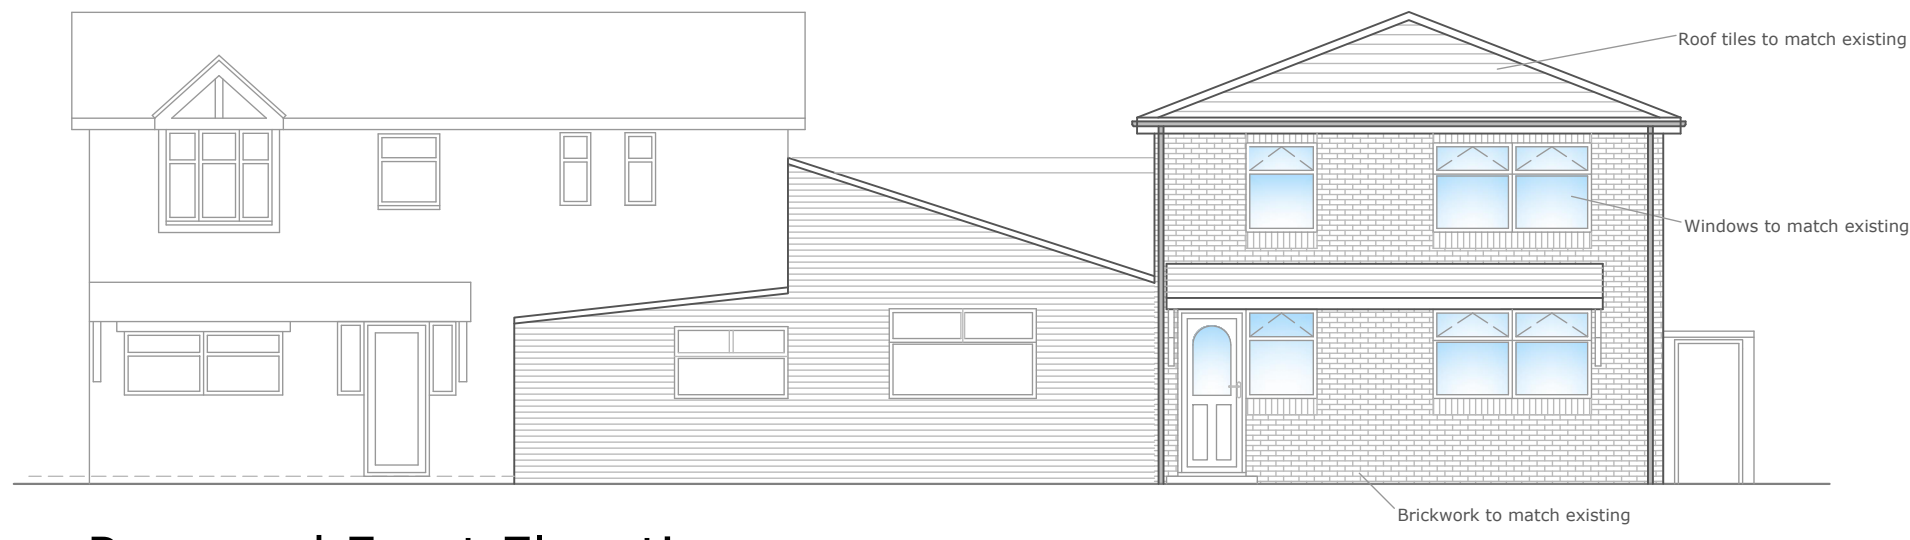


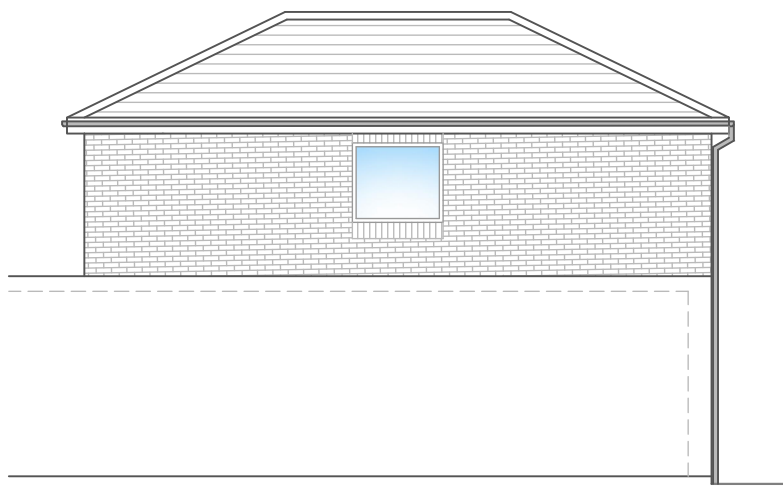

Proposed Front Elevation (scale 1:100)

 


Proposed Side Elevation

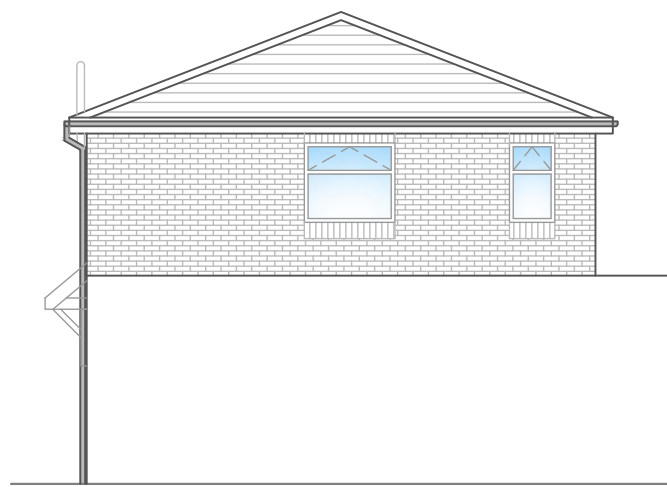



Proposed Rear Elevation




Proposed Side Elevation

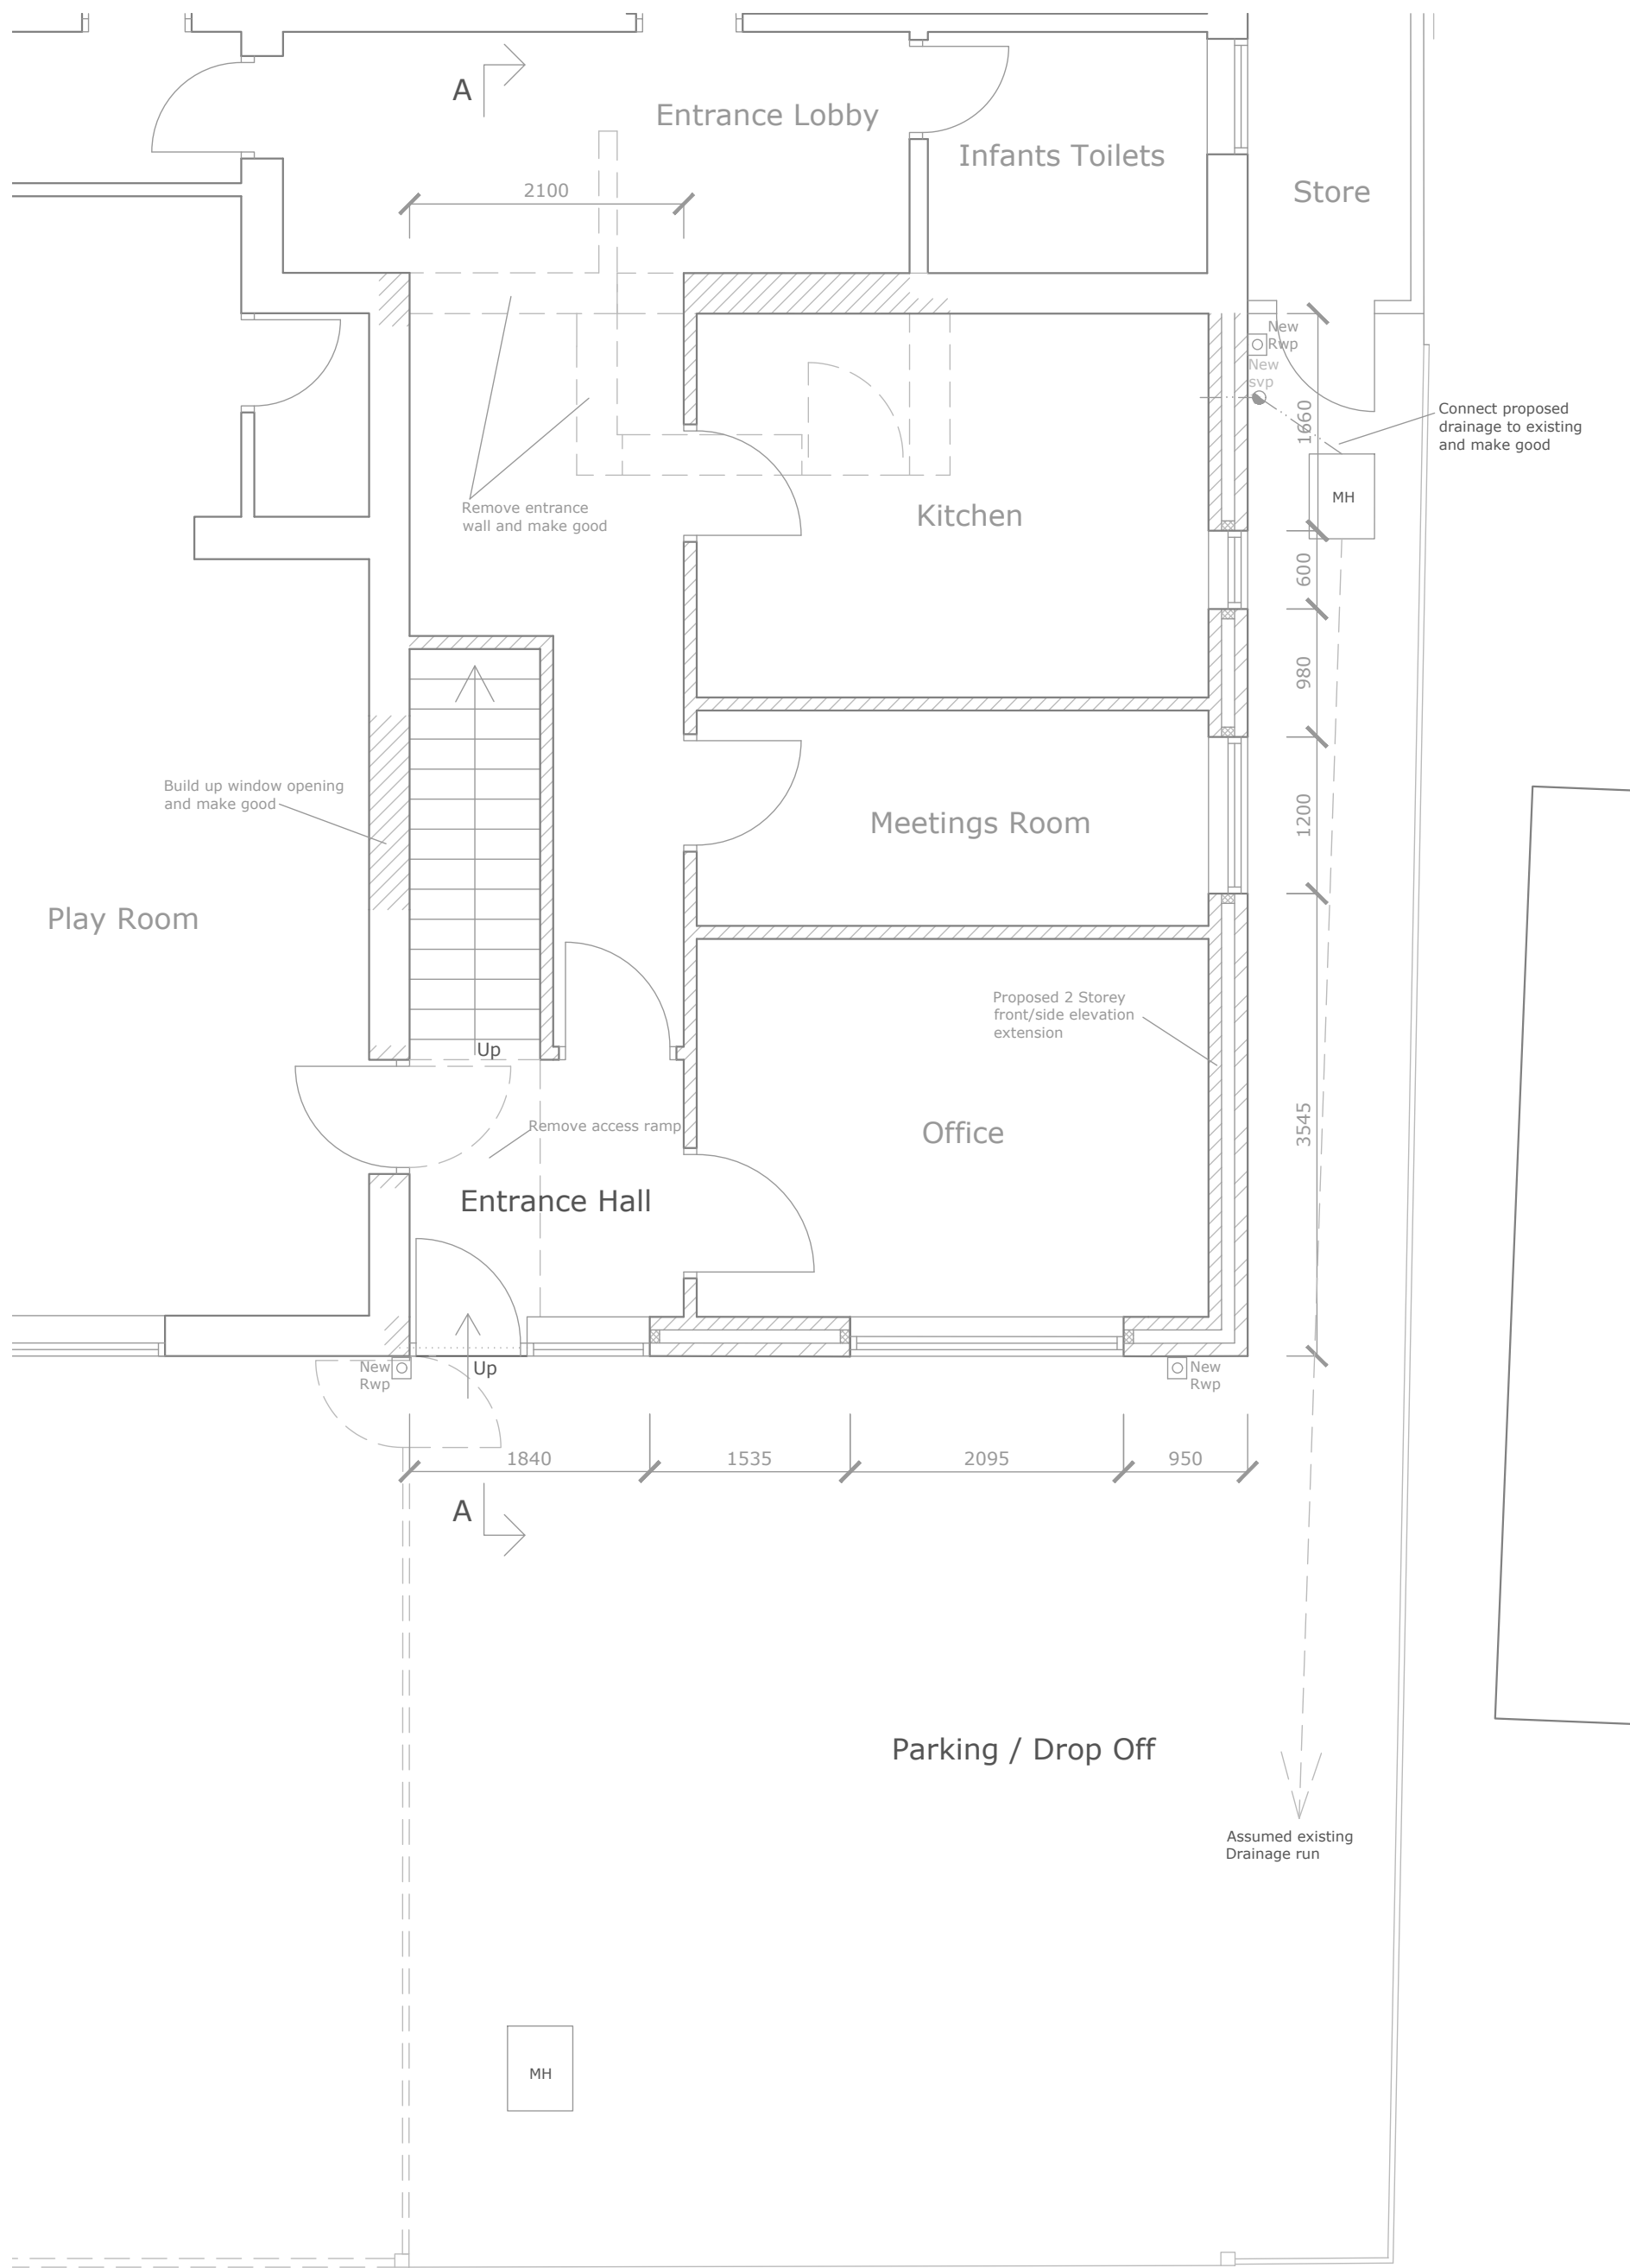

Proposed Ground Floor Plan (scale 1:50)

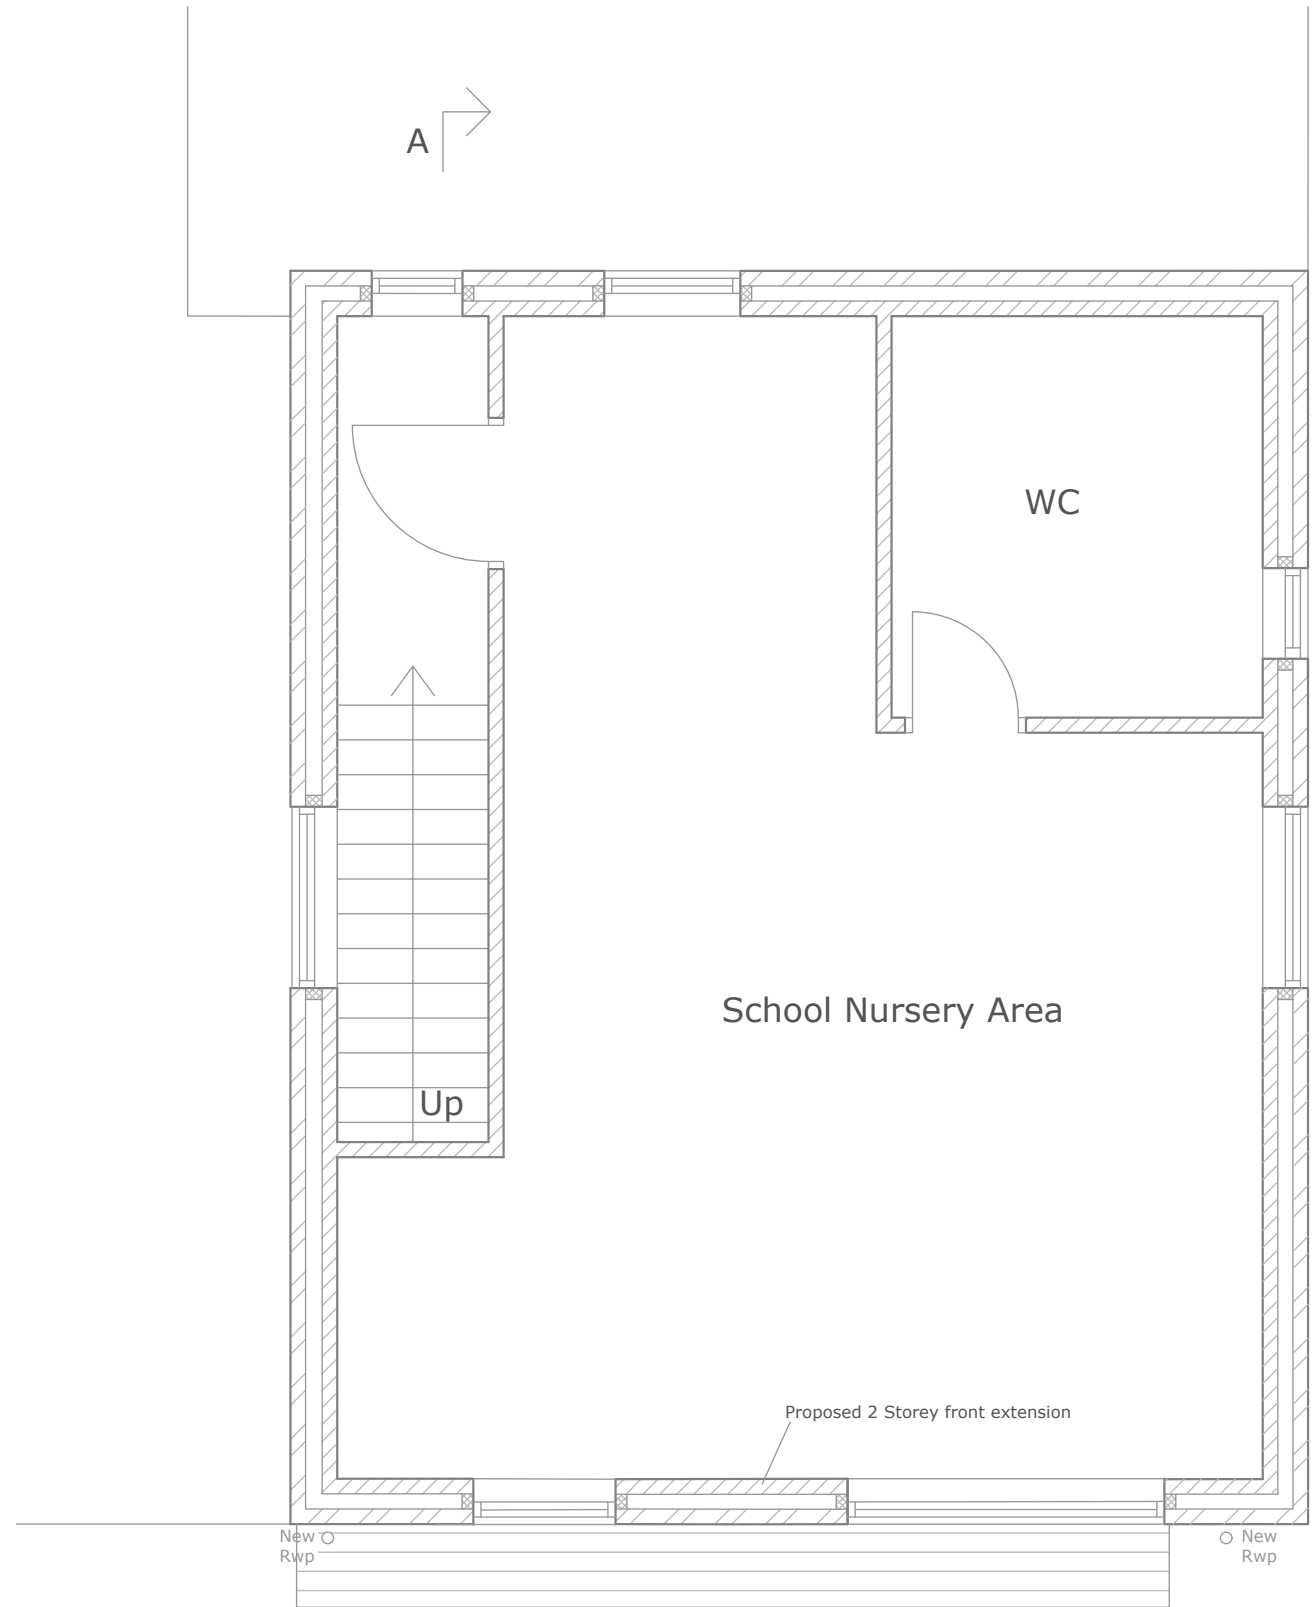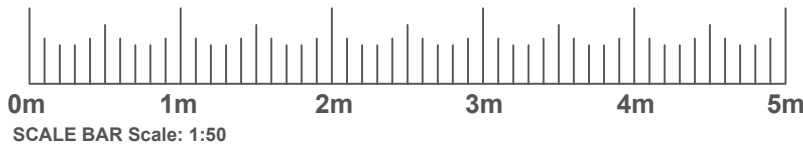

First Floor Plan

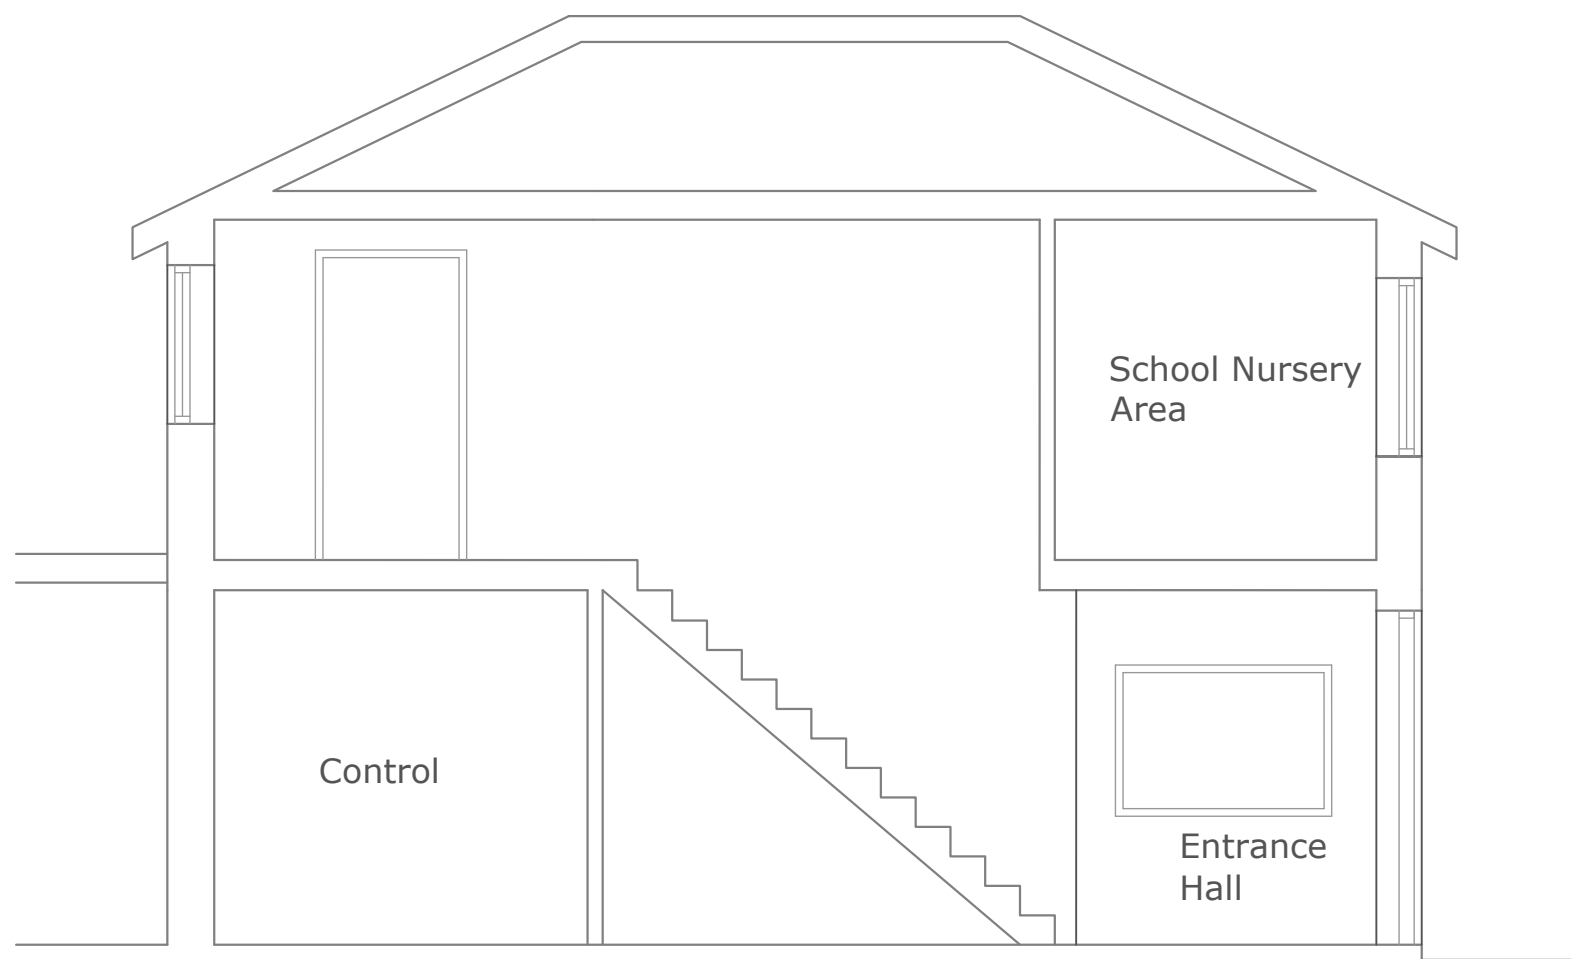


Section A-A (scale 1:50)




Proposed Parking (scale 1:500)



Existing Parking (scale 1:500)

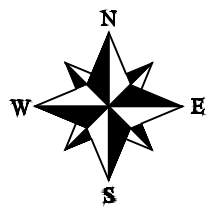

Site Plan (scale 1:500)

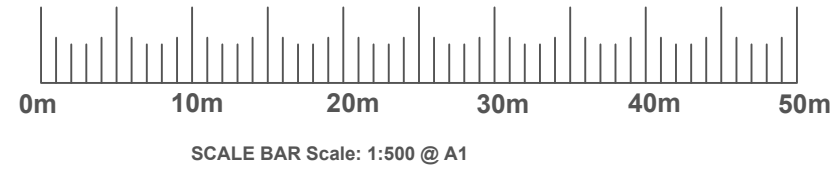

Location Plan (scale 1:1250)



C	03/05/22	Amended Ground Floor Plan
B	22/04/22	Amended Front elevation to show canopy
A	07/03/22	Amended Parking
rev	date	narr

Do not scale this drawing. Any discrepancy in figured dimensions to be referred immediately to the agent/consultants. Contractors must check all dimensions from site. Copyright Philip Seddon Associates. All rights reserved.

project
2A Cassino Road, Huyton,
Liverpool, L36 7UX

drawing
Proposed Floor Plans, Elevations,
Location, Site Plan & Existing, Proposed
Parking

scale As Shown @ A1	number 1622 02 C	date 03/05/2022
------------------------	---------------------	--------------------