


Only if ground dimensions are to be taken from this drawing. All dimensions are to be checked on site before any work is put in hand. If indicated, ask. This drawing must be used in conjunction with all other relevant project drawings, schedules and specifications as listed on the most recent Scroton & Partners drawing issue sheet. This drawing may not be copied or republished without prior written permission from one of the Scroton & Partners team. Altering or using any information supplied by Scroton & Partners for purposes other than that agreed may incur further fees or legal action. © Copyright Scroton & Partners

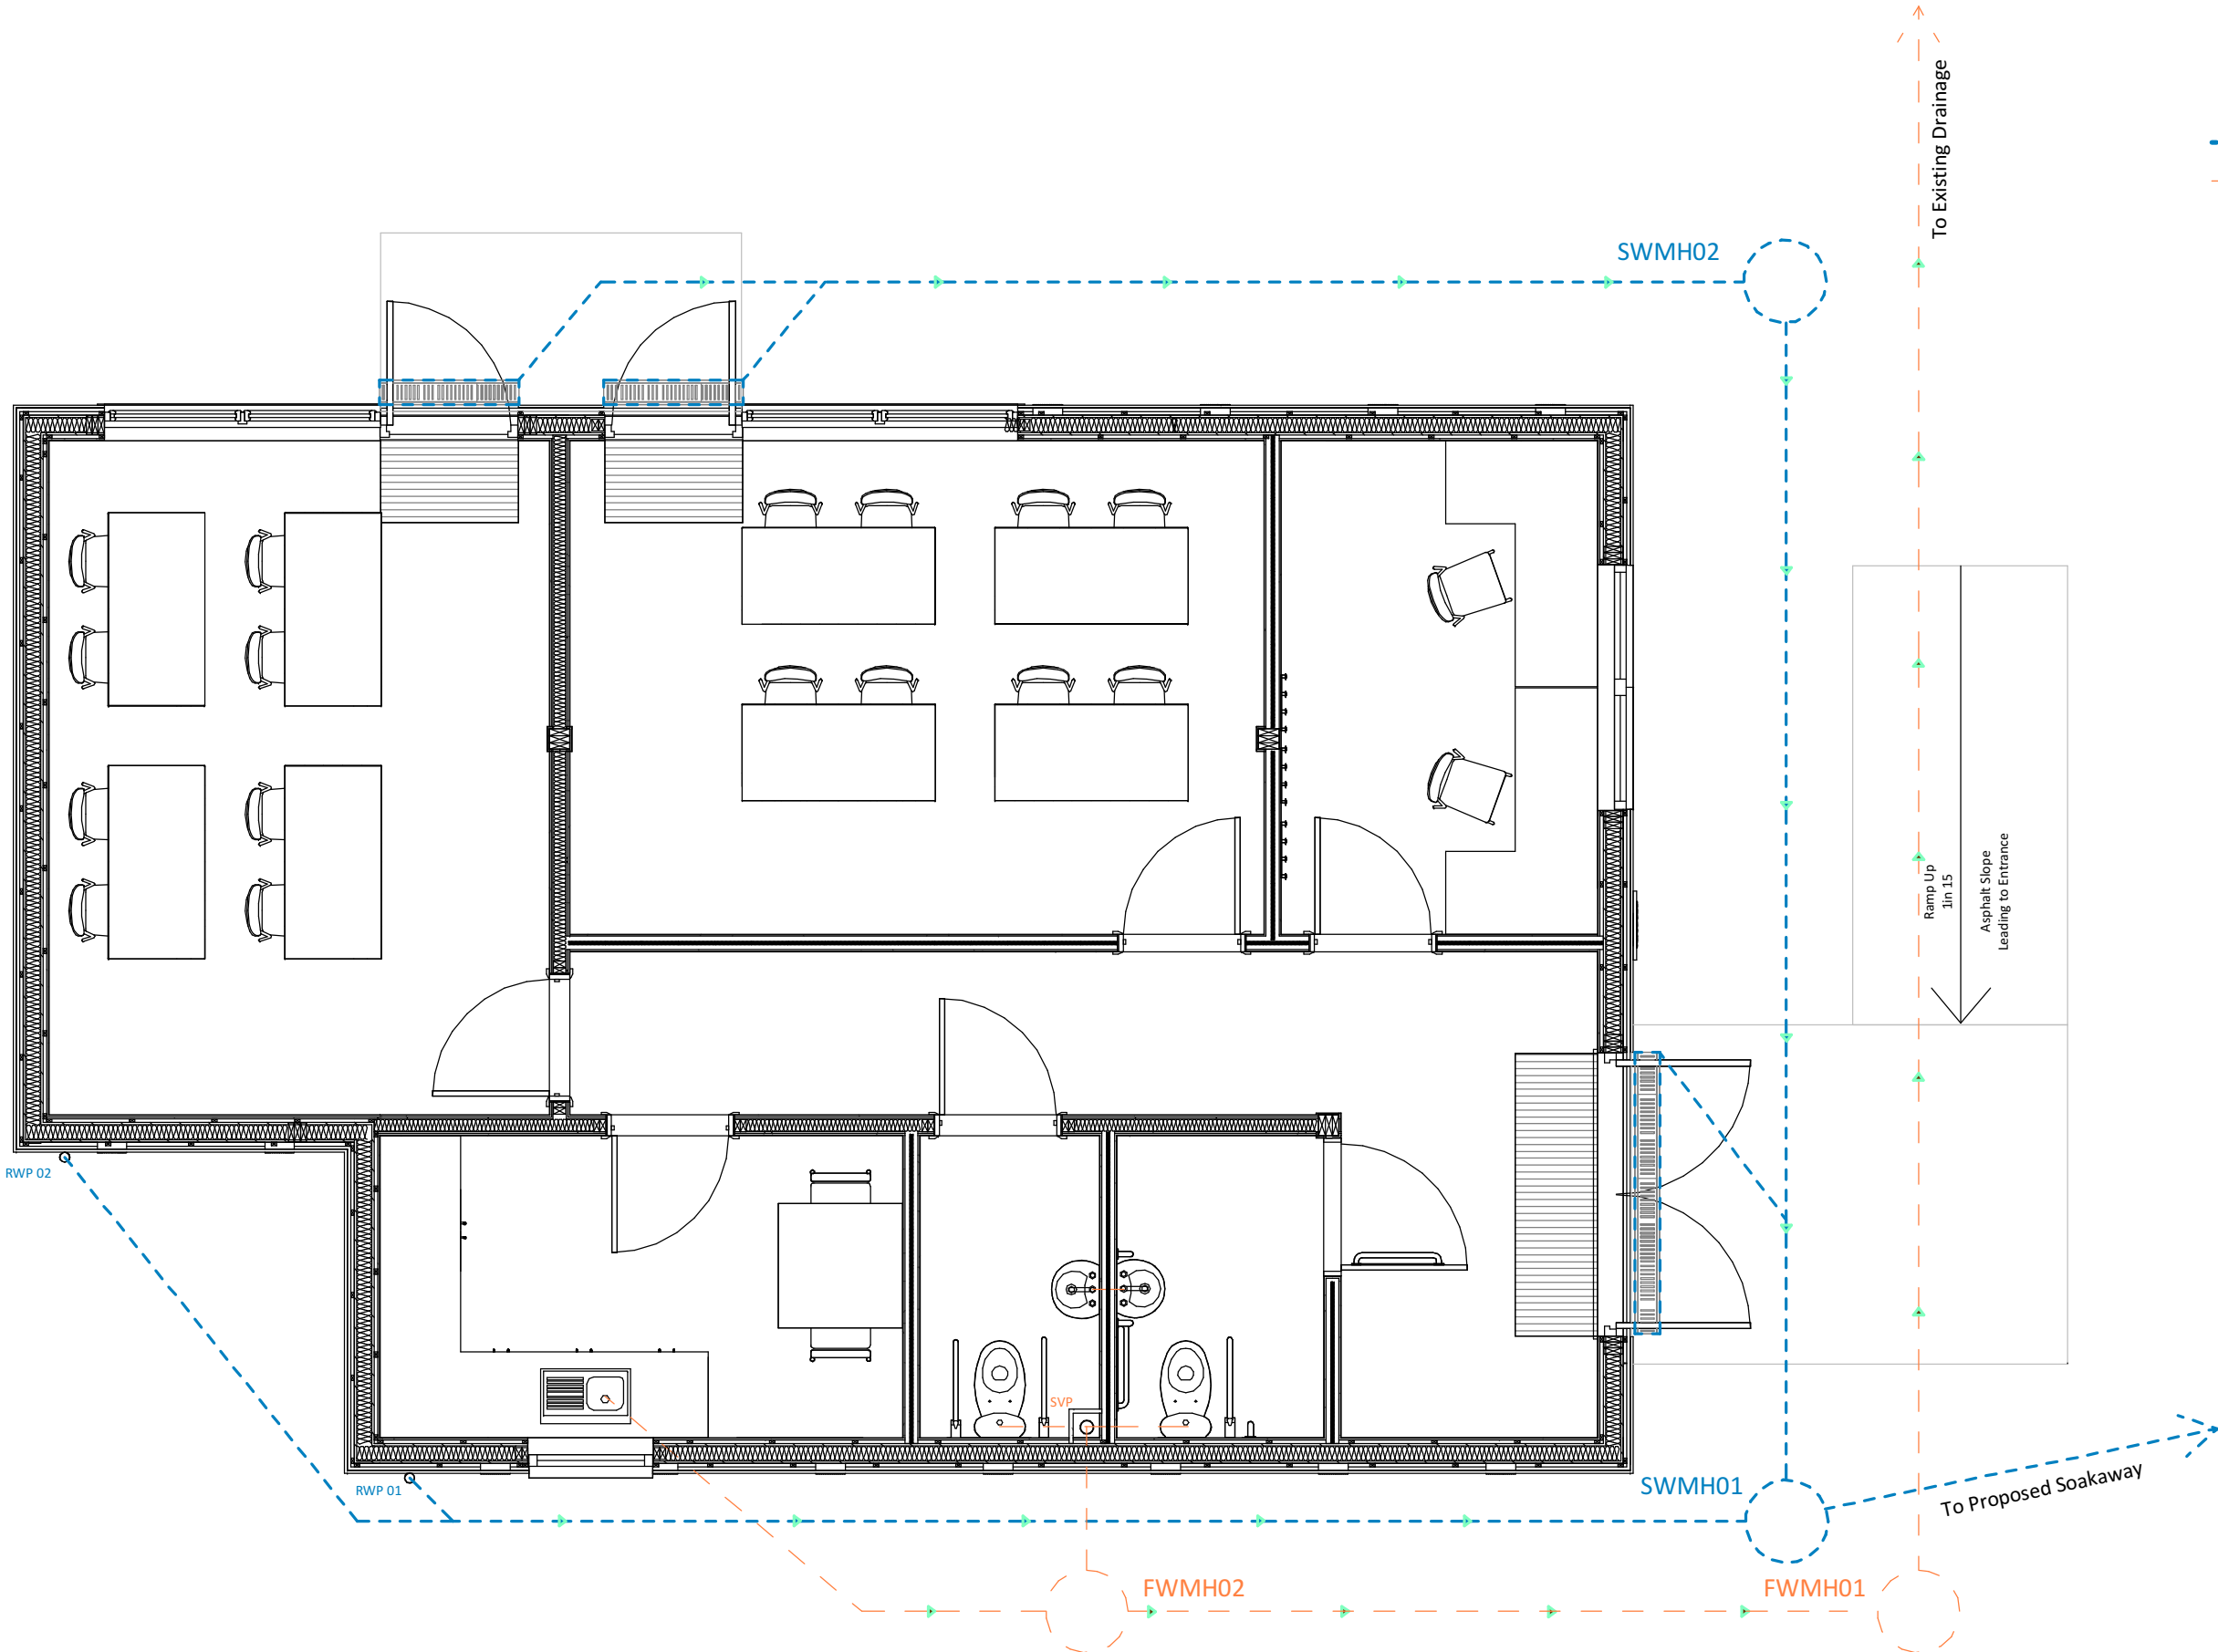

Notes:
All dimensions are to structural elements/openings, not finished surface, unless otherwise stated.

Drawings to be read in conjunction with structural calculations pack by JMS Engineers - any queries to voiced to Scroton & Partners or JMS Engineers.

Client Sign Off: Please sign to confirm you have no further comments with the drawings prior to manufacture. Signing the drawing commences the manufacture process and any changes to the scheme once the drawing has been signed off will be chargeable.

Date:	Position:
Print Name:	Signature:

- Proposed Storm Below Ground Drainage
- Proposed Foul Below Ground Drainage

05	13/05/2022	Amended drainage layout	NM	JS
04	28/04/2022	Amended S.E. information	NM	JS
03	07/04/2022	Issued for client comments	NM	JS
02	02/03/2022	Issued for client comments	NM	AA
01	21/01/2022	Issued for comments	NM	JS
Rev	Date	Details	Drawn	Checked



SCROXTON & PARTNERS

Northampton - 01933 698 001
northampton@scrotonandpartners.co.uk

London - 0203 745 8018
london@scrotonandpartners.co.uk

Client:
The Qube

Project Name:
Finch Woods Academy

Site Address:
Baileys Lane,
Halewood, Liverpool,
L26 0TY

Drawing Number:	Revision:
1435 SAP V1 GF DR A 10113 SO	05
Drawing Title:	Volume:
Proposed Drainage Plan	V1

Project Lead: JS	Stage: 4	Project Phase: Building Regulations			
Scale: 1 : 50	Paper: A3	0.5m	1.0m	1.5m	2.0m