



CENTRE WAY

EXISTING/PROPOSED

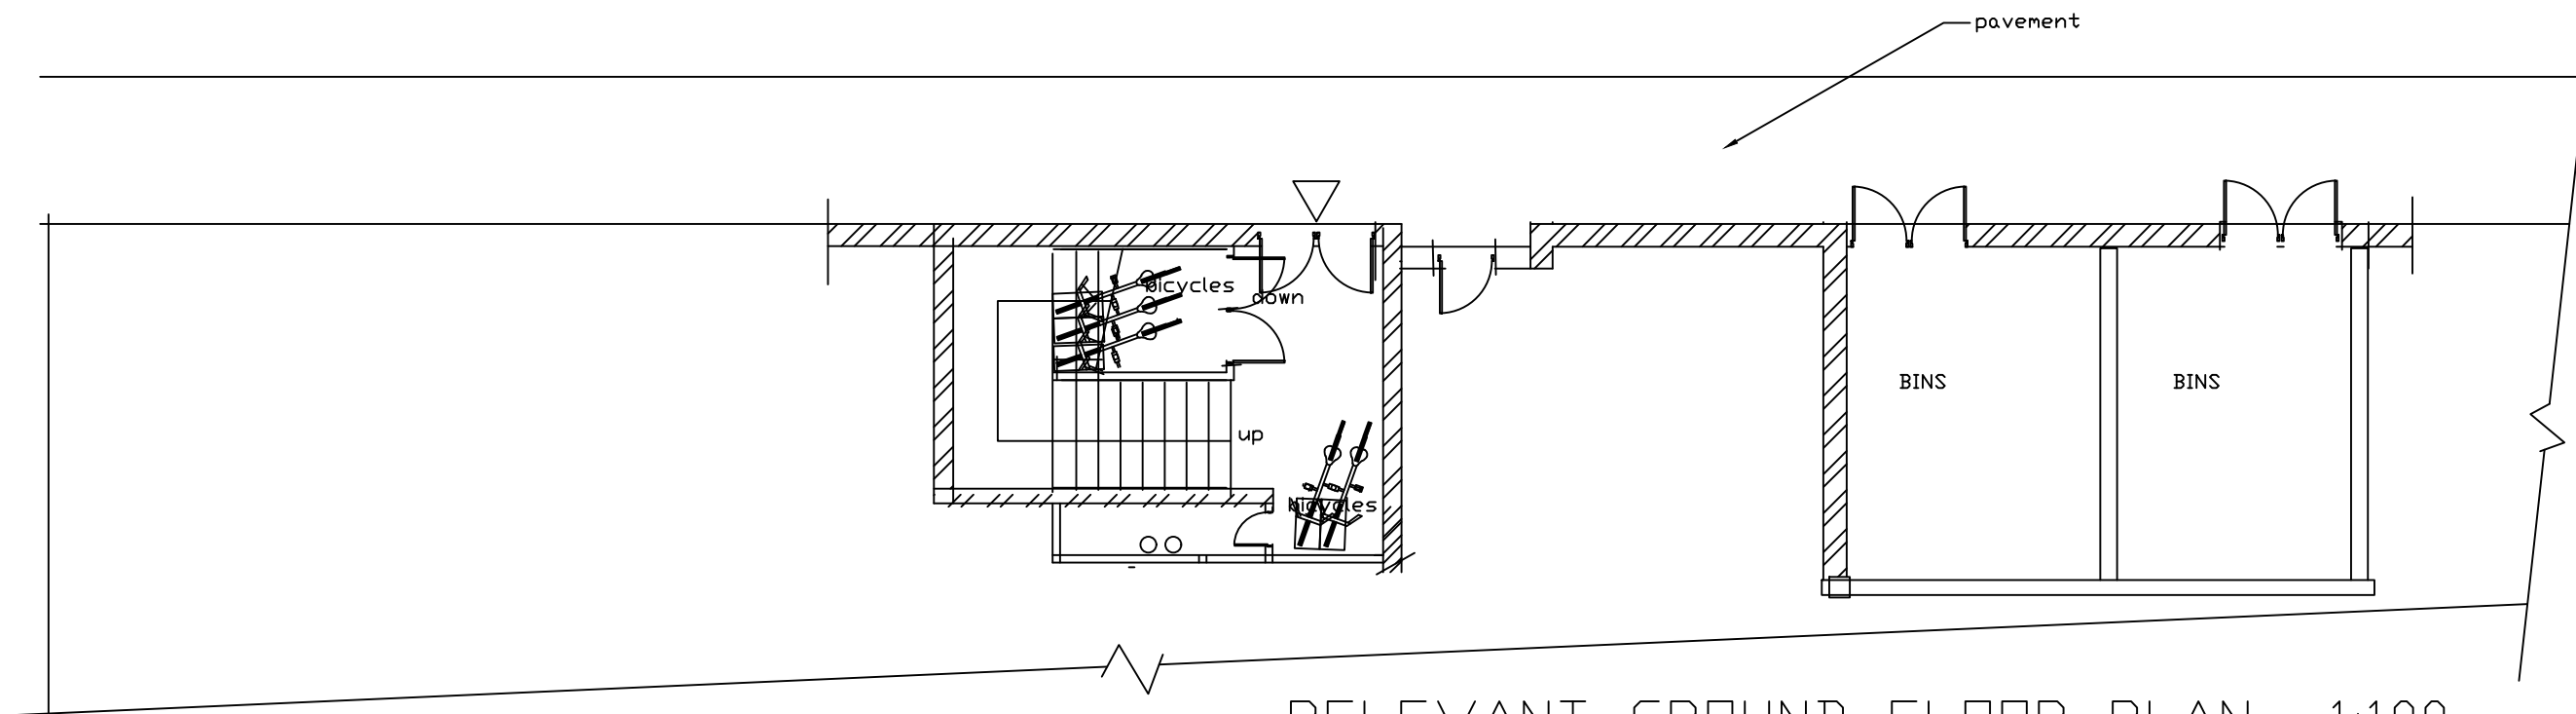

RELEVANT GROUND FLOOR PLAN 1:100

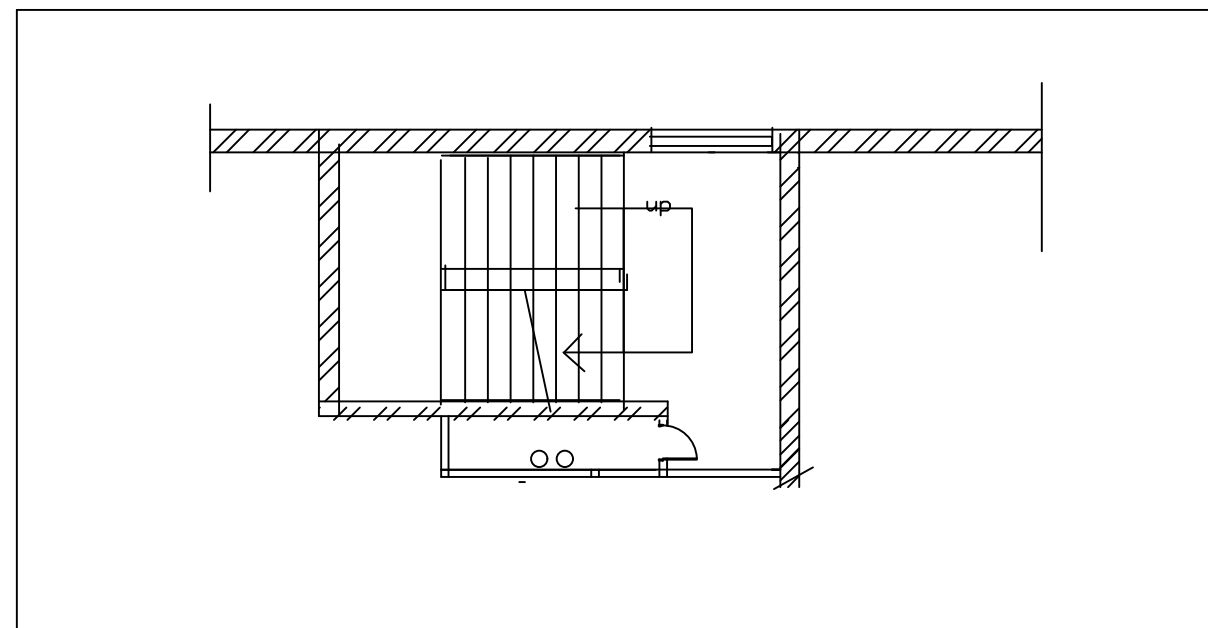

RELEVANT 1ST FLOOR STAIRCASE PLAN 1:100



FRONT ENTRANCE

amendments	date	discription
Location:	25 Derby Road L36 9UP	
Client:	MAP Property Investments Ltd	
Project:	Change of use from Offices to Residential and Internal & External Alterations	
drawings:	Existing/Proposed floor plans	
drawing no.:	W.23/62/01	scale: 1:100 on A3
mobile:GEORGE	07973931450	date: November 2023
GEO-NEO UK Ltd Architectural Co. 7a Orchid Grove Liverpool L17-7EY Tel/Fax: 0151-727 8223. geoneo.uk@gmail.com		

