



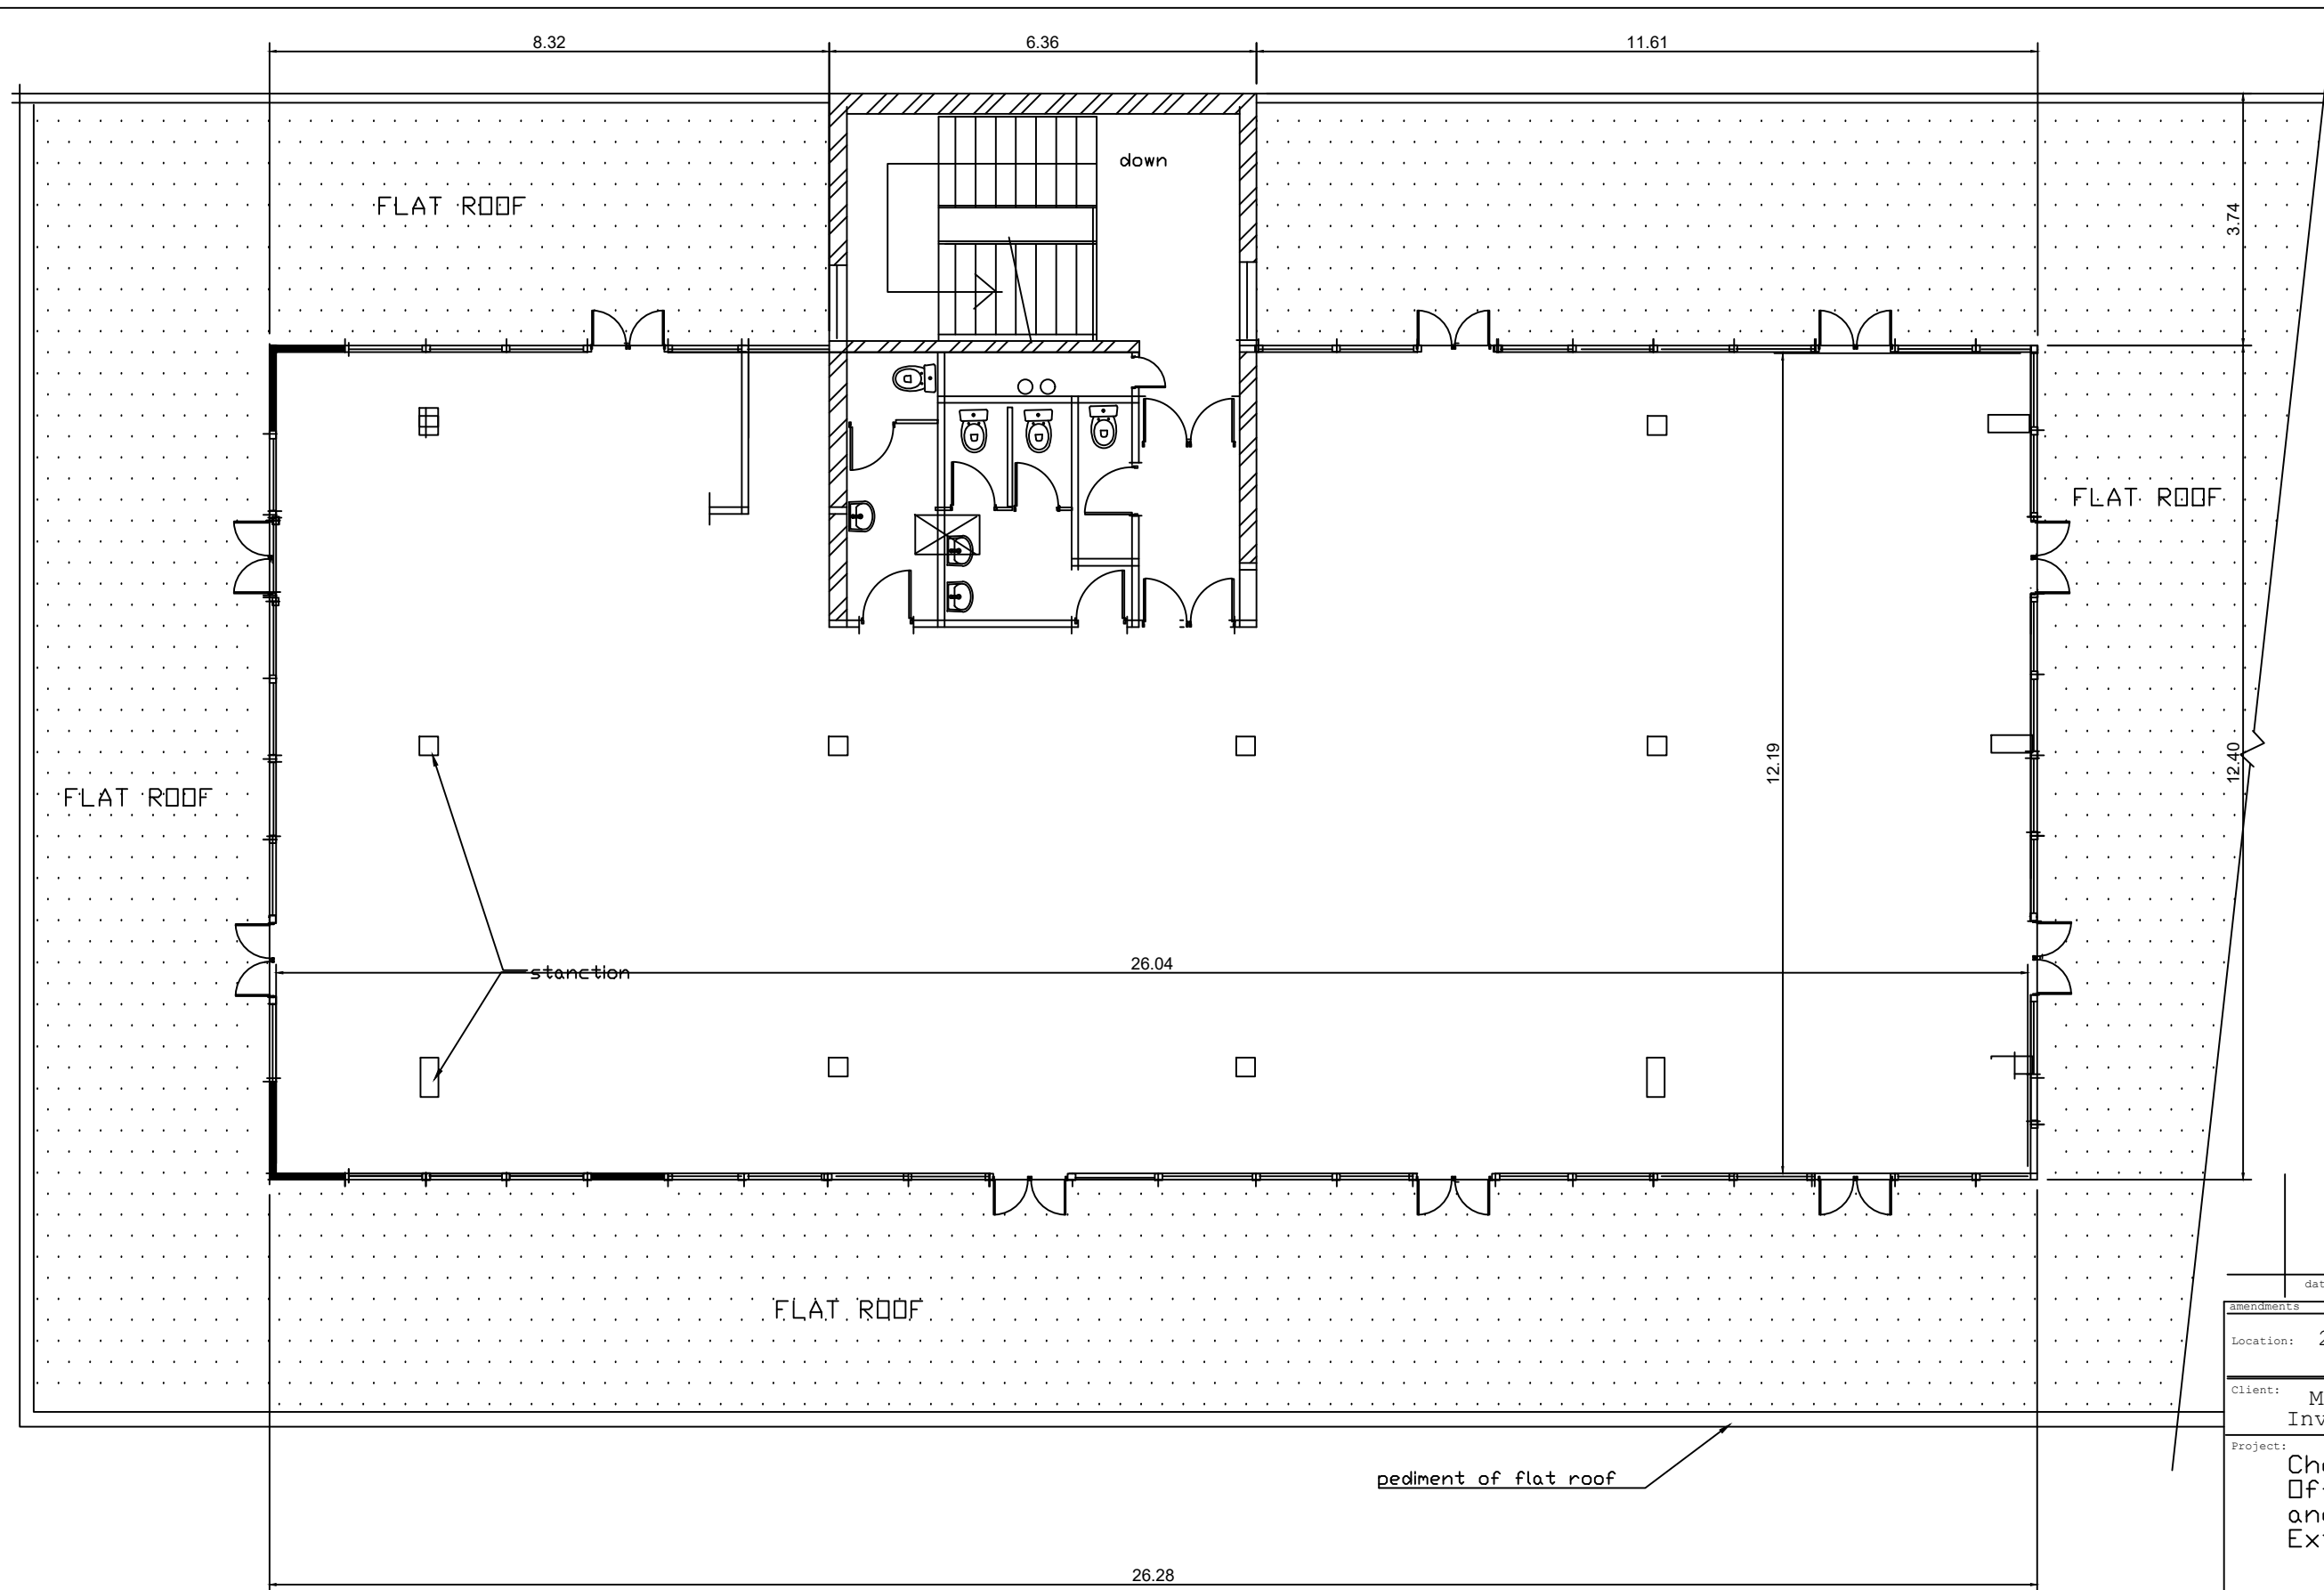

EXISTING (2nd) FLOOR PLAN Scale 1:100

 

amendments	
date	discription
Location: 25 Derby Road L36 9UP	
Client: MAP Property Investments Ltd	
Project: Change of use from Offices to Residential and Internal & External Alterations	
drawings:: Existing floor plan	
drawing no.: W.23/62/22	scale: 1:100 on A3
mobile:GEORGE 07973931450	date: November 2023
GEO-NEO UK Ltd Architectural Co. 7a Orchid Grove Liverpool L17-7EY Tel/Fax: 0151-727 8223.	
geoneo.uk@gmail.com	