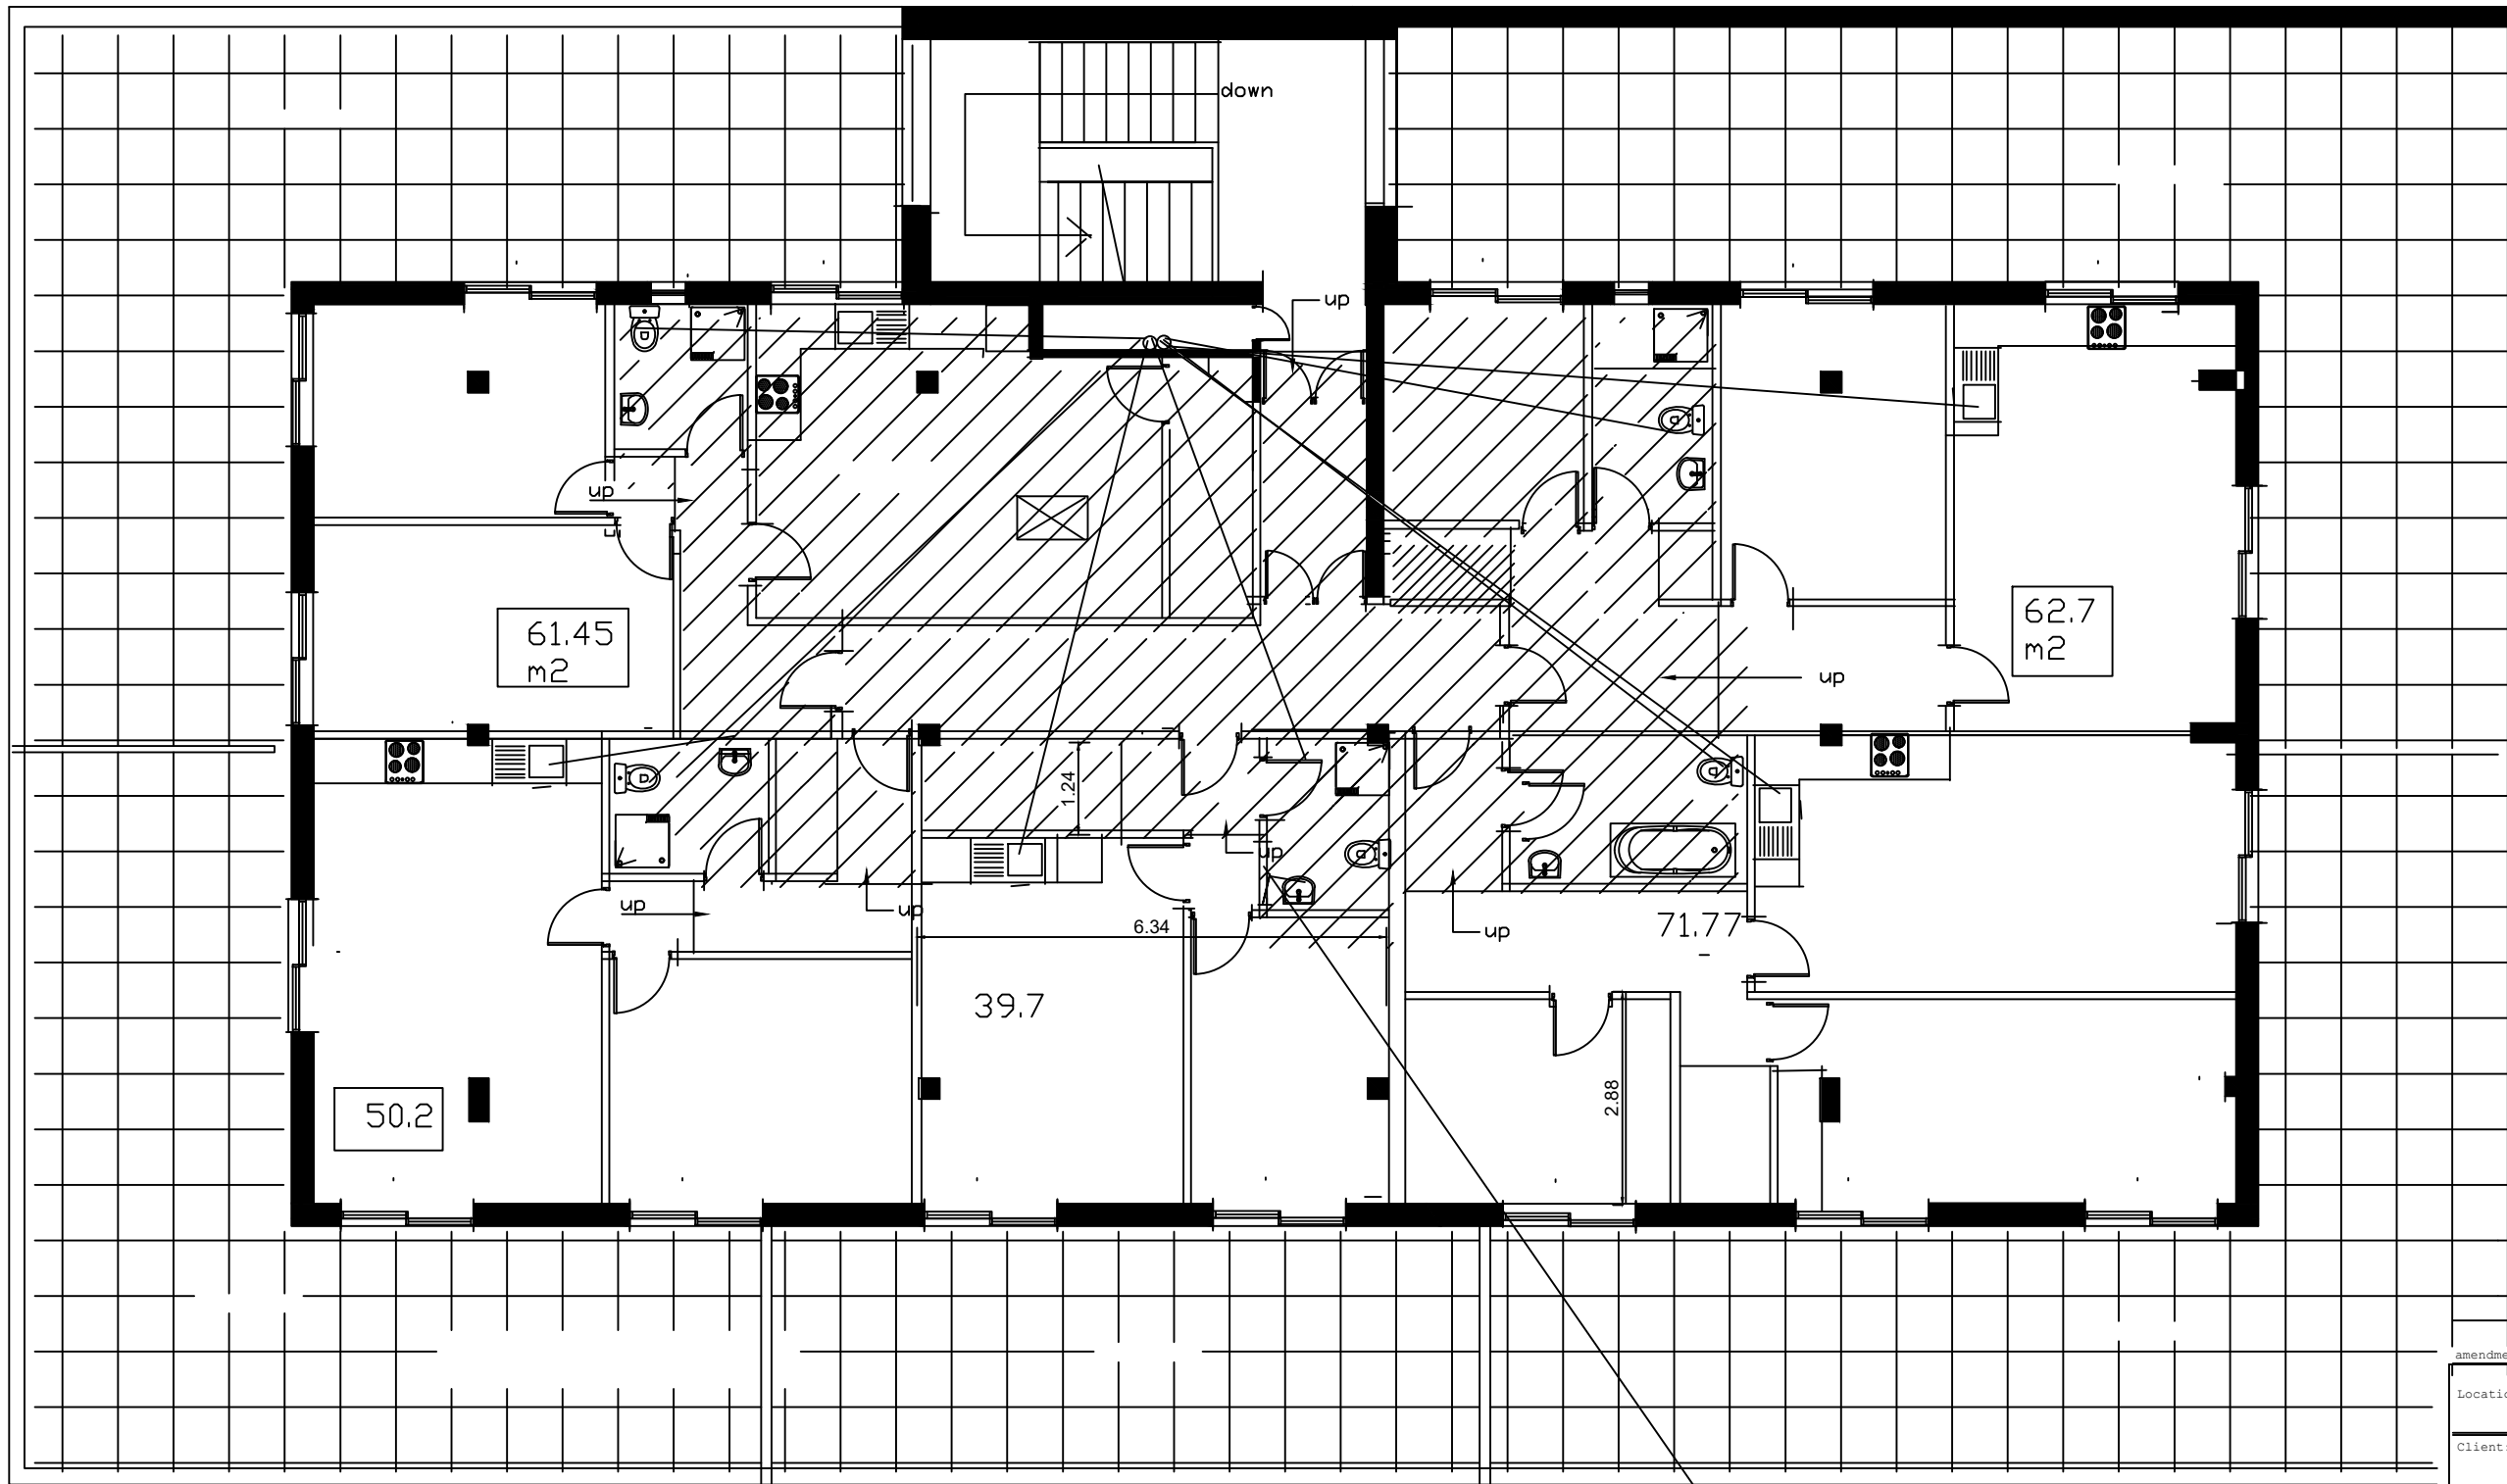


PTOPOSED (2nd) FLOOR PLAN
Scale 1:100

ALL AREAS OF THE
FLATS TO BE RAISED
BY 80mm-SHADED
AREA TO BE RAISED
EXTRA 150mm
IN ORDER TO
ACCOMMODATE DRAIN
PIPES

amendments	date	discription
Location:	25 Derby Road L36 9UP	
Client:	MAP Property Investments Ltd	
Project:	Change of use from Offices to Residential and Internal & External Alterations	
drawings::	Proposed (2nd) Floor Plan-RAISED FLOOR AREA	
drawing no.:	W.23/62/25A	scale: 1:100 on A3
mobile:GEORGE	07973931450	date: November 2023
GEO-NEO UK Ltd Architectural Co. 7a Orchid Grove Liverpool L17-7EY Tel/Fax: 0151-727 8223.		
geoneo.uk@gmail.com		