


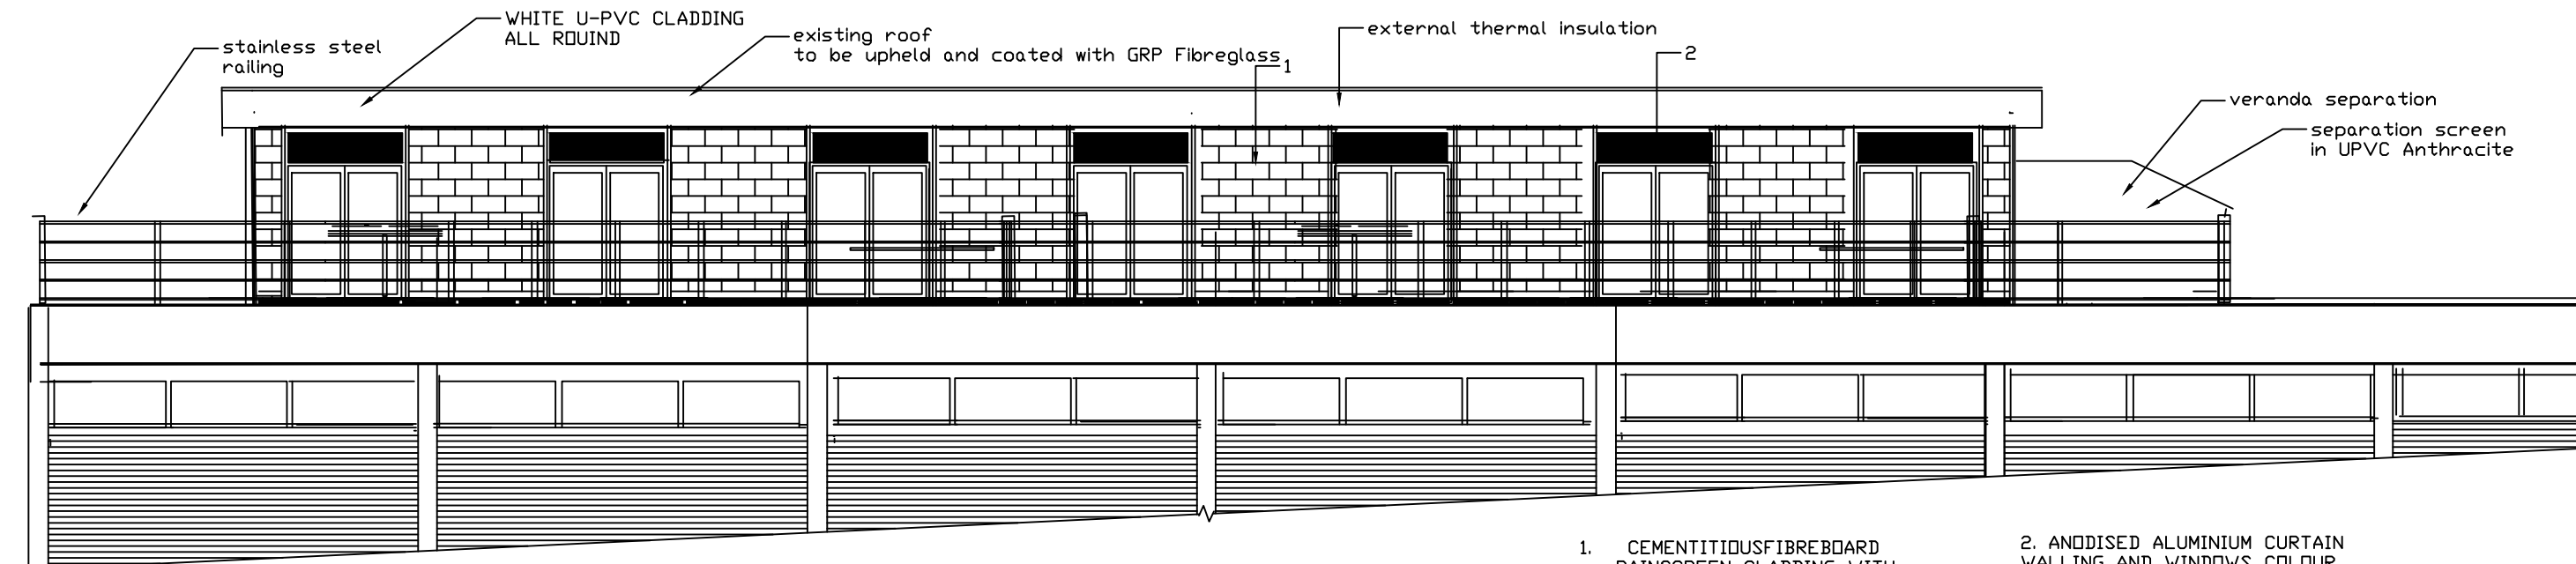


PROPOSED REAR ELEVATION (SOUTH)
Scale 1:100



CENTRE WAY ELEVATION-(NORTH)
Scale 1:100

PROPOSED ELEVATIONS

 

amendments	
Location:	25 Derby Road L36 9UP
Client:	MAP Property Investments Ltd
Project:	Change of use from Offices to Residential and Internal & External Alterations
drawings:	Proposed Front & Rear Elevations
drawing no.:	W.23/62/27
scale:	1:100 on A3
mobile:	GEORGE 07973931450
date:	November 2023
GEO-NEO UK Ltd Architectural Co. 7a Orchid Grove Liverpool L17-7EY Tel/Fax: 0151-727 8223. geoneo.uk@gmail.com	