



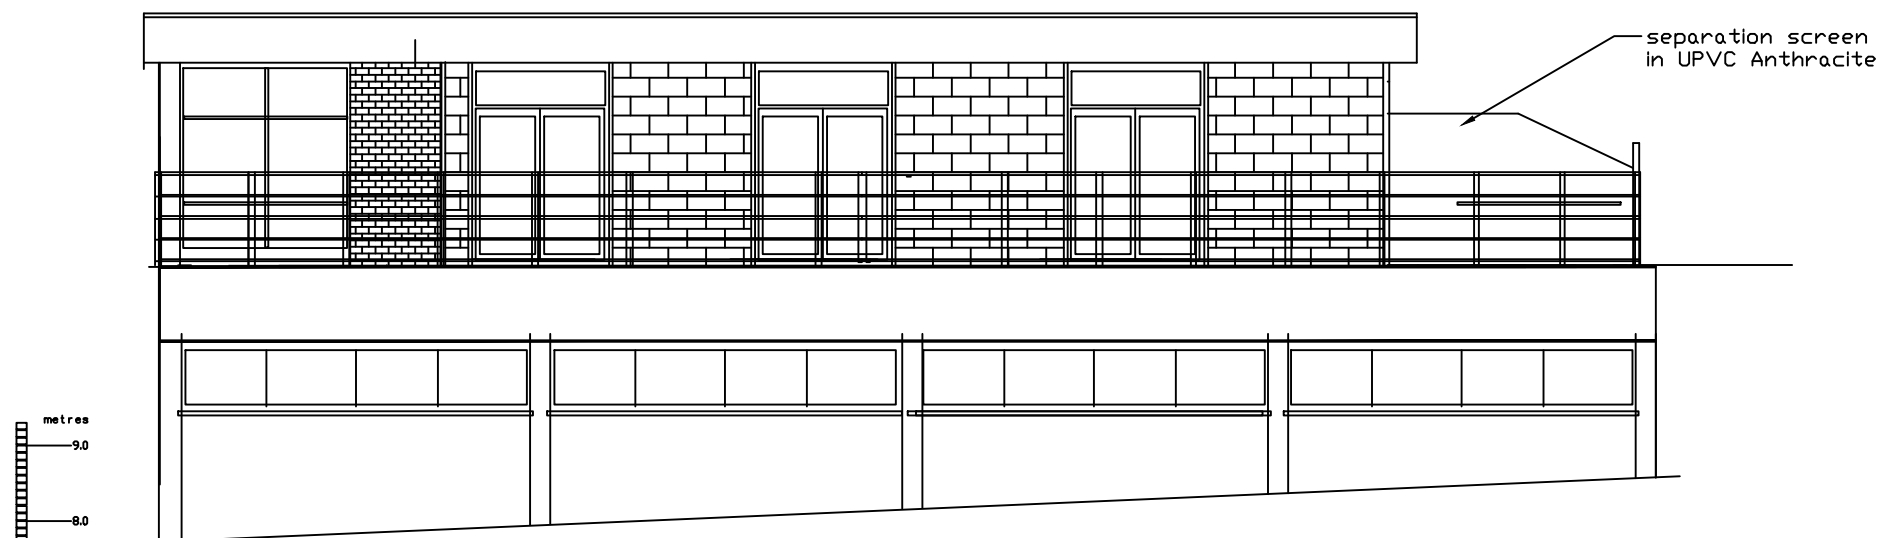

PROPOSED WEST ELEVATION Scale 1:100

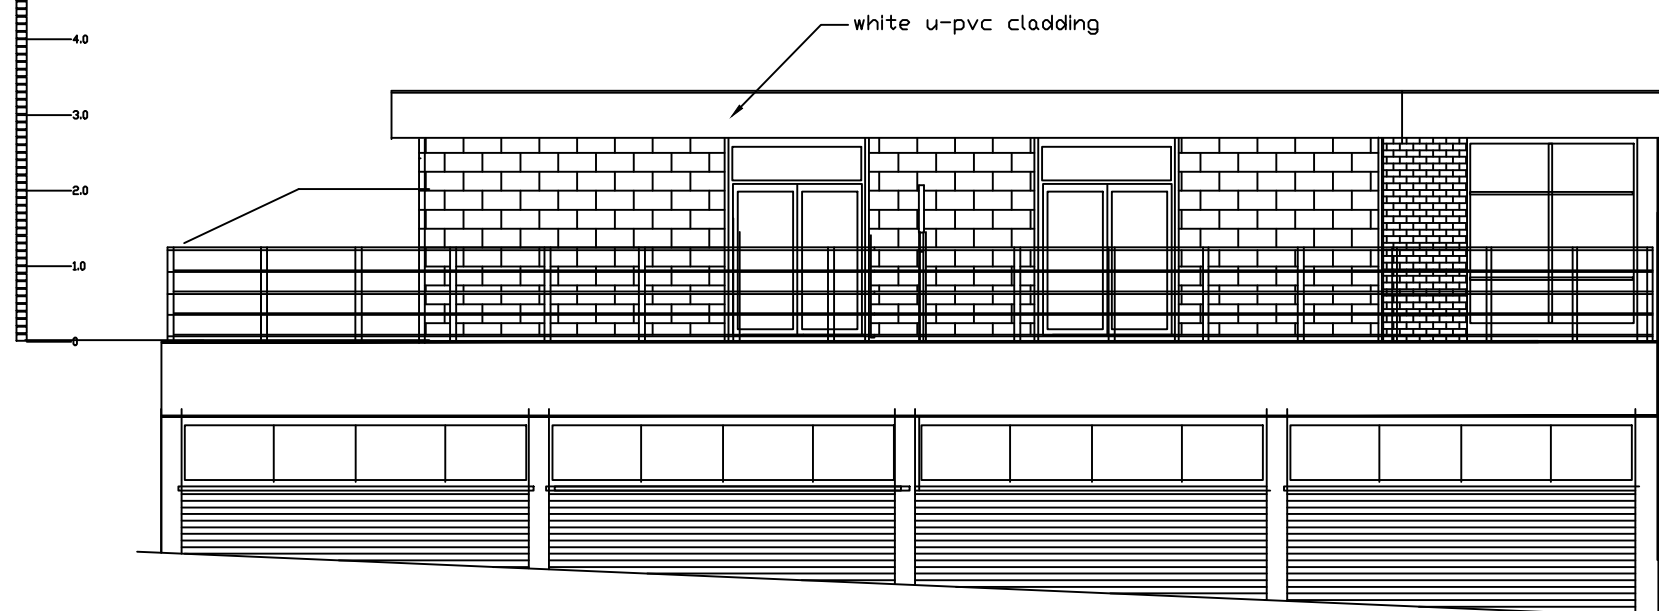

PROPOSED EAST ELEVATION Scale 1:100

	date	discription
amendments		
Location: 25 Derby Road L36 9UP		
Client: MAP Property Investments Ltd		
Project: Change of use from Offices to Residential and Internal & External Alterations		
drawings:: Proposed East & West Elevations		
drawing no.: W.23/62/28	scale: 1:100 on A	
mobile:GEORGE 07973931450	date: November 2023	
GEO-NEO UK Ltd Architectural C 7a Orchid Grove Liverpool L17-7EY Tel/Fax: 0151-727 8223.		
geoneo.uk@gmail.com		