




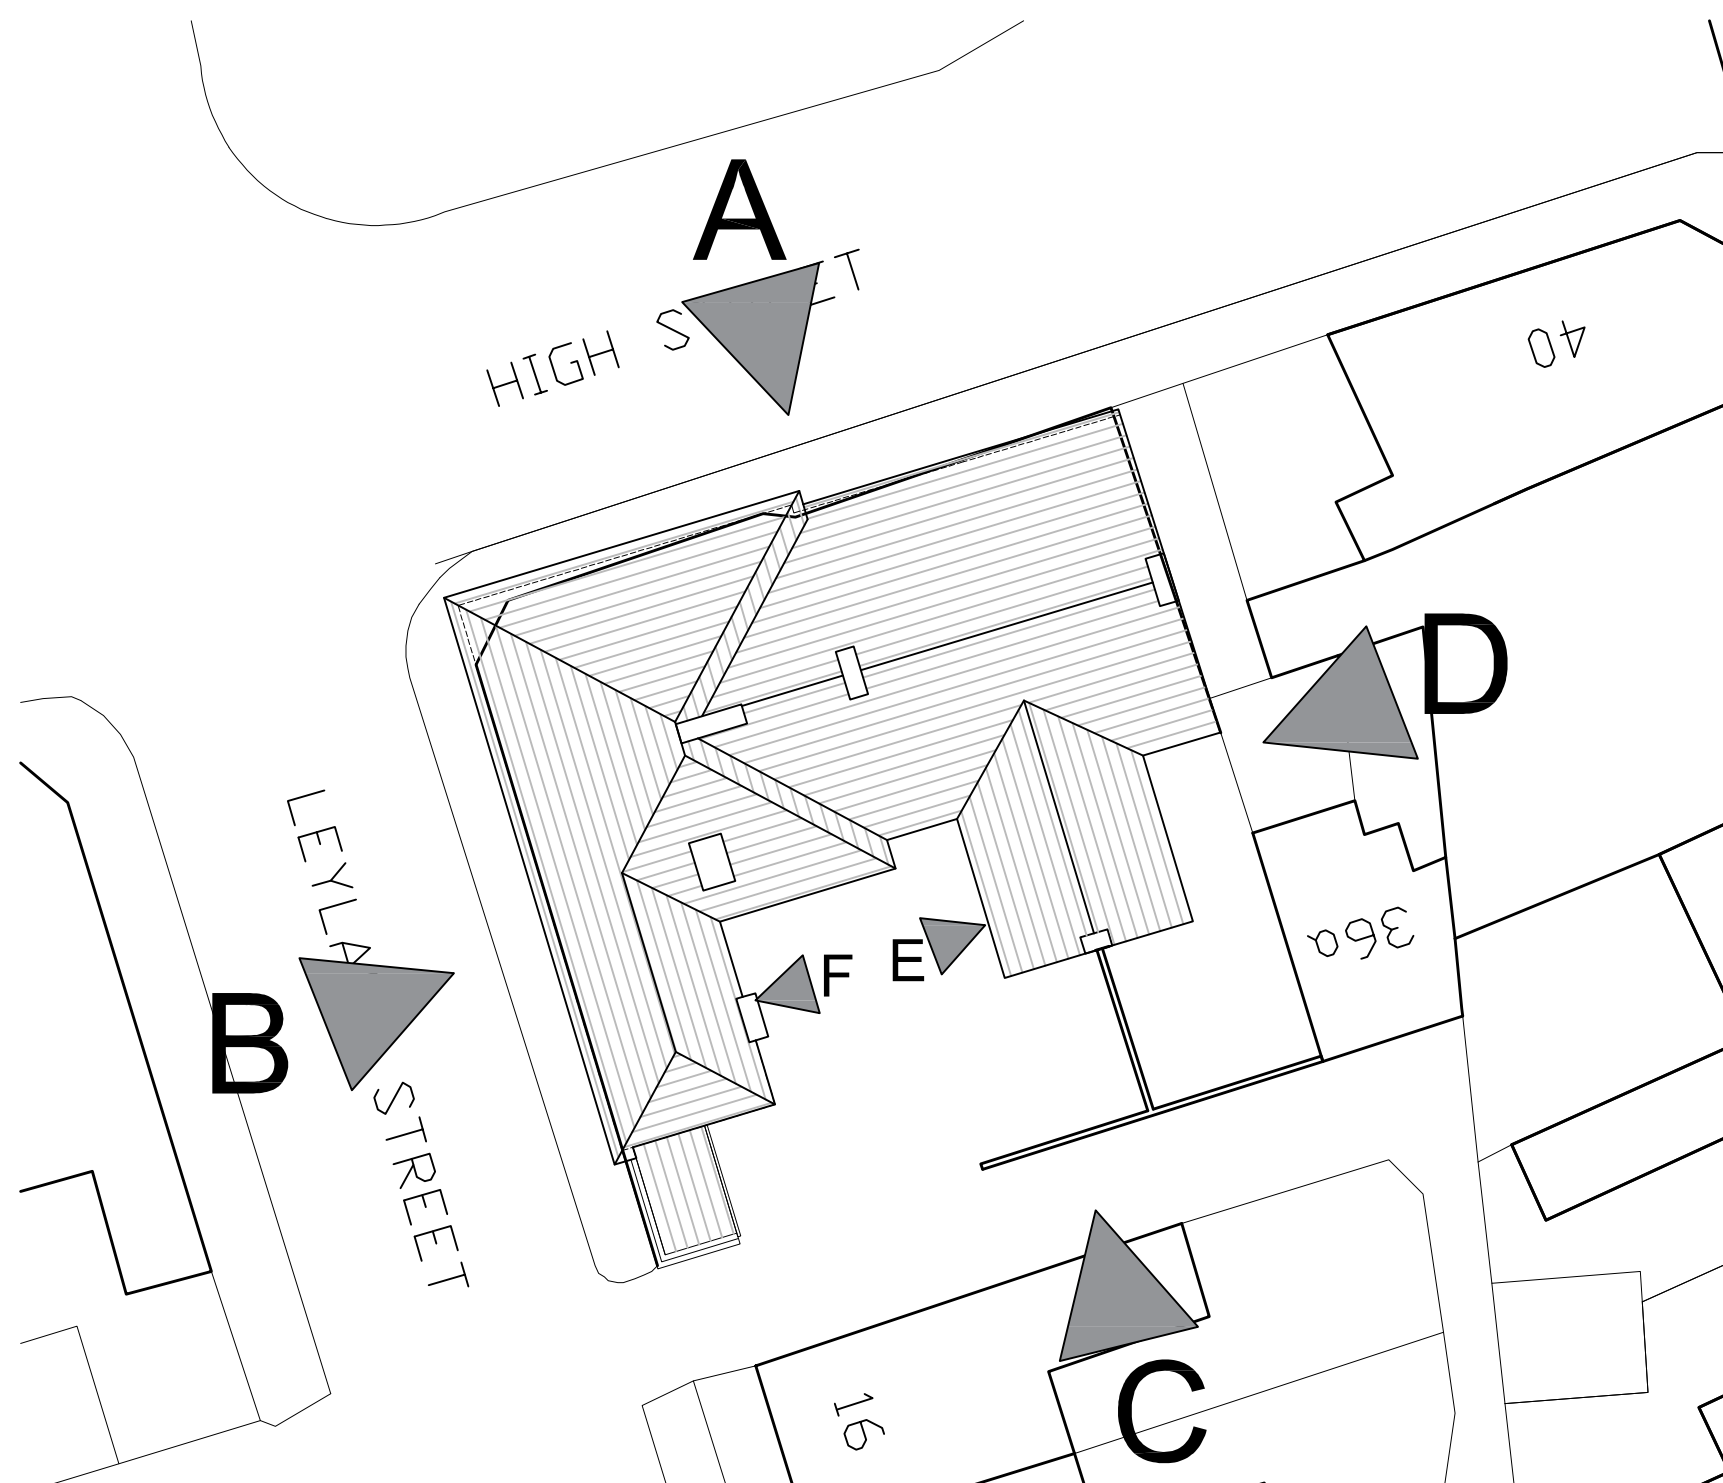

Proposed Site Plan (Roof Layout)
Scale 1:200

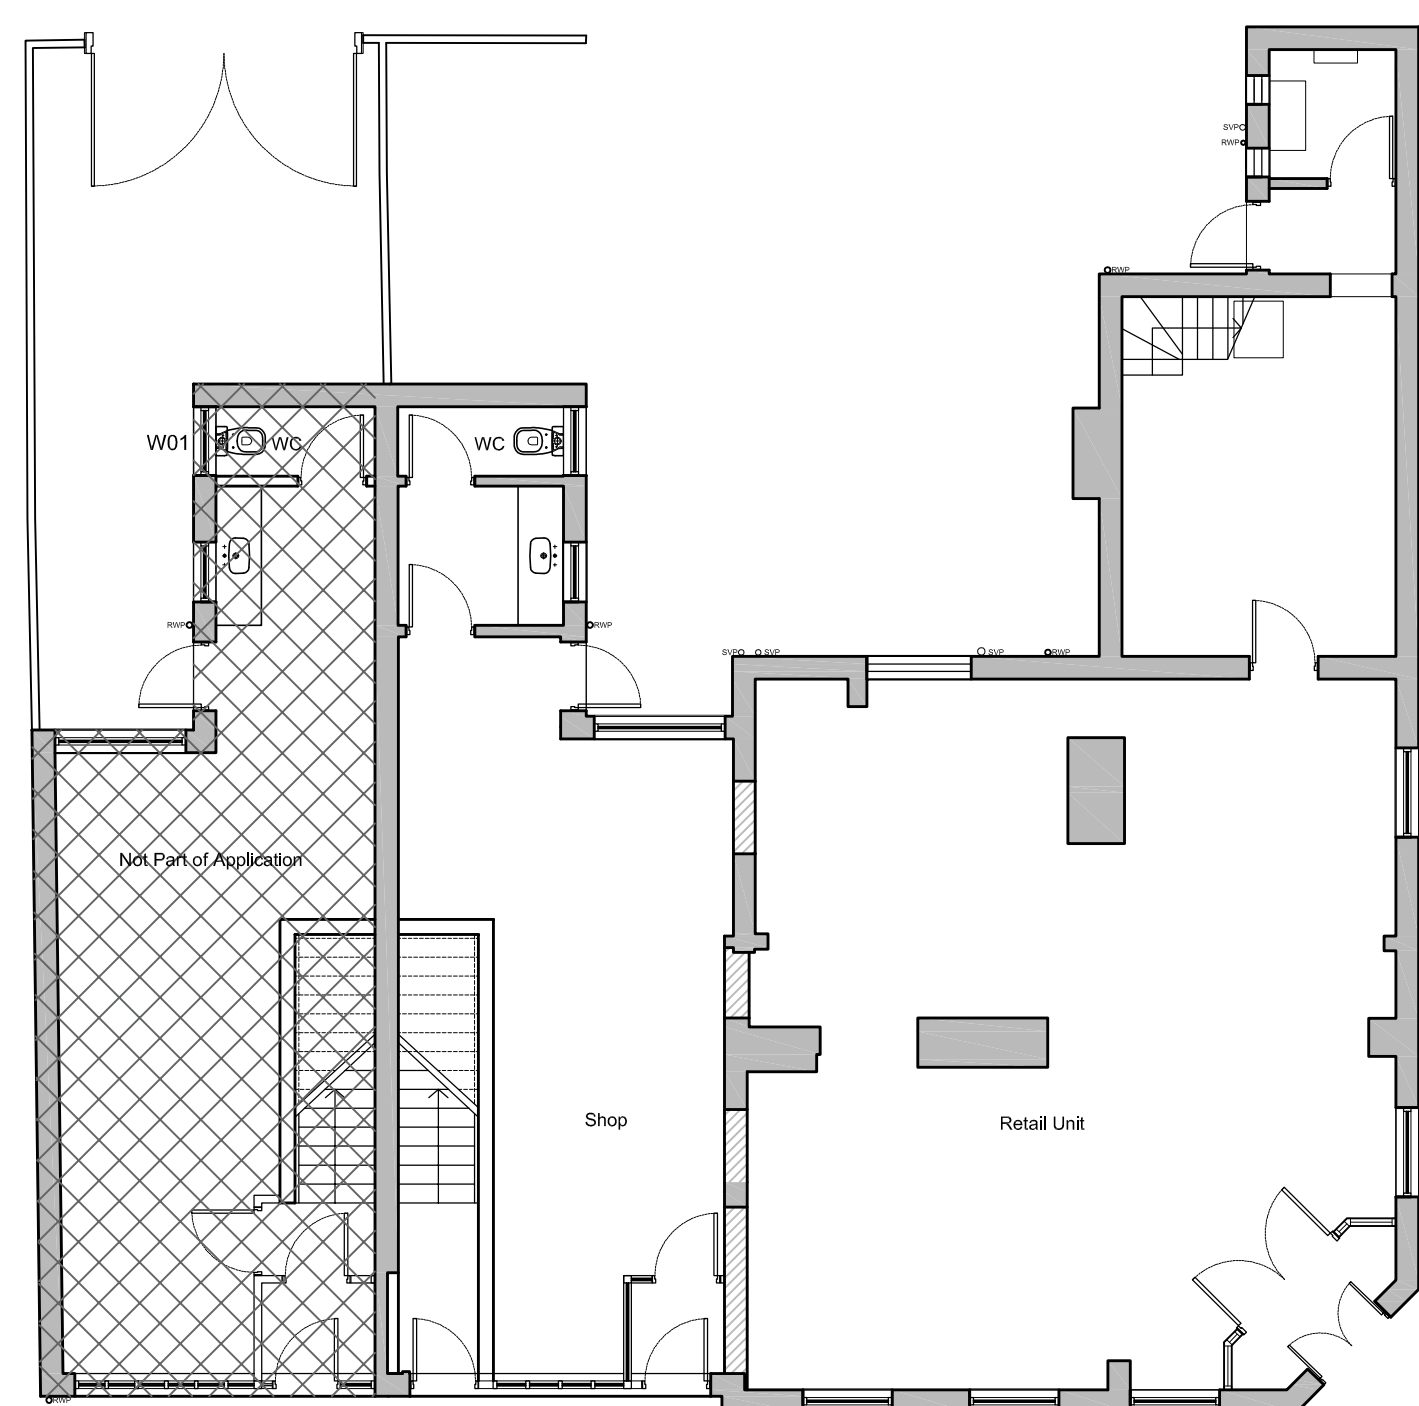

Proposed Ground Floor Plan
Scale 1:100

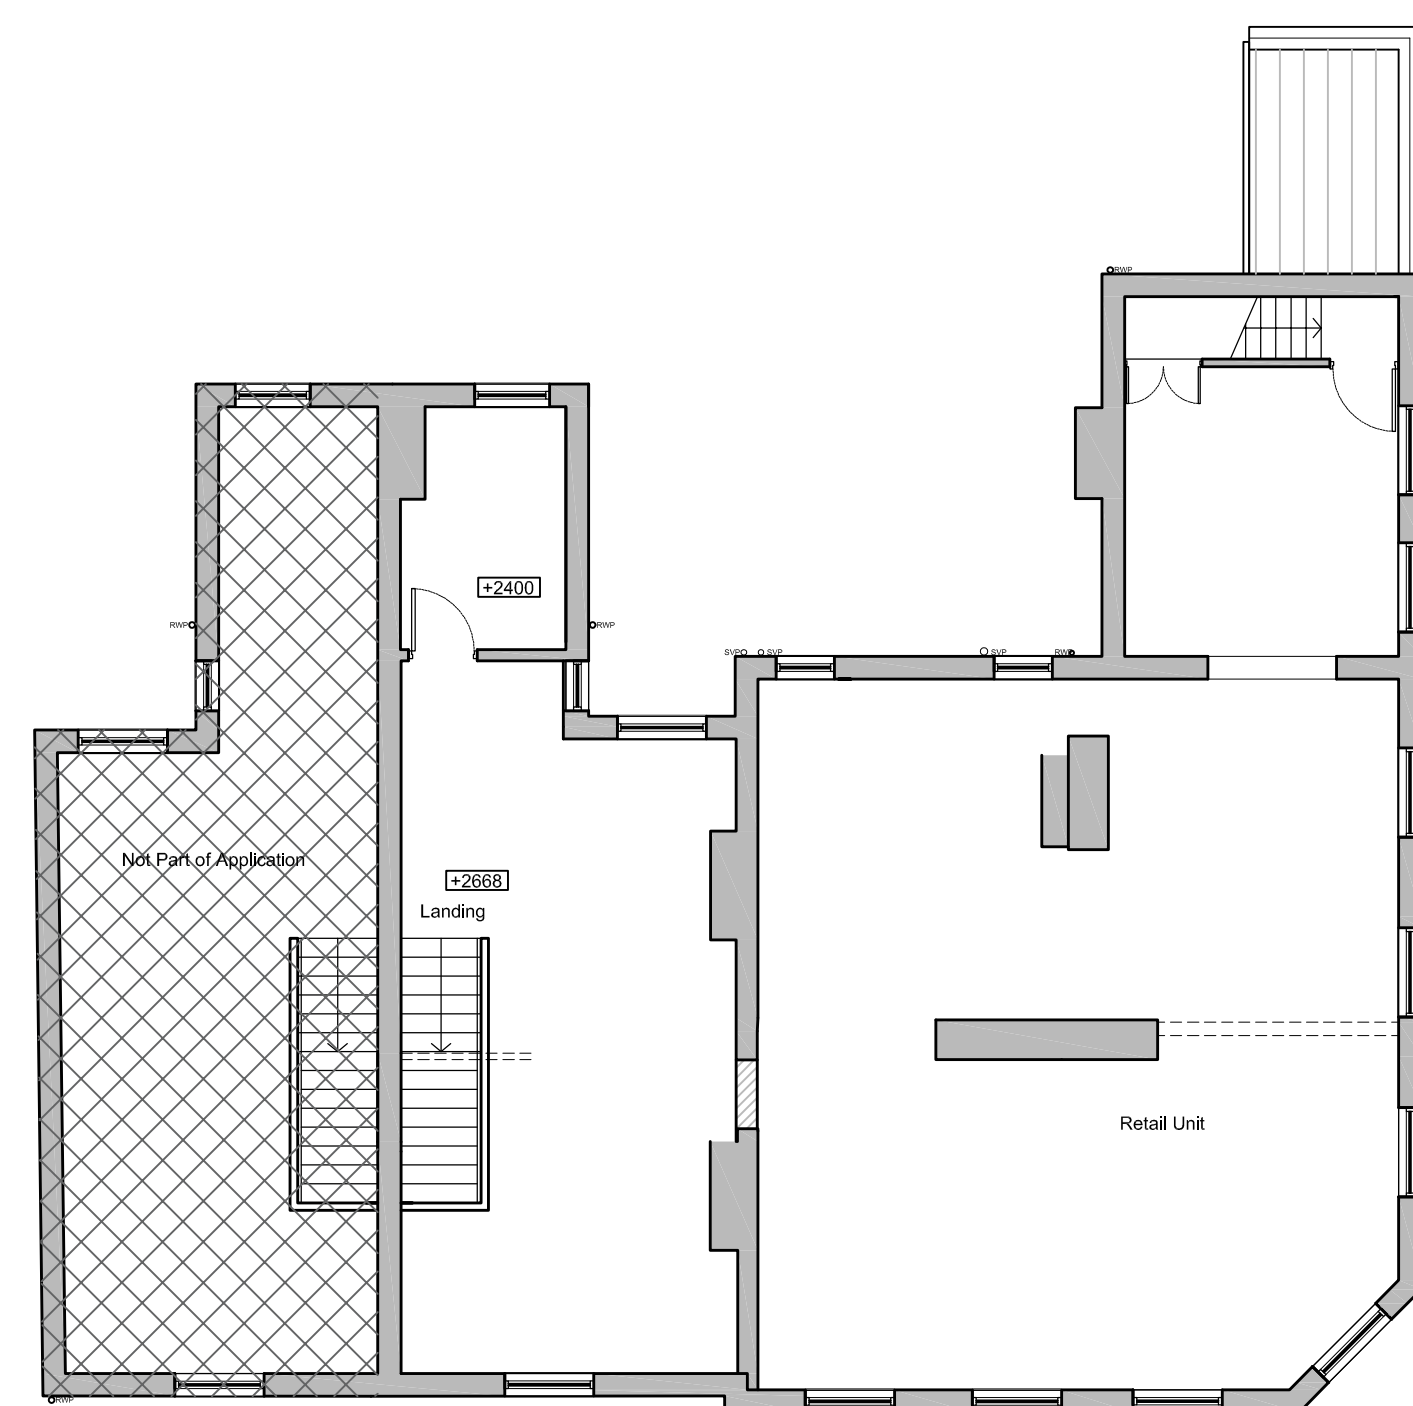

Proposed First Floor Plan
Scale 1:100



Proposed High Street Elevation A
Scale 1:100



Proposed Leyland Street Elevation B
Scale 1:100




Proposed Rear Elevation C
Scale 1:100



Proposed Side Elevation D
Scale 1:100



Proposed No 34 Outrigger Elevation E
Scale 1:100

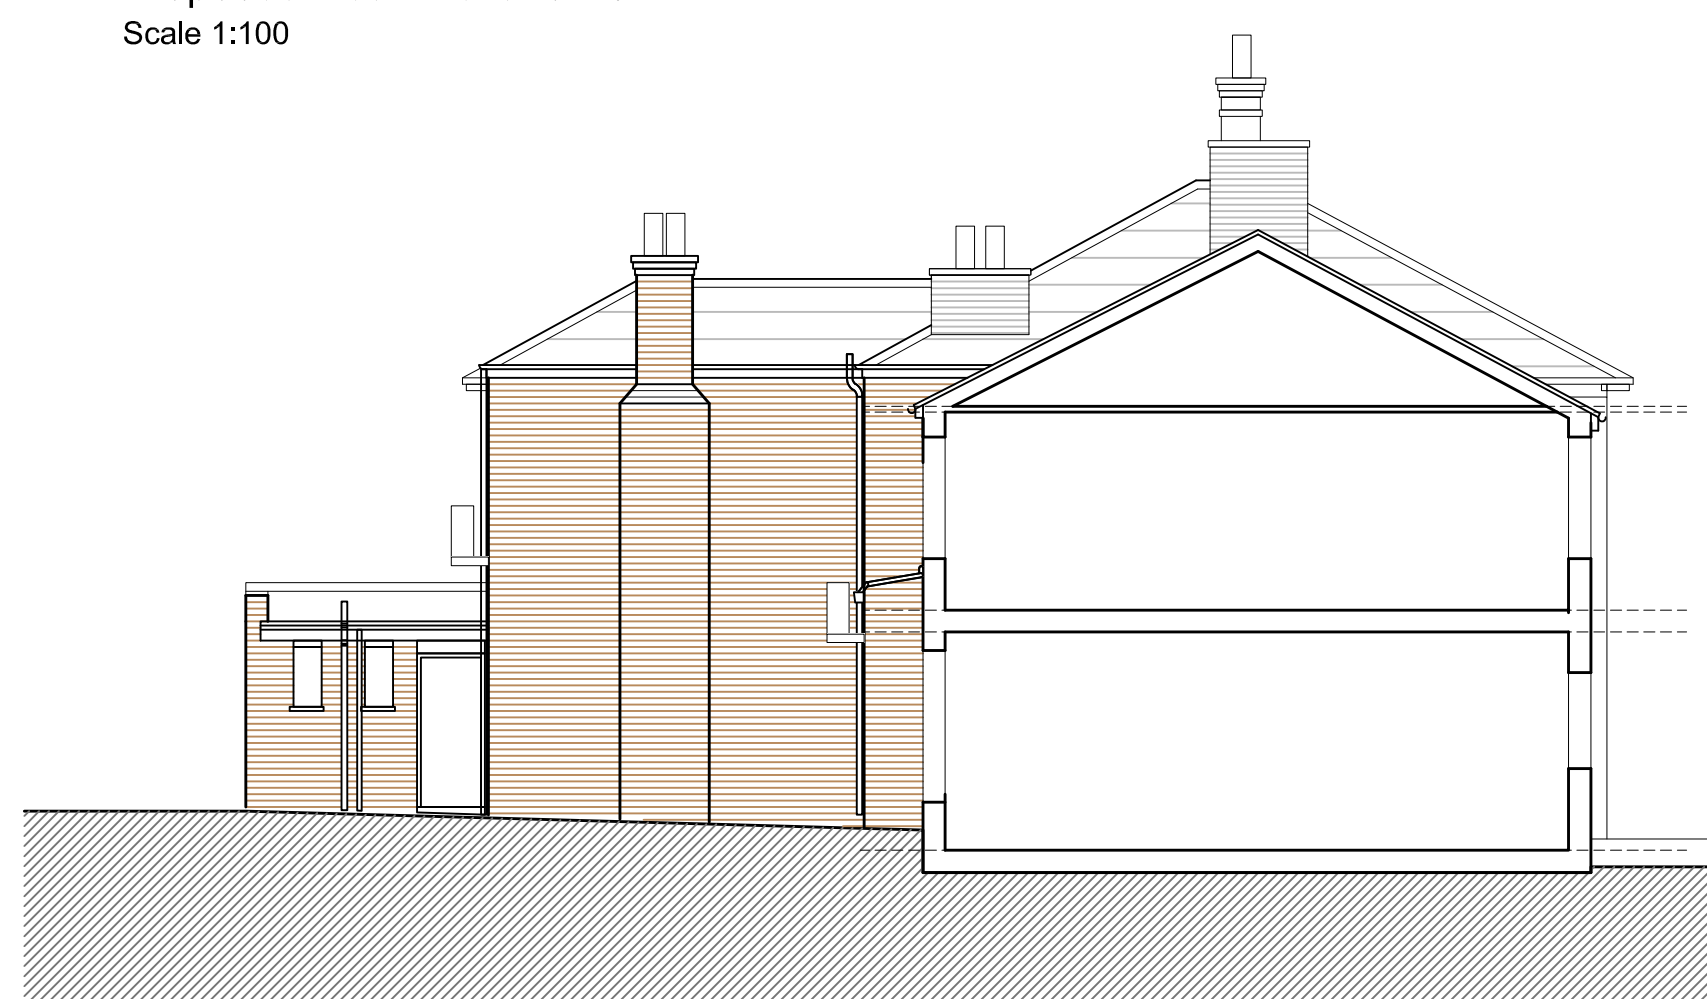

Proposed Elevation F
Scale 1:100

