




Scale Bar 1:100

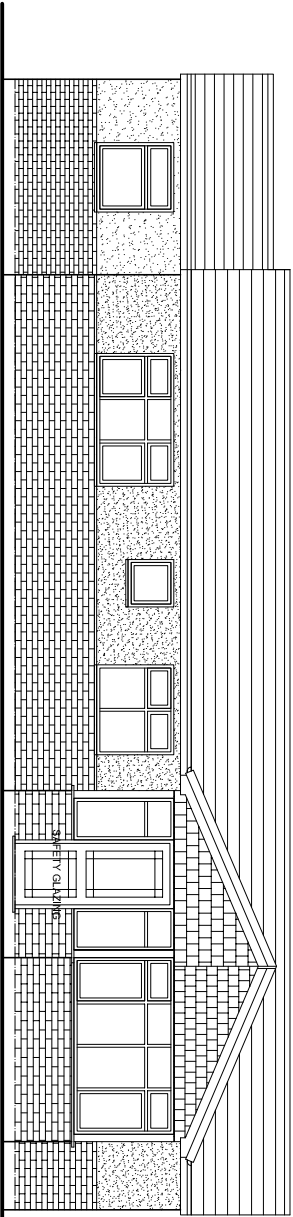


PROPOSED SOUTH EAST ELEVATION

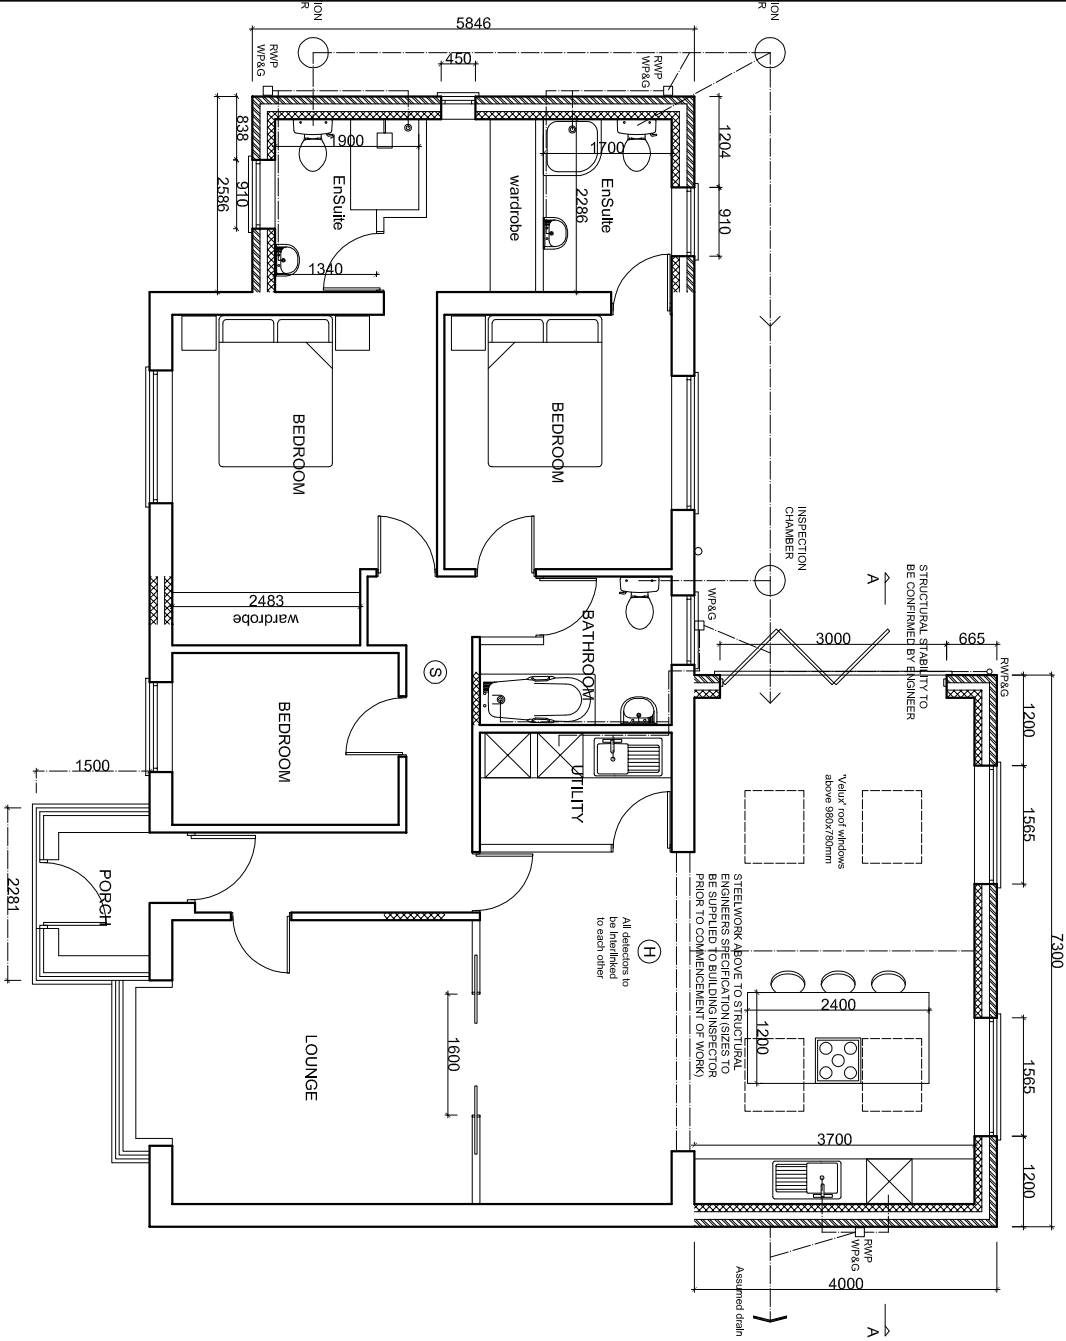


PROPOSED FLOOR PLAN

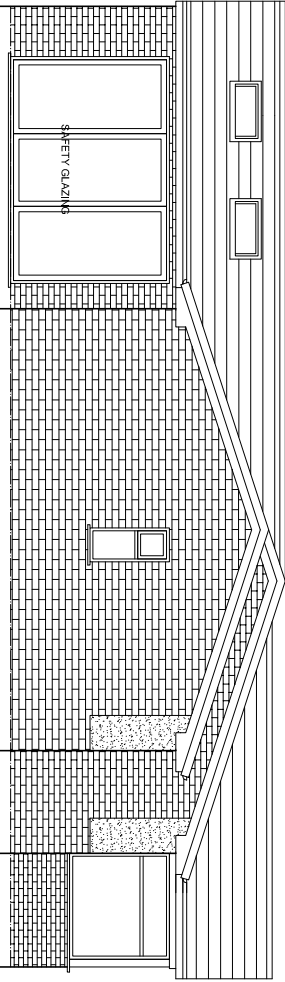

PROPOSED SOUTH WEST ELEVATION

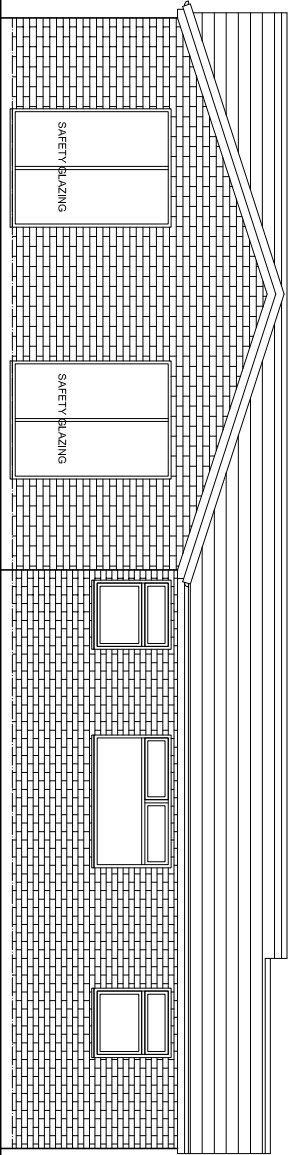

PROPOSED NORTH WEST ELEVATION

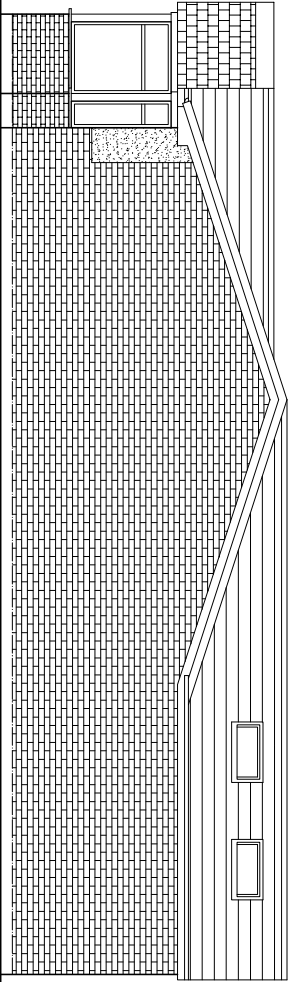

PROPOSED NORTH EAST ELEVATION

simon mason designs ltd. architectural services	
e simon@simasondesigns.com www.masondesigns.fsnet.co.uk t 01925 212728 m 07870 606532	
Copyright Protected ©	
APPLICANT MR J HARCOMBE 14 KEMPTON CLOSE HUYTON LIVERPOOL L36 4QJ	
PROPOSED SINGLE STOREY EXTENSIONS TO FRONT, SIDE AND REAR	
DATE February 2023	SCALE 1:100 @ A3
DRAWING NO. 11/23/2 Re. 'A'	