




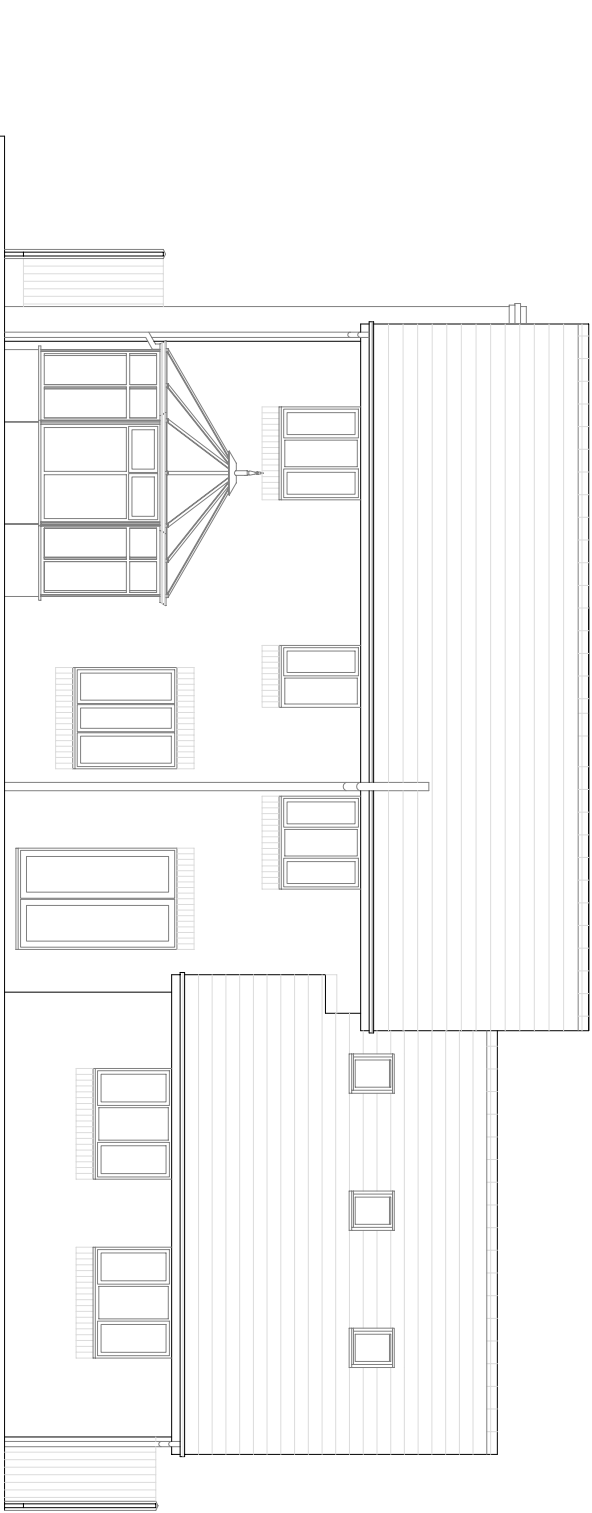


REAR ELEVATION (EXISTING)

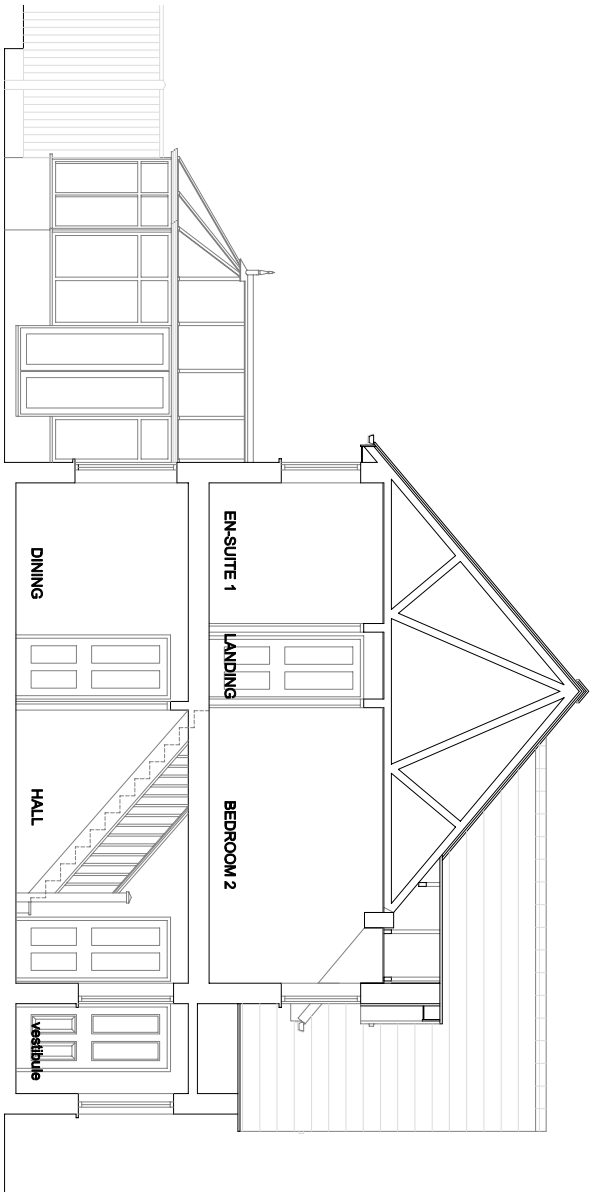

SECTION (EXISTING)

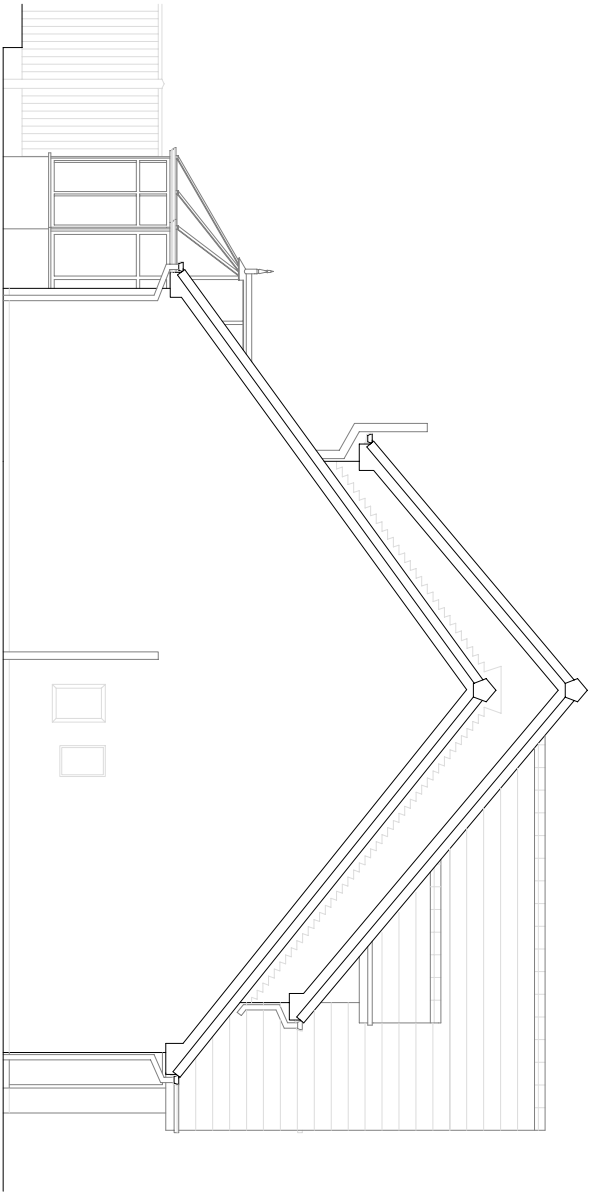

GABLE ELEVATION (EXISTING)

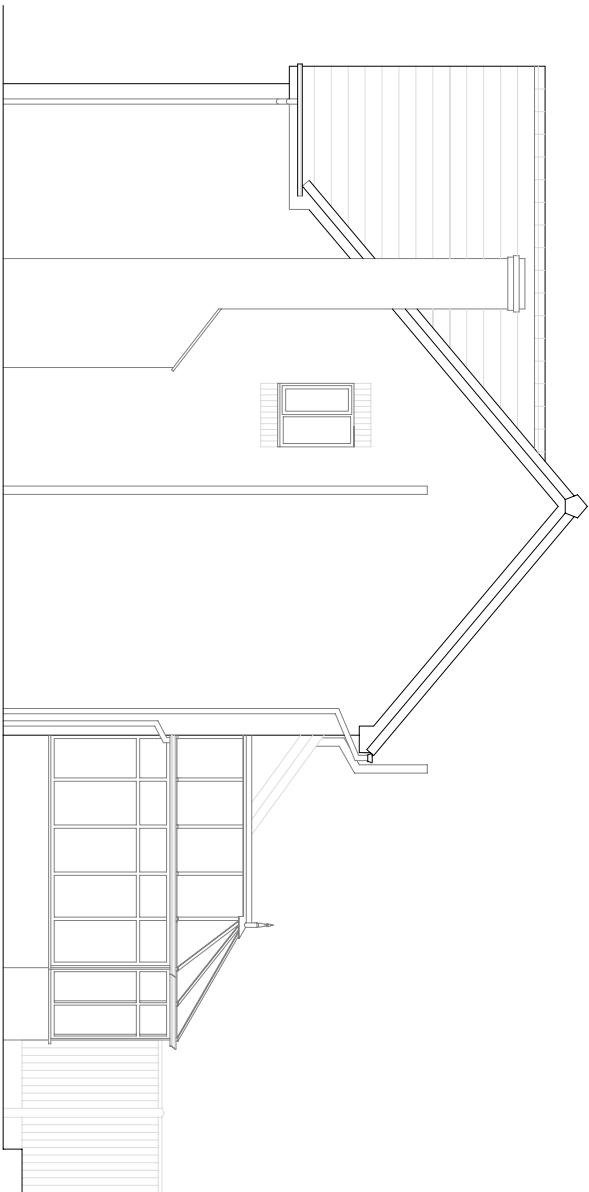

GABLE ELEVATION - PIPIT CLOSE ROAD SIDE (EXISTING)

T2D (Team2Design) Architectural and Structural Design Consultancy Building Construction and Renovation Contractors Project and Property Management Consultancy enquiries@t2d.co.uk tel: 07850 807827 (mobile)			
client			
Mrs. Jean/ Mr. David EVANS			
project			
Proposed demolition of conservatory and erect single storey rear extension			
2. PIPIT CLOSE, HALEWOOD			
KNOWSLEY, MERSEYSIDE L26 7XT			
drawing title			
ELEVATIONS AND SECTION AS EXISTING			
scale	date	draw no	
1:100 @ A3	May 2022	2PC/02	

