



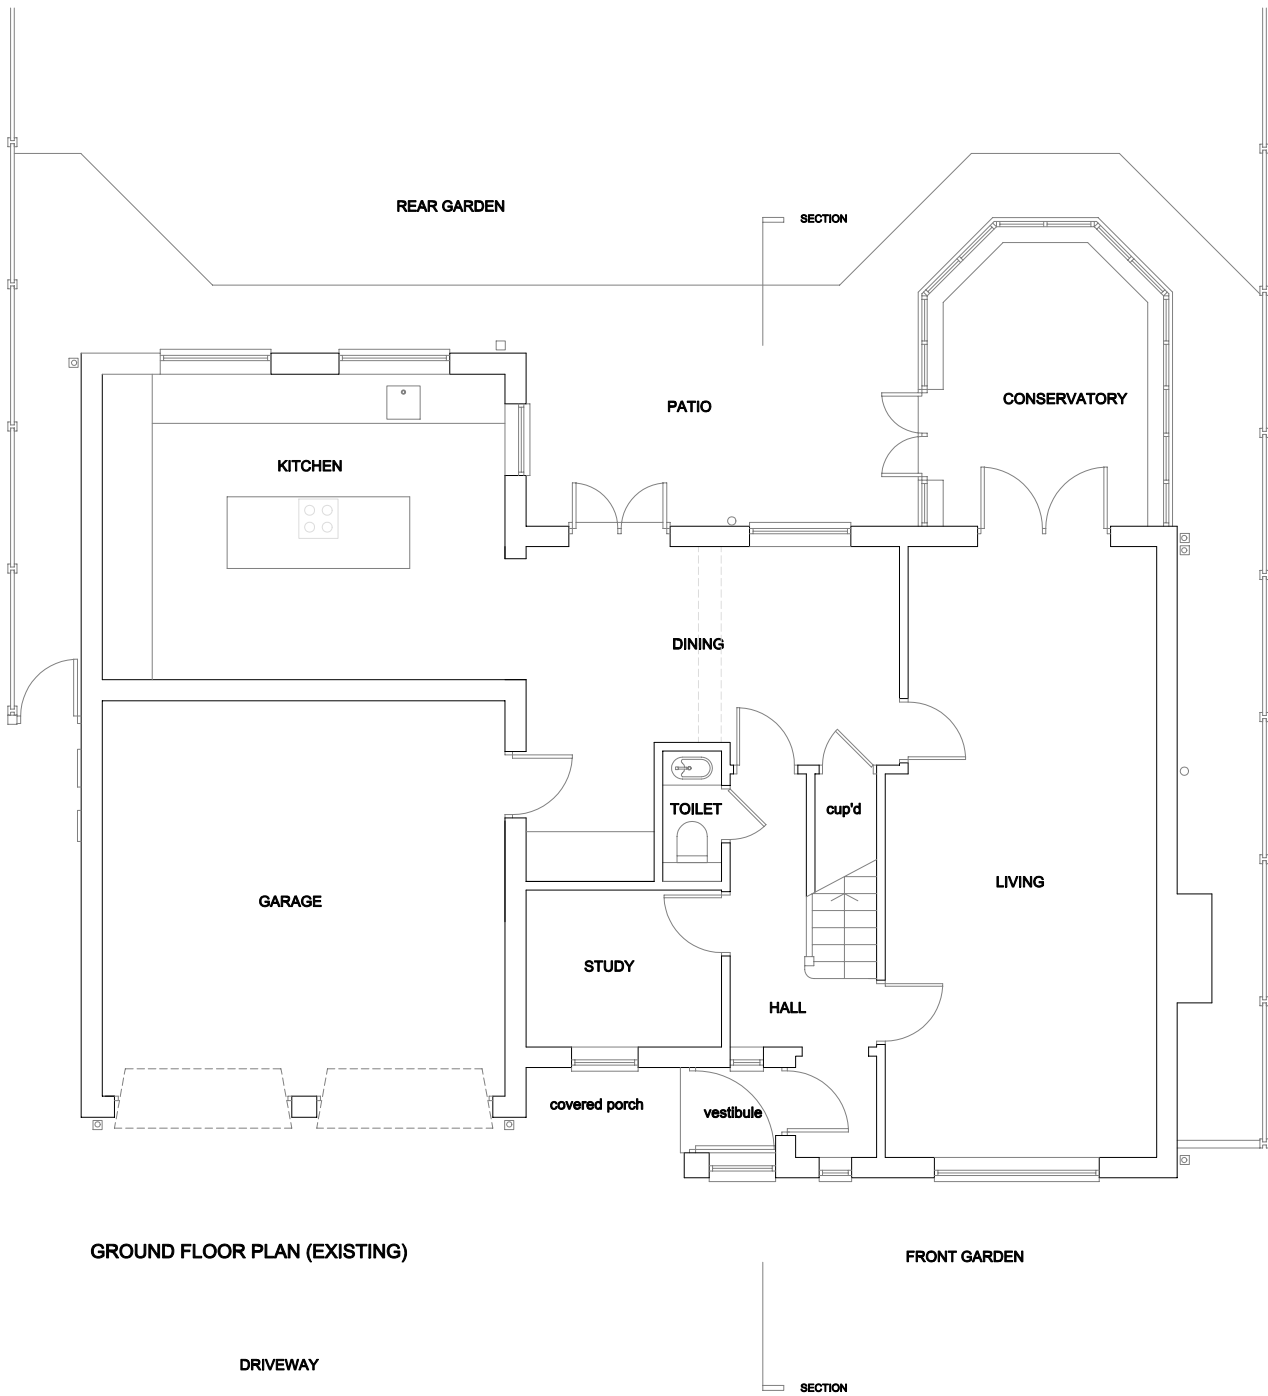

T2D (Team2Design) Architectural and Structural Design Consultancy Building Construction and Renovations Contractors Project and Property Management Consultancy email: team2design@btinternet.com tel: 07930 607827 (mobile)		
client Mrs Jean/Mr David EVANS		
project Proposed demolition of conservatory and erect single storey rear extension 2 PIPIT CLOSE, HALEWOOD KNOWSLEY, MERSEYSIDE L26 7XT		
drawing title FLOOR PLANS AS EXISTING		
scale 1:100 @ A3	date May 2022	dwg no 2PC/01

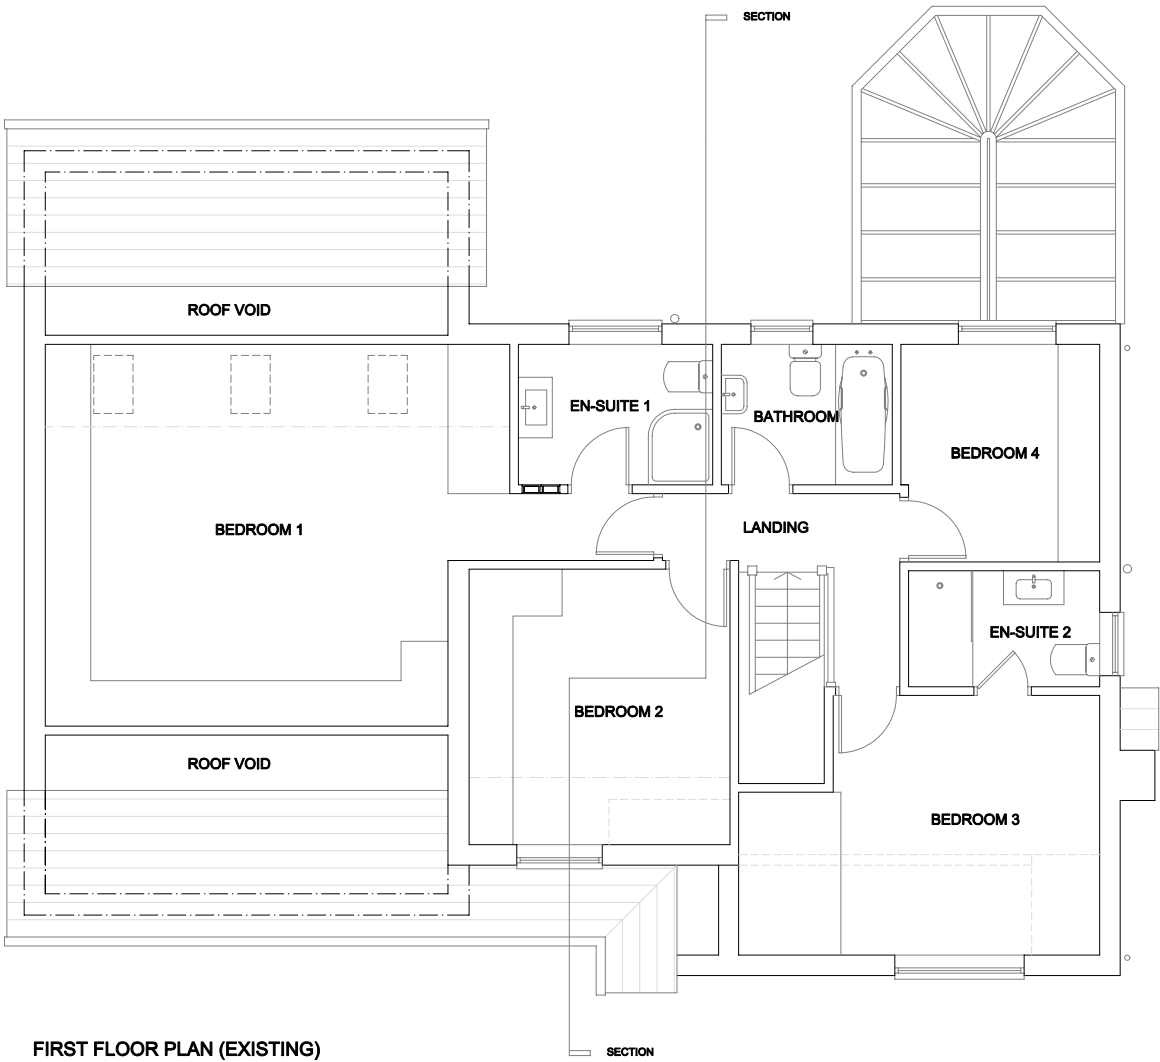