


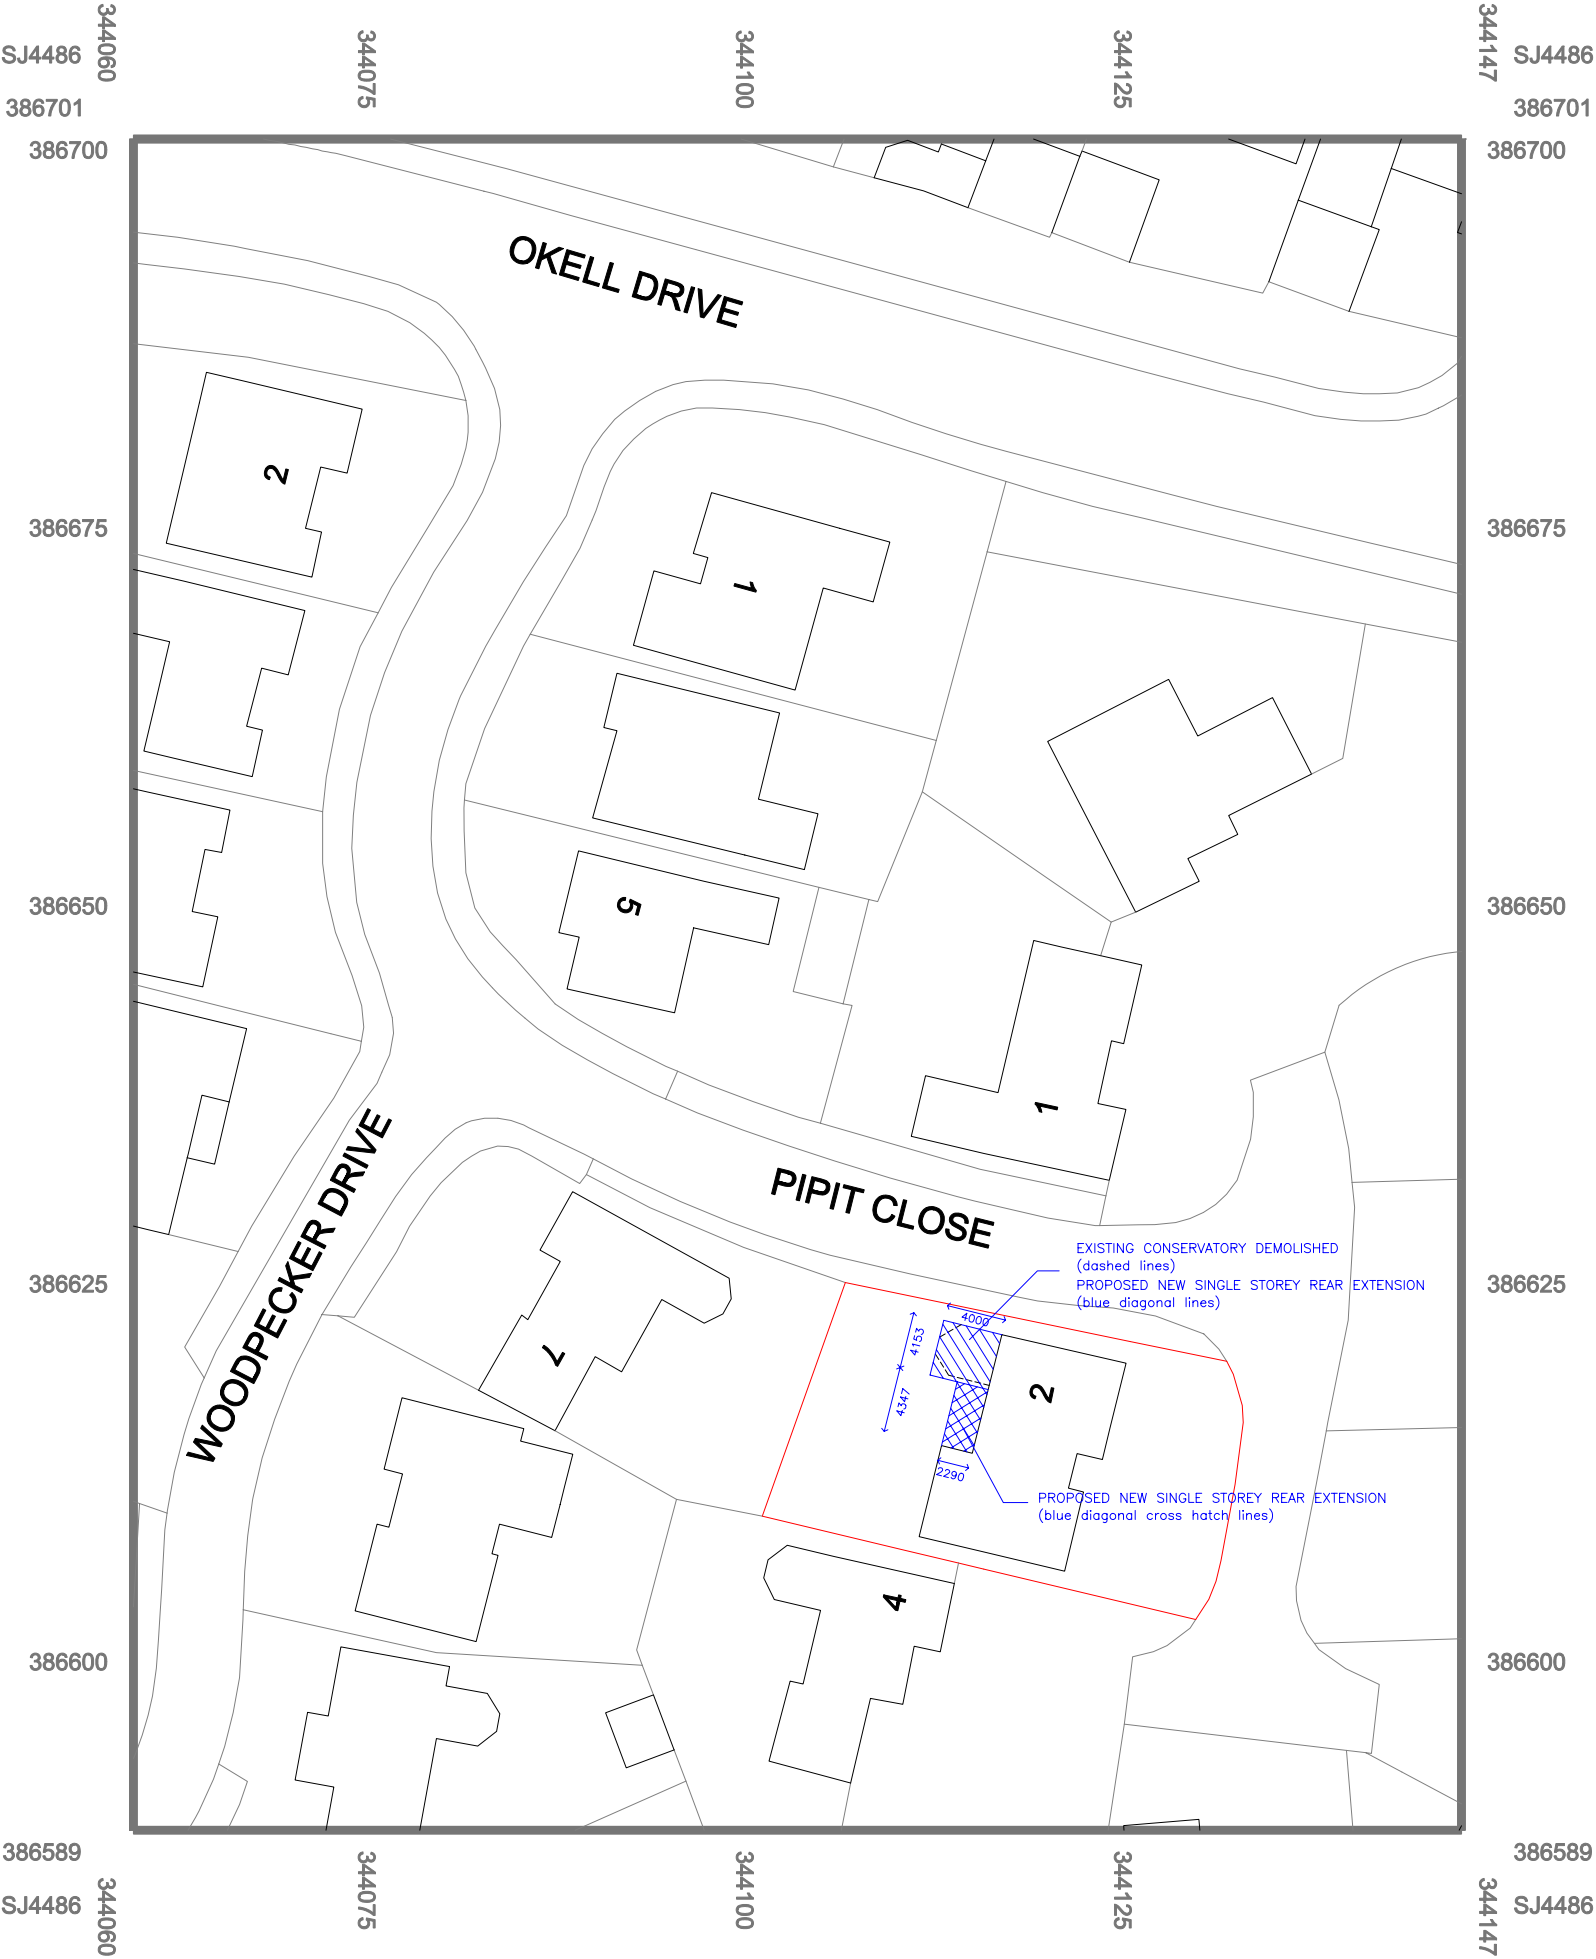

Drawing Title:
SITE PLAN

Site Address:
2 PIPIT CLOSE, HALEWOOD
KNOWSLEY L26 7XT

Scale: 1:500 Drwg No. 2PC/SP02

