


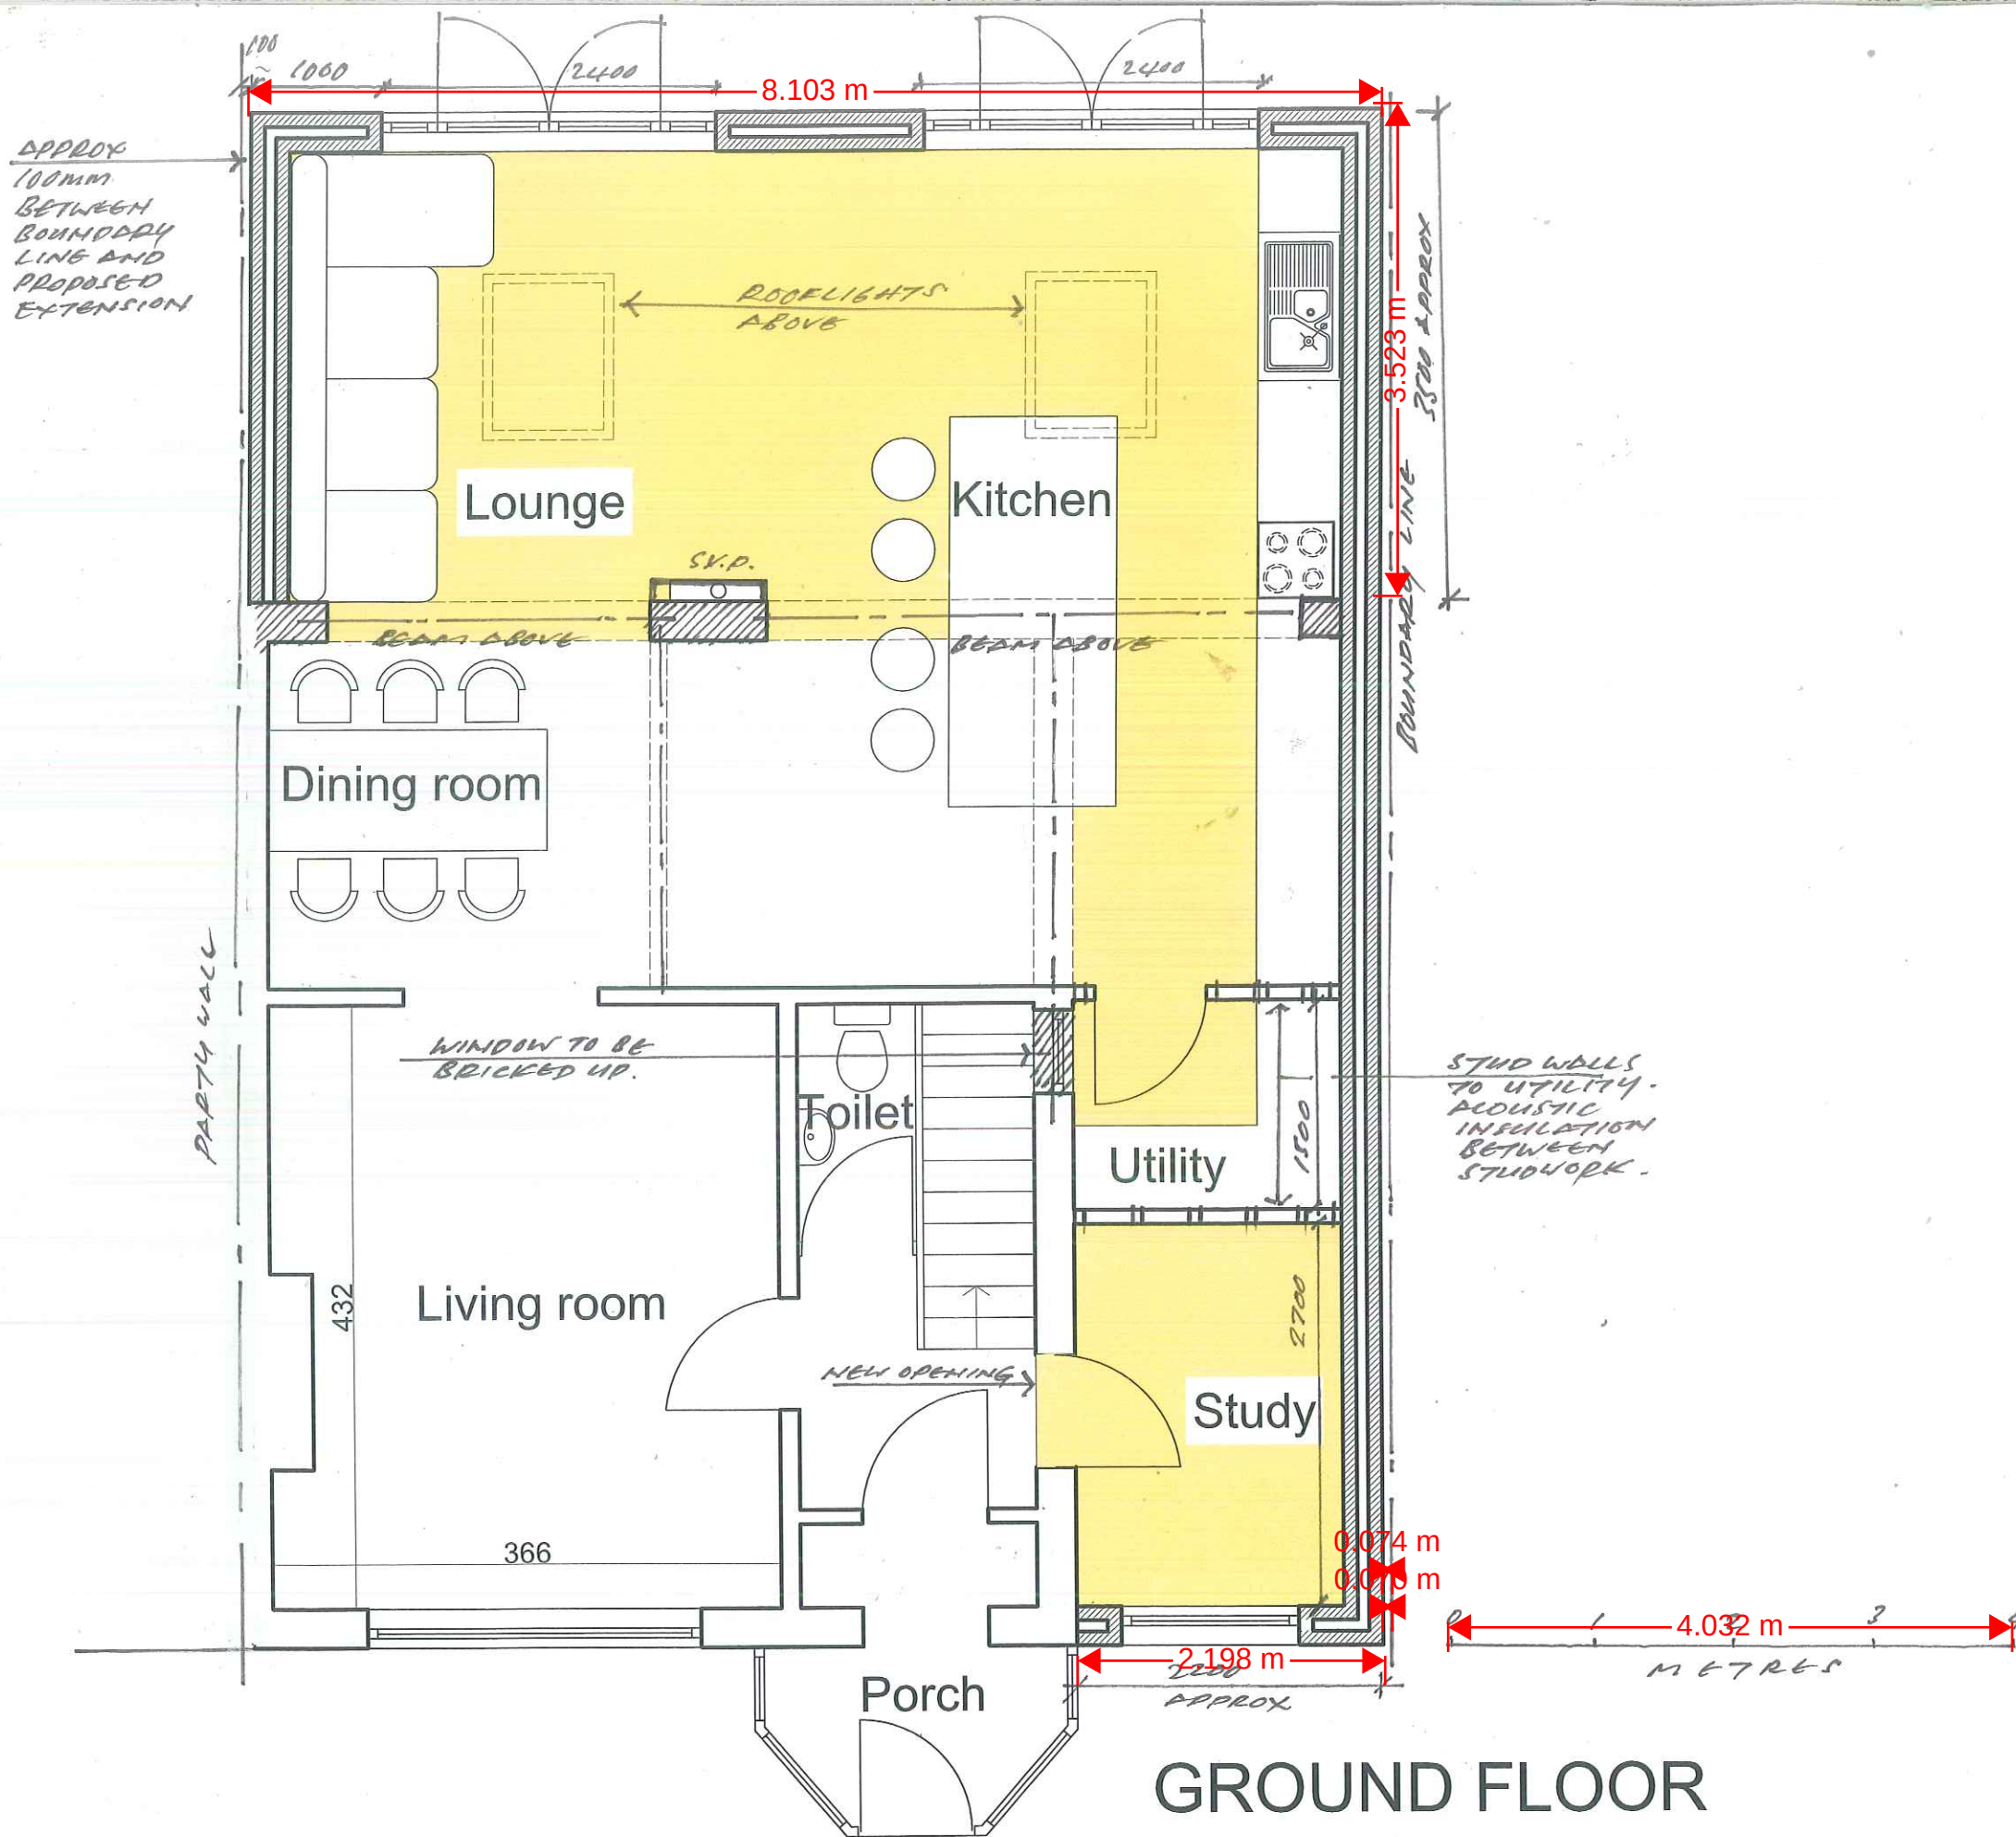

PROPOSED PLAN

GROUND FLOOR

Notes

Planning Application
Drawing

Issue

Client

Structural Engineer

Project Manager

Building Contractor

QS

Fire Officer

Planning

Building Control

Revisions

Contract

PROPOSED EXTENSION TO 95 ELWYN DRIVE,
LIVERPOOL, L26 0UX

Drawing Title

PROPOSED GROUND FLOOR PLAN

John J. White Architect
B.A. Dip. Arch. A.R.B.
39 Mersey Road Liverpool L17 6AG
Tel/Fax 0151 474 4701 Mob 07711 506988
Email john.white39@blueyonder.co.uk

Scale

1:50

Date

FEB 22

Drawing number

3

revision