


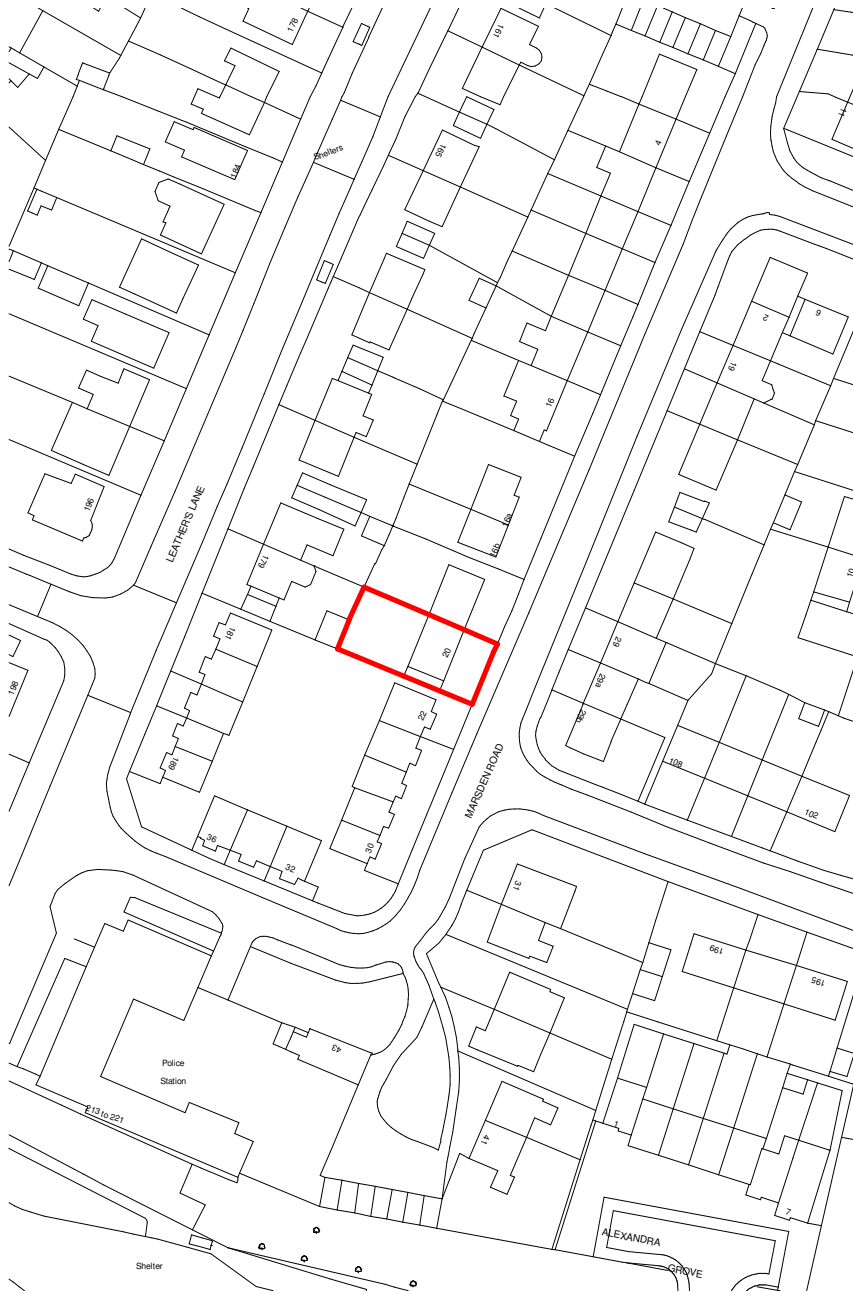

Site Plan  
1:1250



10 0 10 20 30 40 50  
SCALE 1:1250 m

Client: Mr & Mrs Jacobson  
Project Name: 20 Marsden Road  
Project Ref: 21017  
Project Address: 20 Marsden Road,  
Halewood, L26 9UL

Sheet Name: Location Plan  
Sheet No: L (01) 001 Scale: 1:1250  
Drawn by: JF Date: 15/01/2022  
Checked by: JF Rev: P1  
Drawing Status: PRELIMINARY

# Arch.Haus

Arch Haus Studio  
e: mail@arch.haus  
t: 07951 251 646

All dimensions to be checked on site. Figured dimensions to be read in preference to scaled. Arch.Haus accepts no responsibility for any unauthorised amendments to the drawing and does not permit unauthorised copying of the drawing. This drawing is copyright and remains the property of Arch.Haus unless otherwise agreed.