




-  Application Boundary
-  1m Contours (derived from Environment Agency 1m DTM data)

0344 8700 007
axis.co.uk

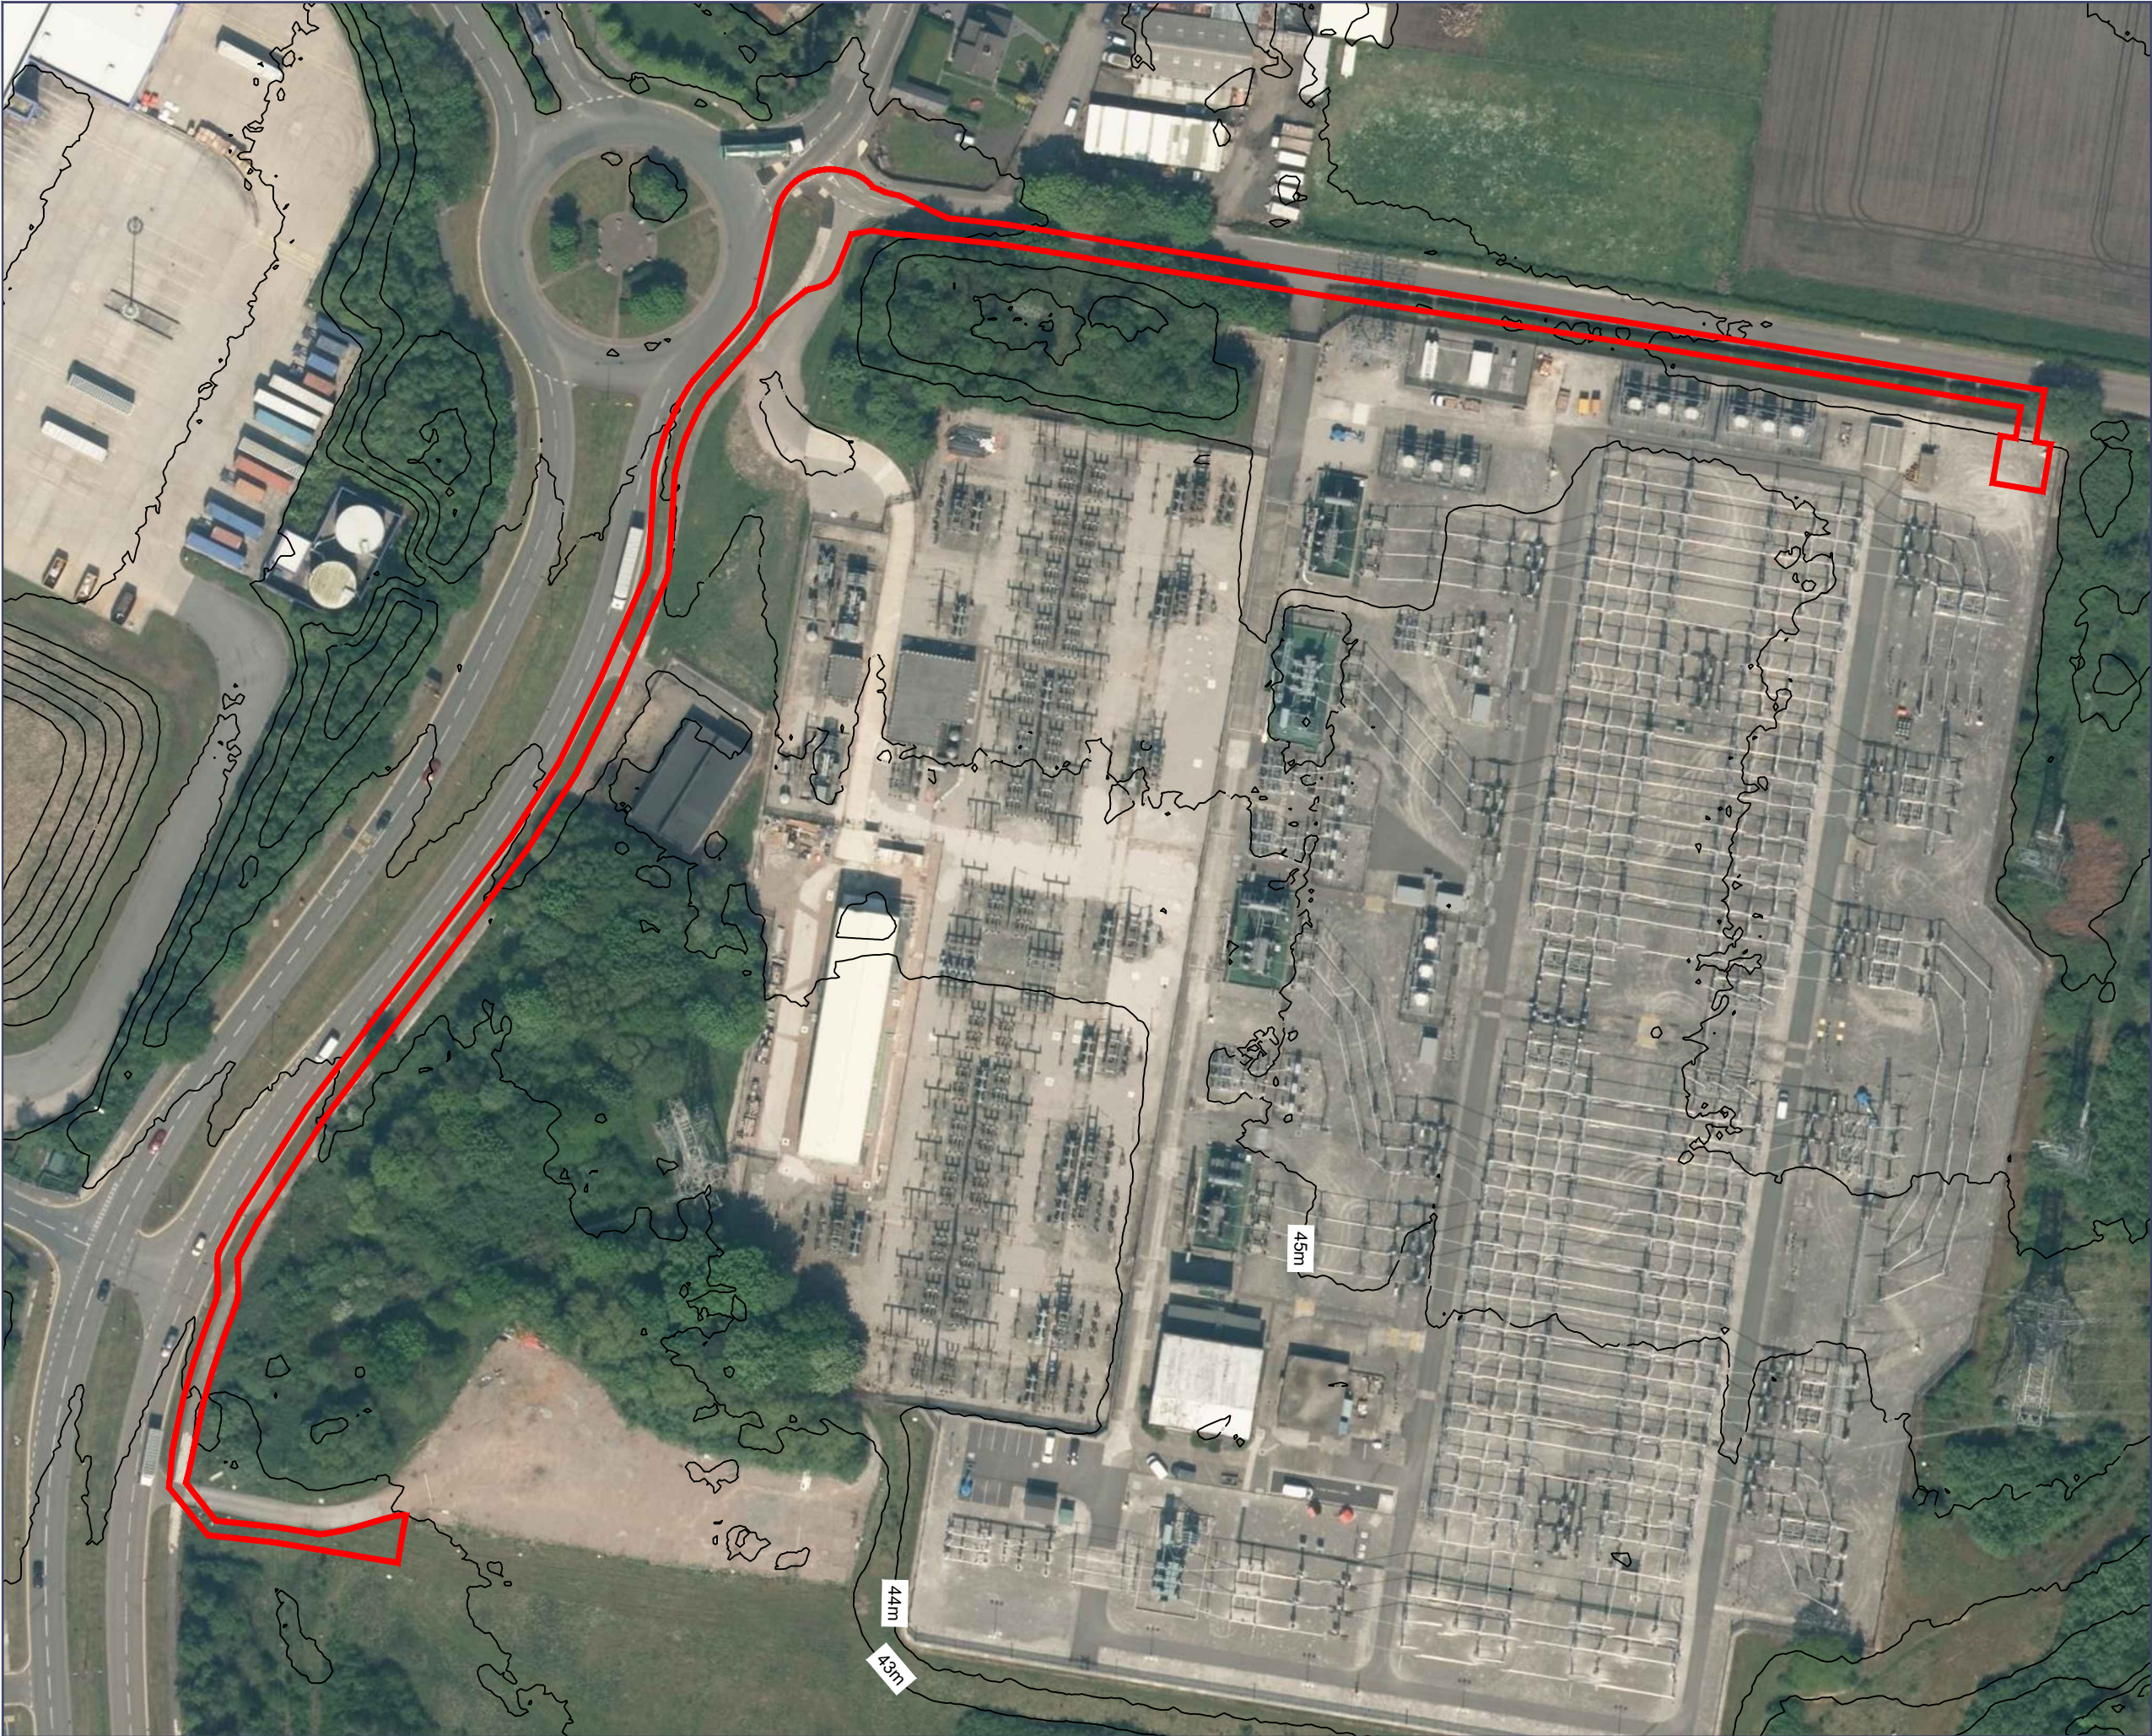

Client
Pelagic Energy

Project
Kirkby BESS Grid Connection

Drawing Title

Existing Site Plan

Scale
1:1250 @A3

Date
September 2023

Dwg no
2569-03-004

Status

--

Drawn Checked

SK BH

Rev

B

This drawing is the copyright of AXIS P.E.D Limited and may not be loaned, copied or reproduced in any way - or used for any offer, quote, tender or construction purposes without written consent of the company to do so. Follow any figured dimensions - do not scale for construction purposes. If in doubt ask.

Reproduced by permission of Ordnance Survey on behalf of HMSO. © Crown copyright & database right 2023. All rights reserved. Ordnance Survey Licence number AL 100036678

