



LOCATION PLAN
Scale @ 1:1250

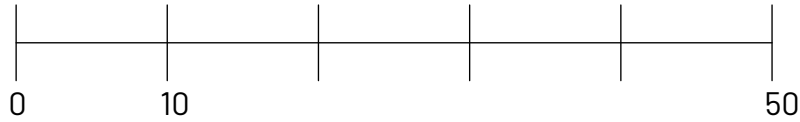

SCALE BAR 1:500

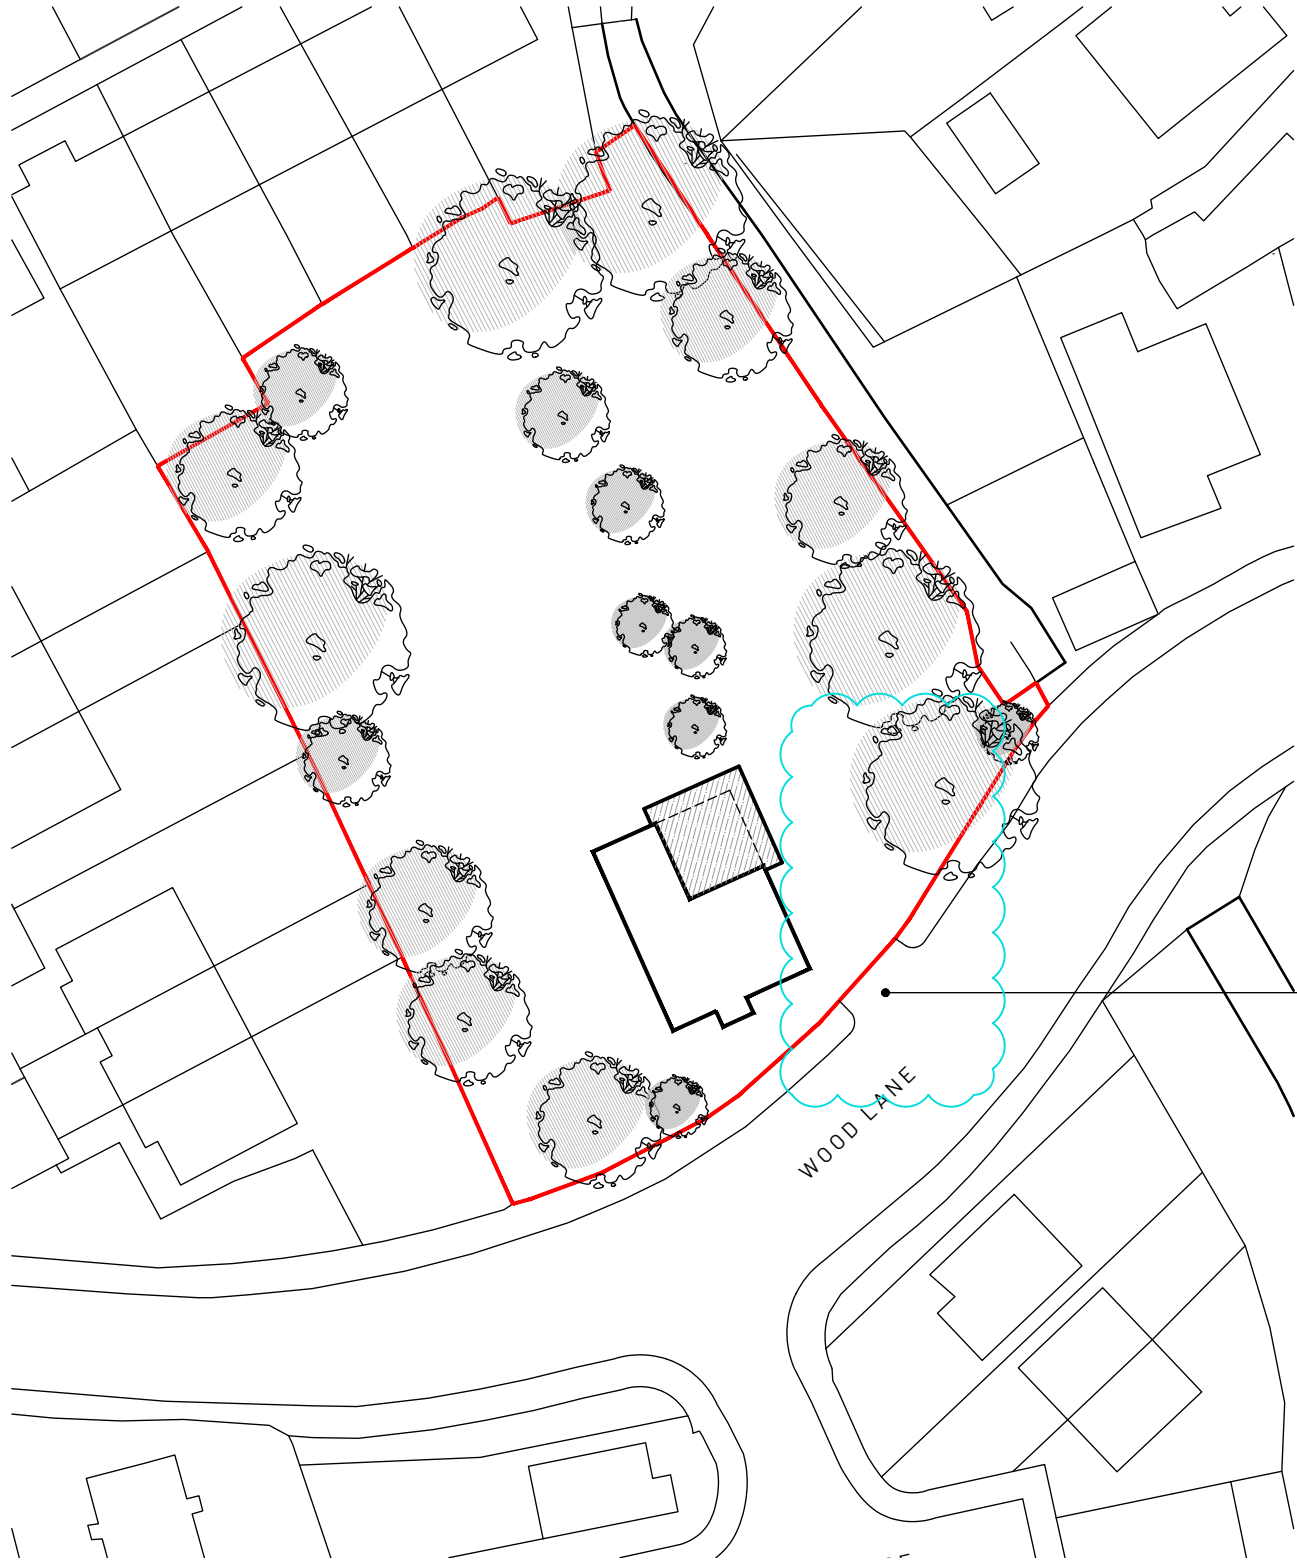

SITE PLAN
Scale @ 1:500

- notes:
1. Drawing to be used for the status indicated only
 2. All dimensions and setting out shall be checked and confirmed and any discrepancies to be reported to the Designer prior to commencement of any work
 3. All work and materials to be in accordance with current statutory legislation, relevant codes of practice and British Standards
 4. Drawing to be read in accordance with relevant consultants and sub-contractors drawings and specifications
 5. This drawing is the property of the Designer and is not to be used in whole or in part without written consent

Key

-  Proposed extension
-  Existing elements to be removed

-	First issue to planning	22/03/03
A	All trees to be retained as the are - redevelopment of property will not affect any trees on the site	22/04/01
B	Scale bar amended	22/04/05
C	Proposed entrance removed	22/07/19

Various amendments highlighted in colour for clarity - refer to revision note for details

no.	revision	date
-----	----------	------



project:
Cherry Tree Cottage
55 Wood Lane
Huyton
Liverpool
L36 6EJ

title:
Existing Location Plan &
Proposed Site Plan

scale:	sheet:	date:
Varies	A3	February 2022

drawing status:
Planning

drawing no:	rev:
249 - EX - 01	C