
 


Site Plan - 10 Whiston Lane

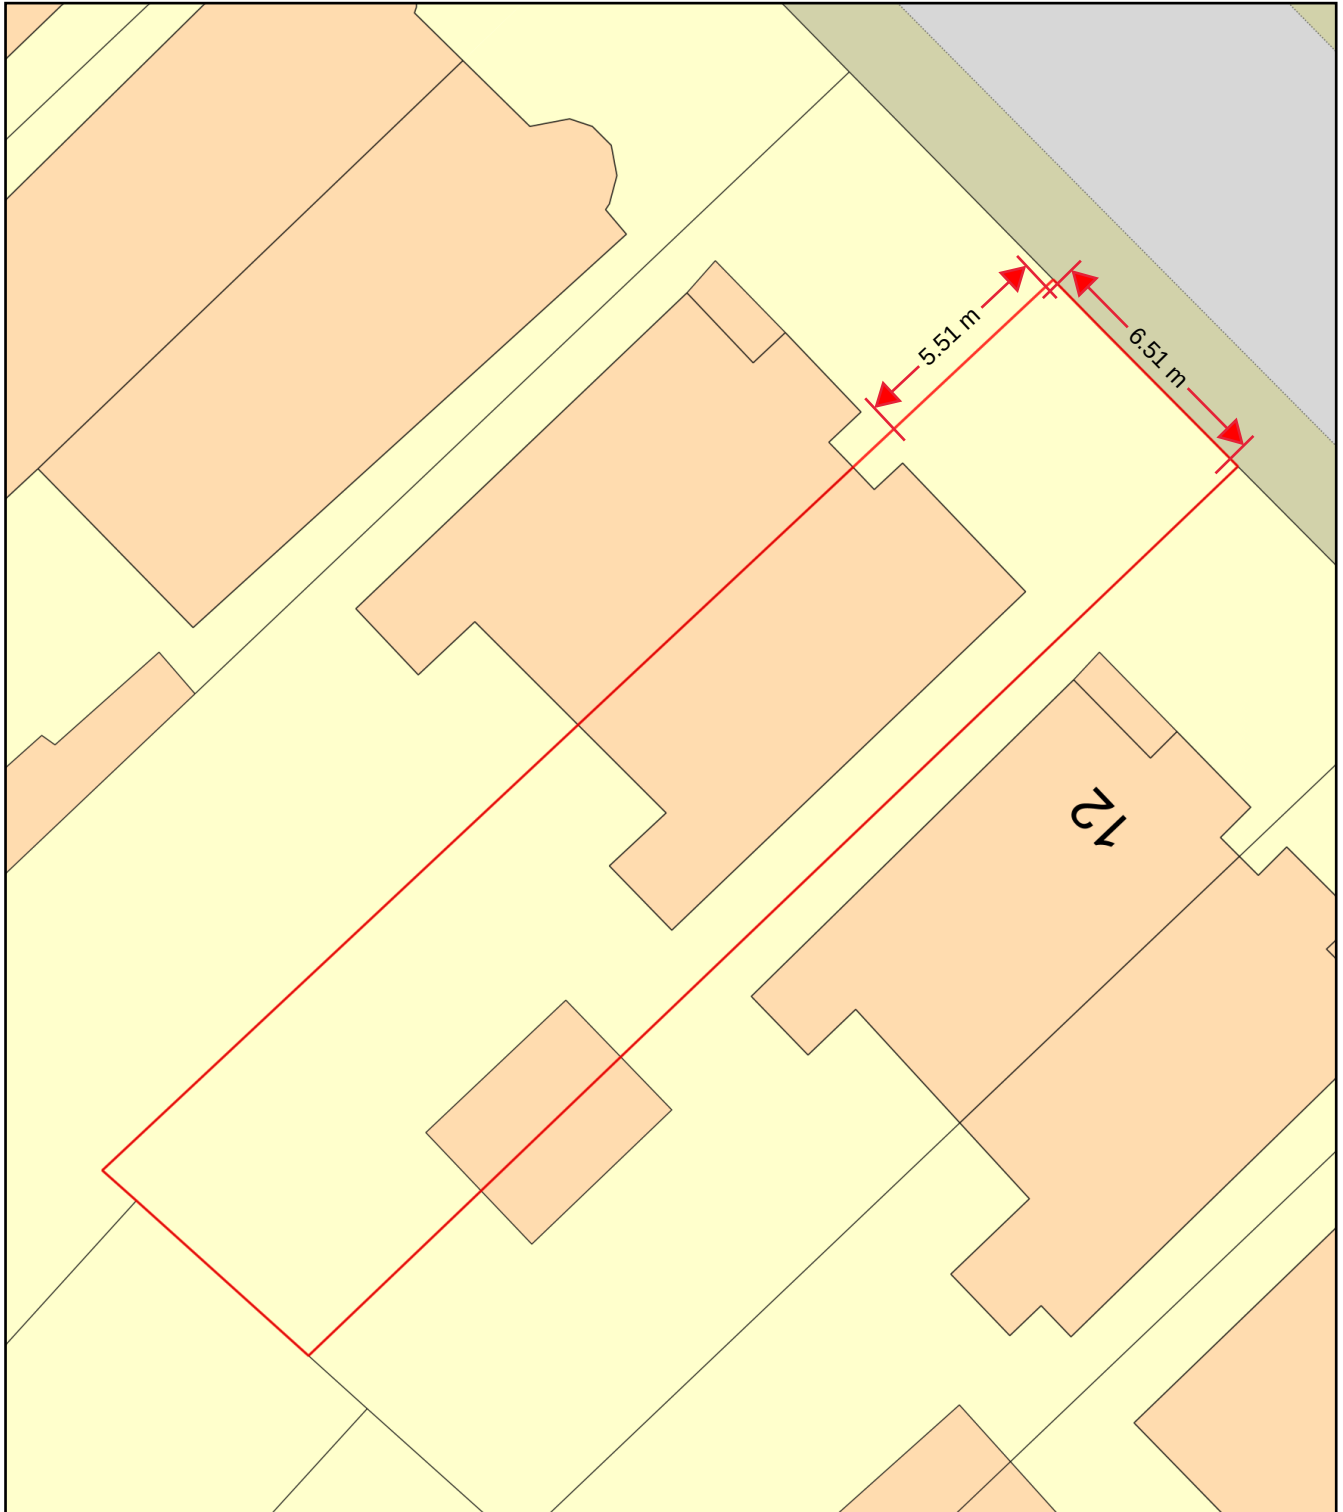

Plan Produced for: Supporting Futures Ltd

Date Produced: 28 May 2022

Plan Reference Number: TQRQM22148074840563

Scale: 1:200 @ A4