




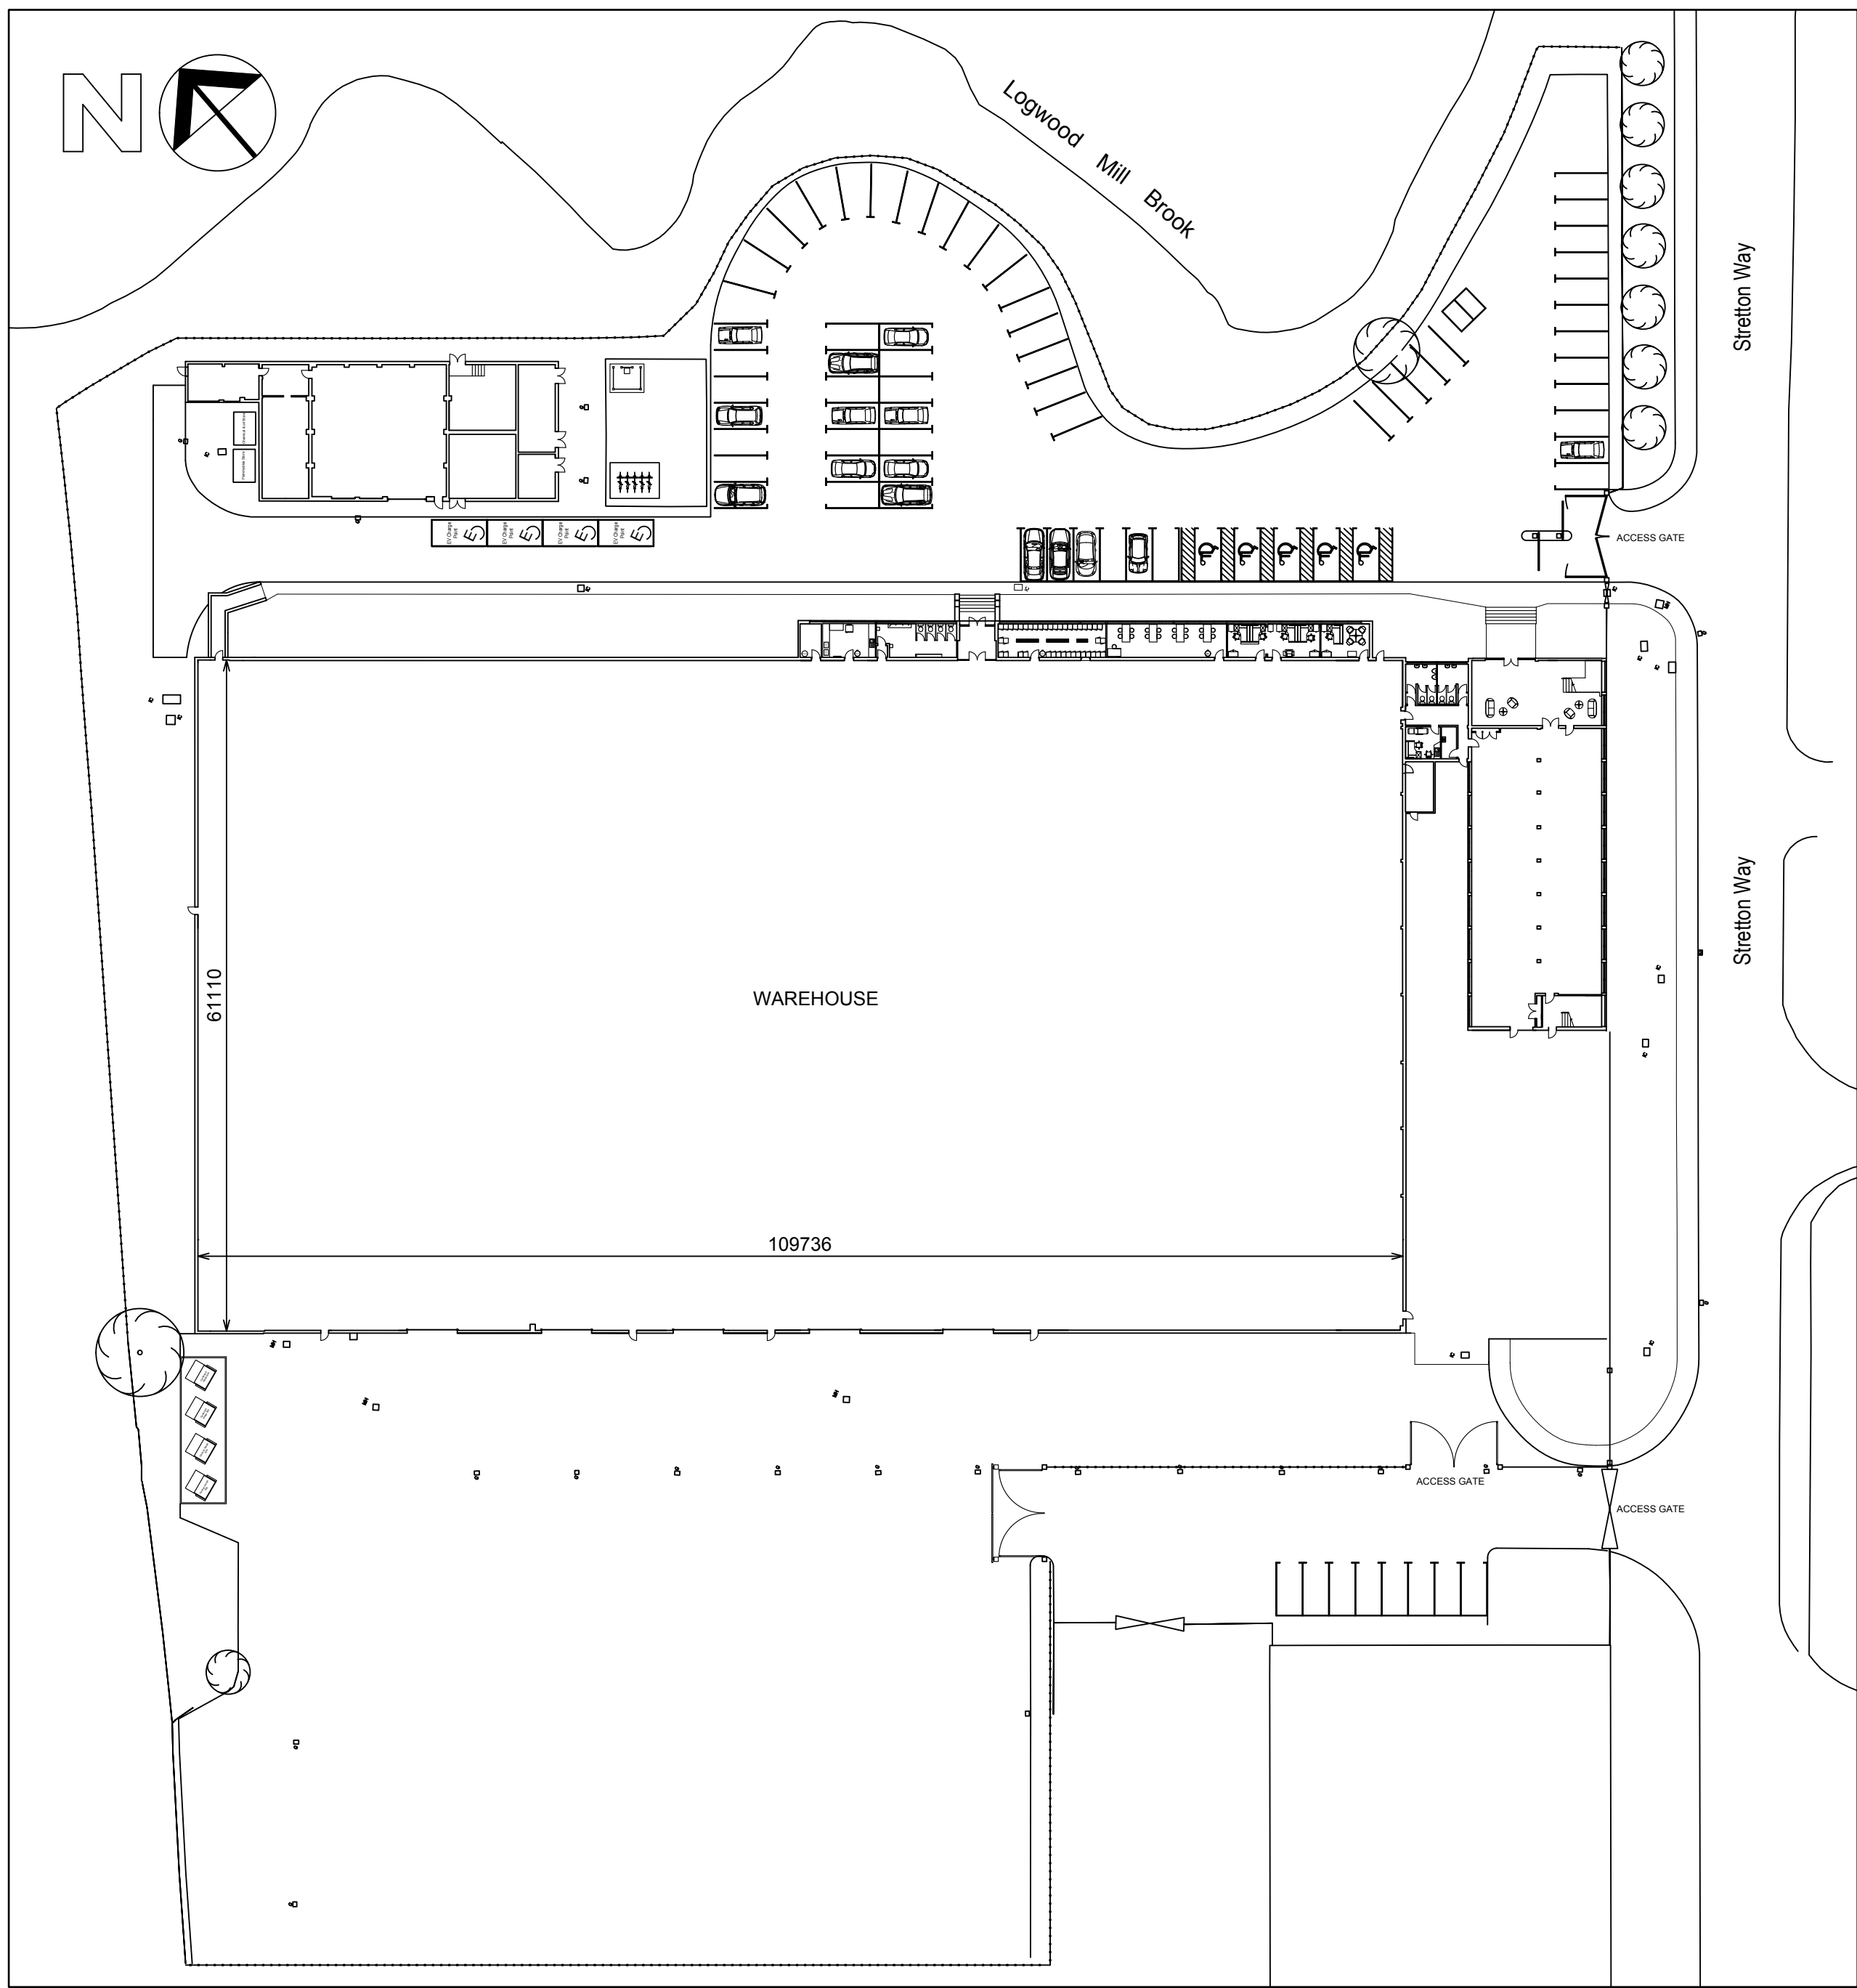


SITE PLAN - AS EXISTING
[1:500]

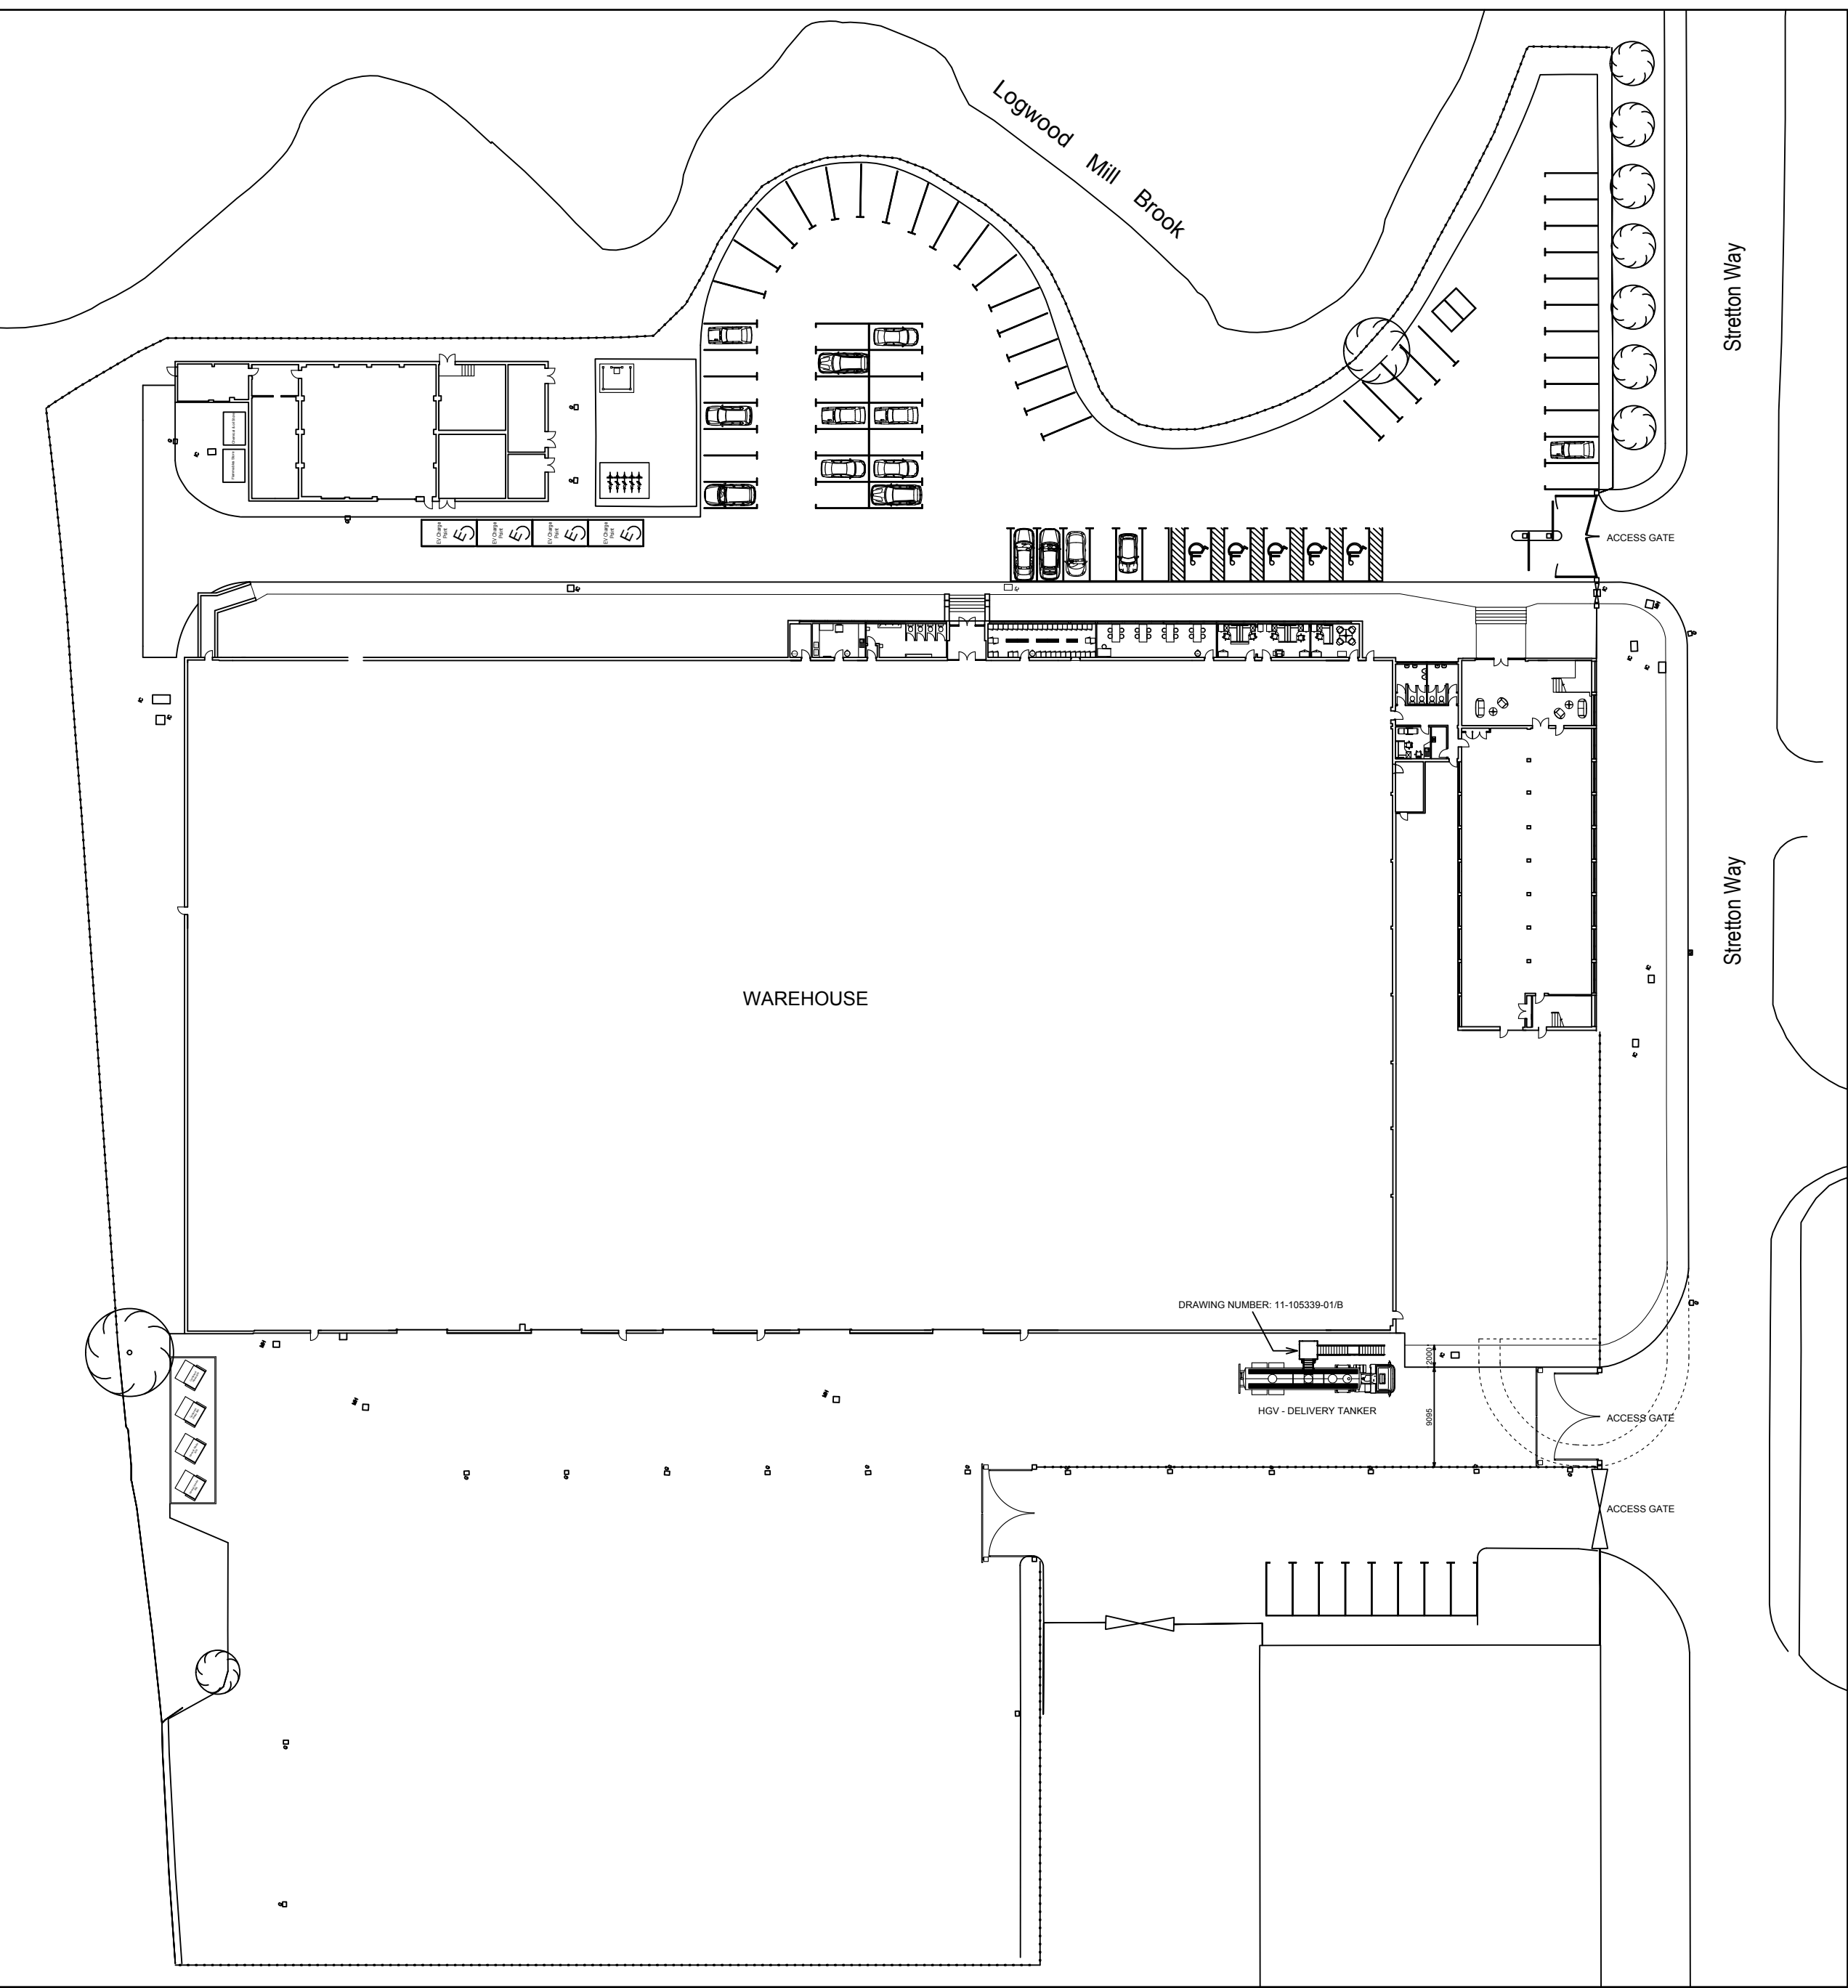

SITE PLAN - AS PROPOSED
[1:500]

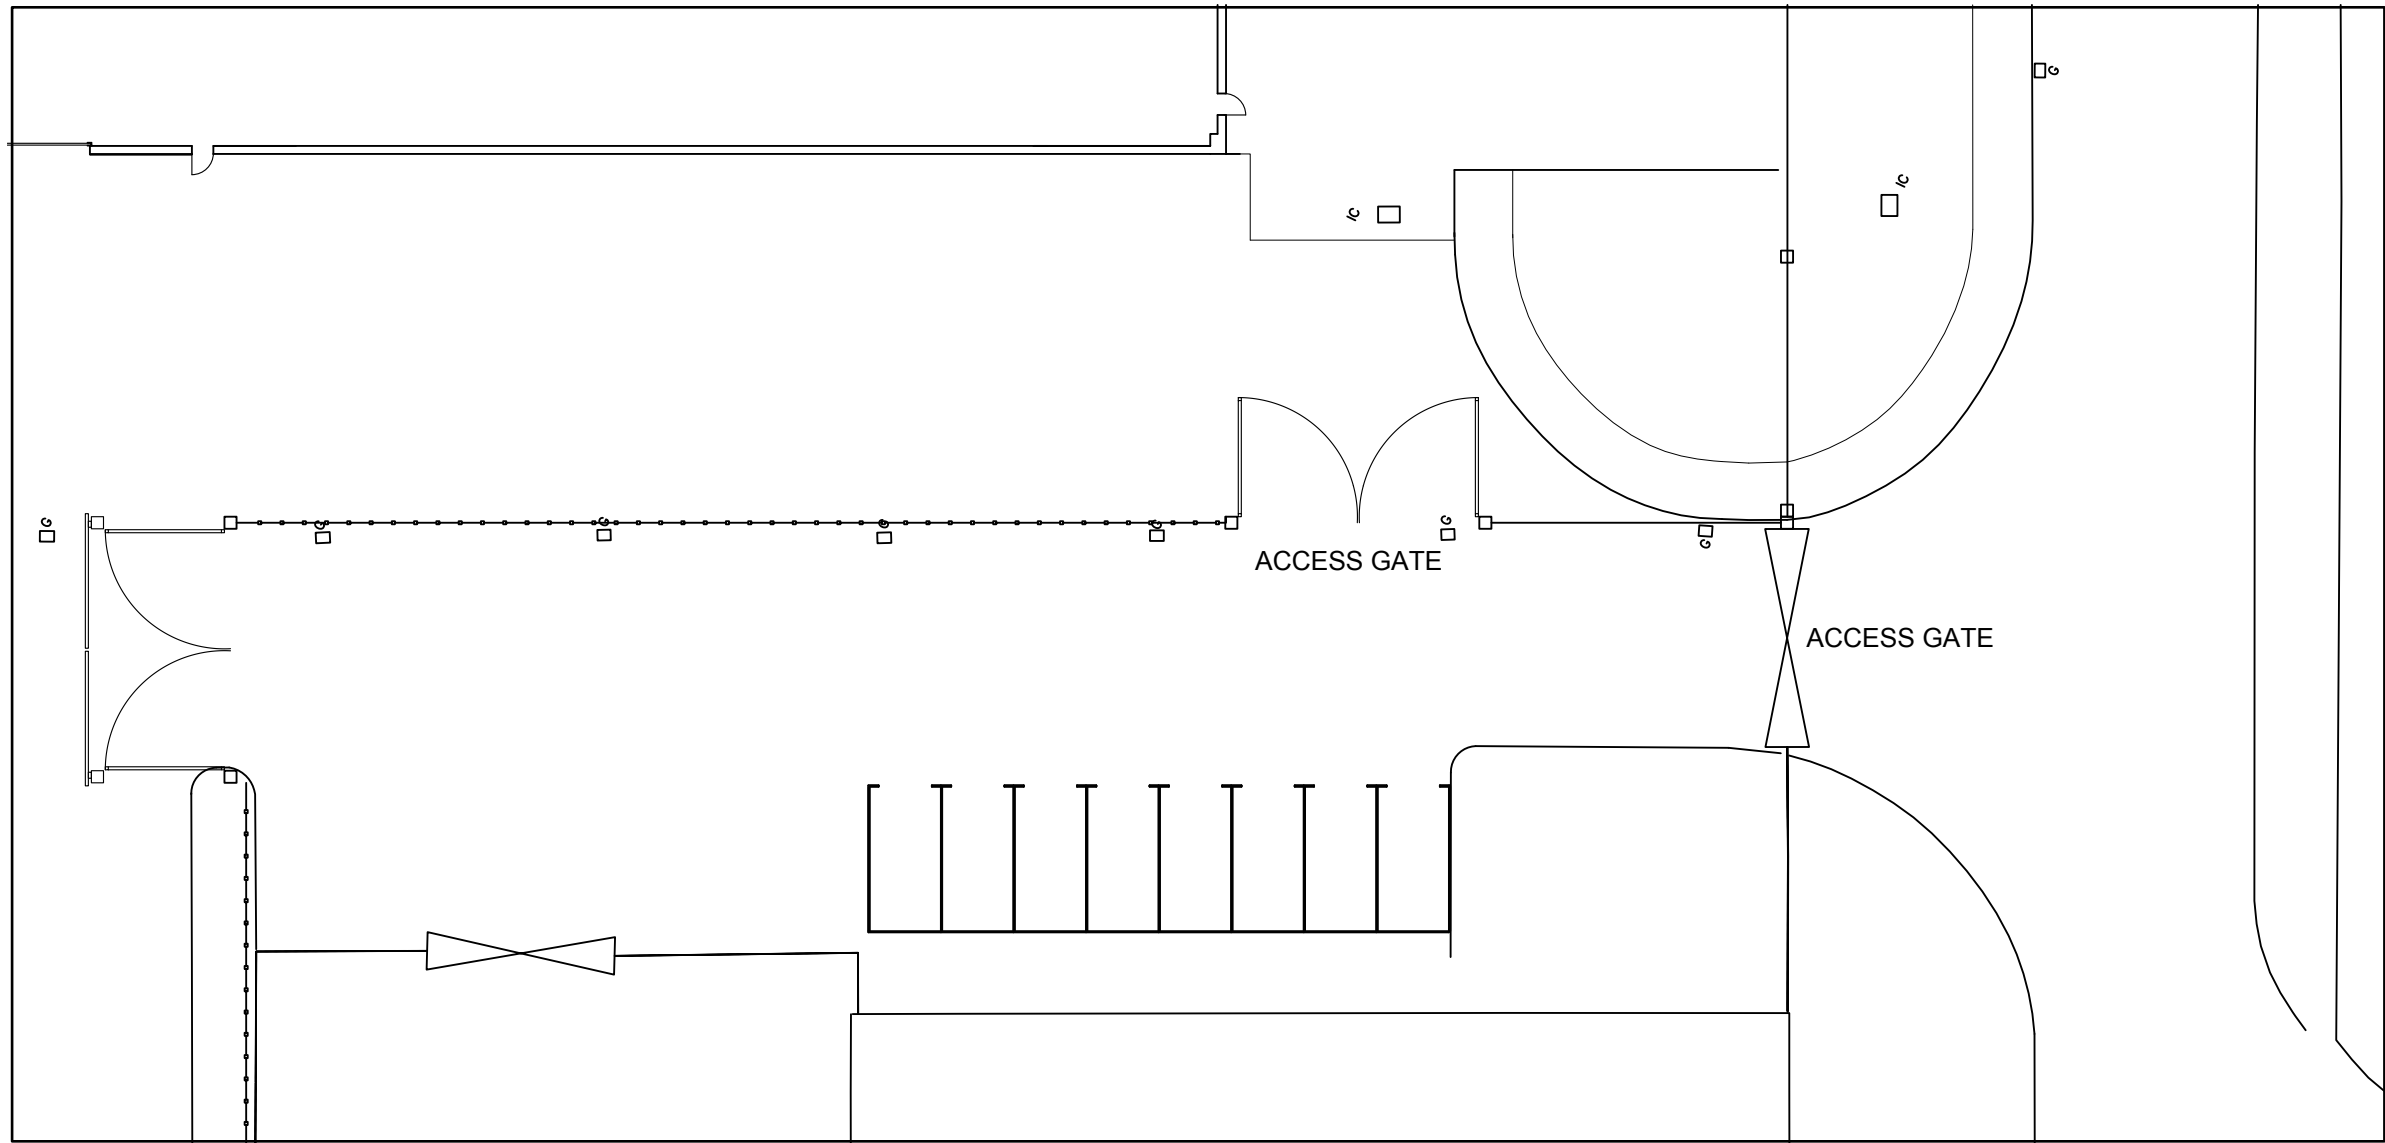

PART SITE PLAN - AS EXISTING
SHOWING AREA FOR NEW LOADING PLATFORM AND ROAD ACCESS
[1:250]

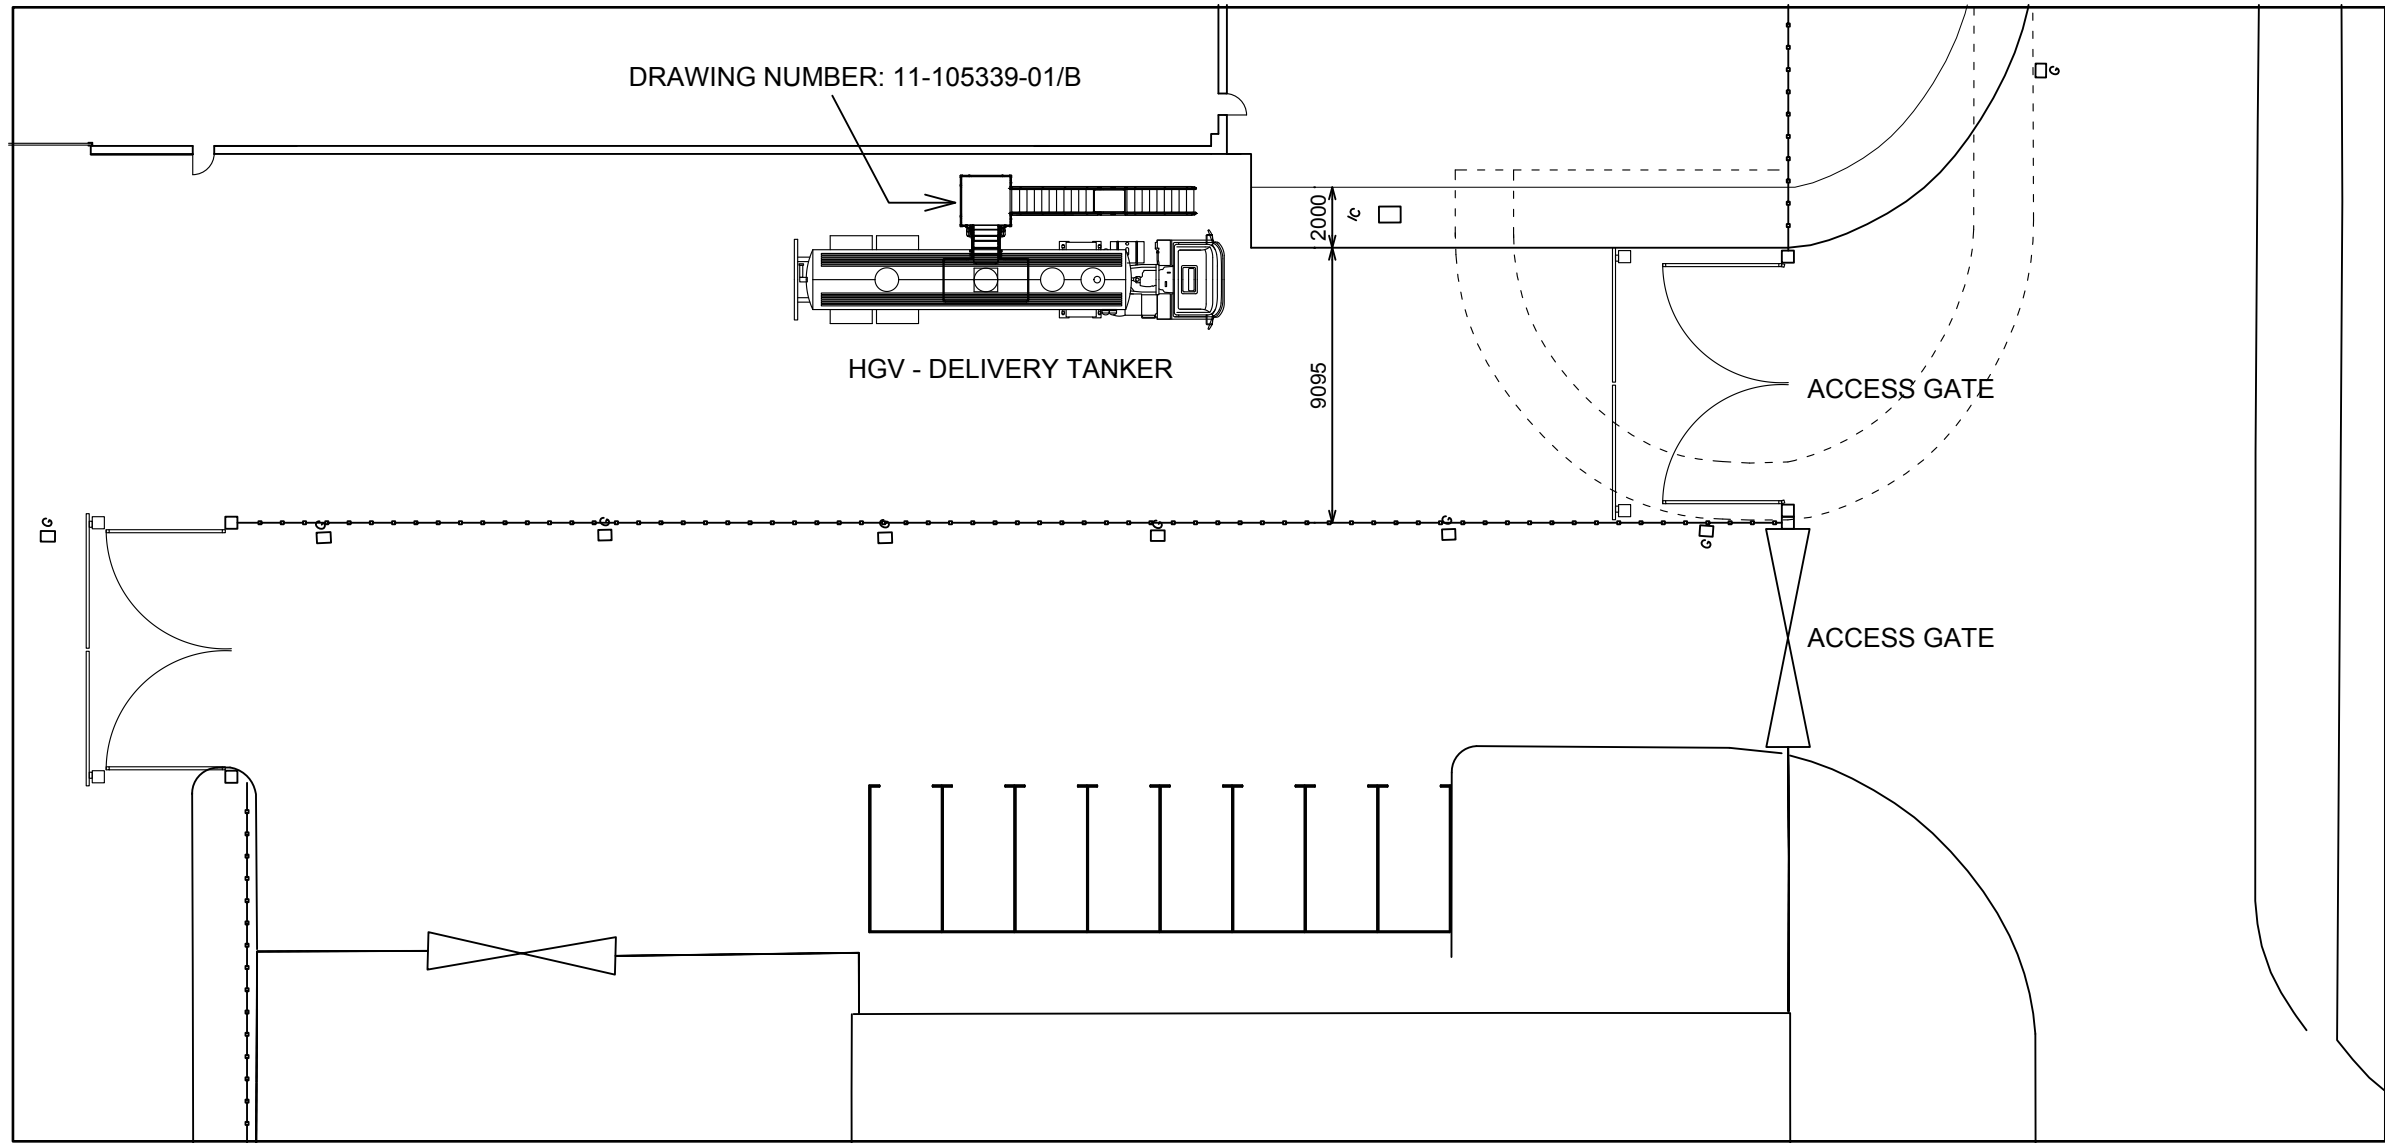


PART SITE PLAN - AS PROPOSED
SHOWING AREA FOR NEW LOADING PLATFORM AND ROAD ACCESS
[1:250]

COPYRIGHT: The copyright of this drawing is vested in Lawrenson Associates Ltd.
It shall not be used without permission for any purpose.
DO NOT SCALE FROM THIS DRAWING FOR CONSTRUCTION PURPOSES -
WORK TO FIGURED DIMENSIONS ONLY.
ALL DIMENSIONS ARE IN MILLIMETRES UNLESS STATED OTHERWISE.

NOTES

1. This drawing to be read in conjunction with all Lawrenson Associates drawings and specification.
2. Any work commenced on site prior to obtaining Planning Permission and Full Plans Building Regulation Approval is done so entirely at the Building Owners own risk.

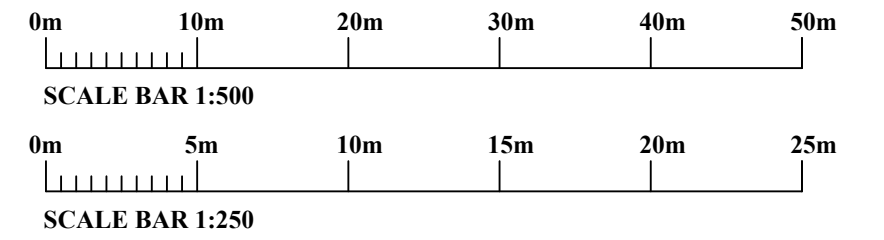

Rev	Description	Date
Project UNIT 1, STRETTON WAY, HUYTON BUSINESS PARK, L36 6JF		

Client
HEMSEC

Contract. No	Drg. No	Revision	Scale	1:500	1:250	@A1
6200	02		By	BPM	Date	
			Chkd	HTL	May 2022	

Drawing Title
**SITE PLANS.
EXISTING AND PROPOSED.**

LAWRENSON ASSOCIATES
Consulting Structural Engineers
Planning & Development Consultants
Architectural Services
1 THE GLOBE
142 HARDSHAW ST.
ST. HELENS
WA10 1JT
Telephone: (01744) 733446
www.lawrensonassociates.co.uk
E-mail: info@lawrensonassociates.co.uk