

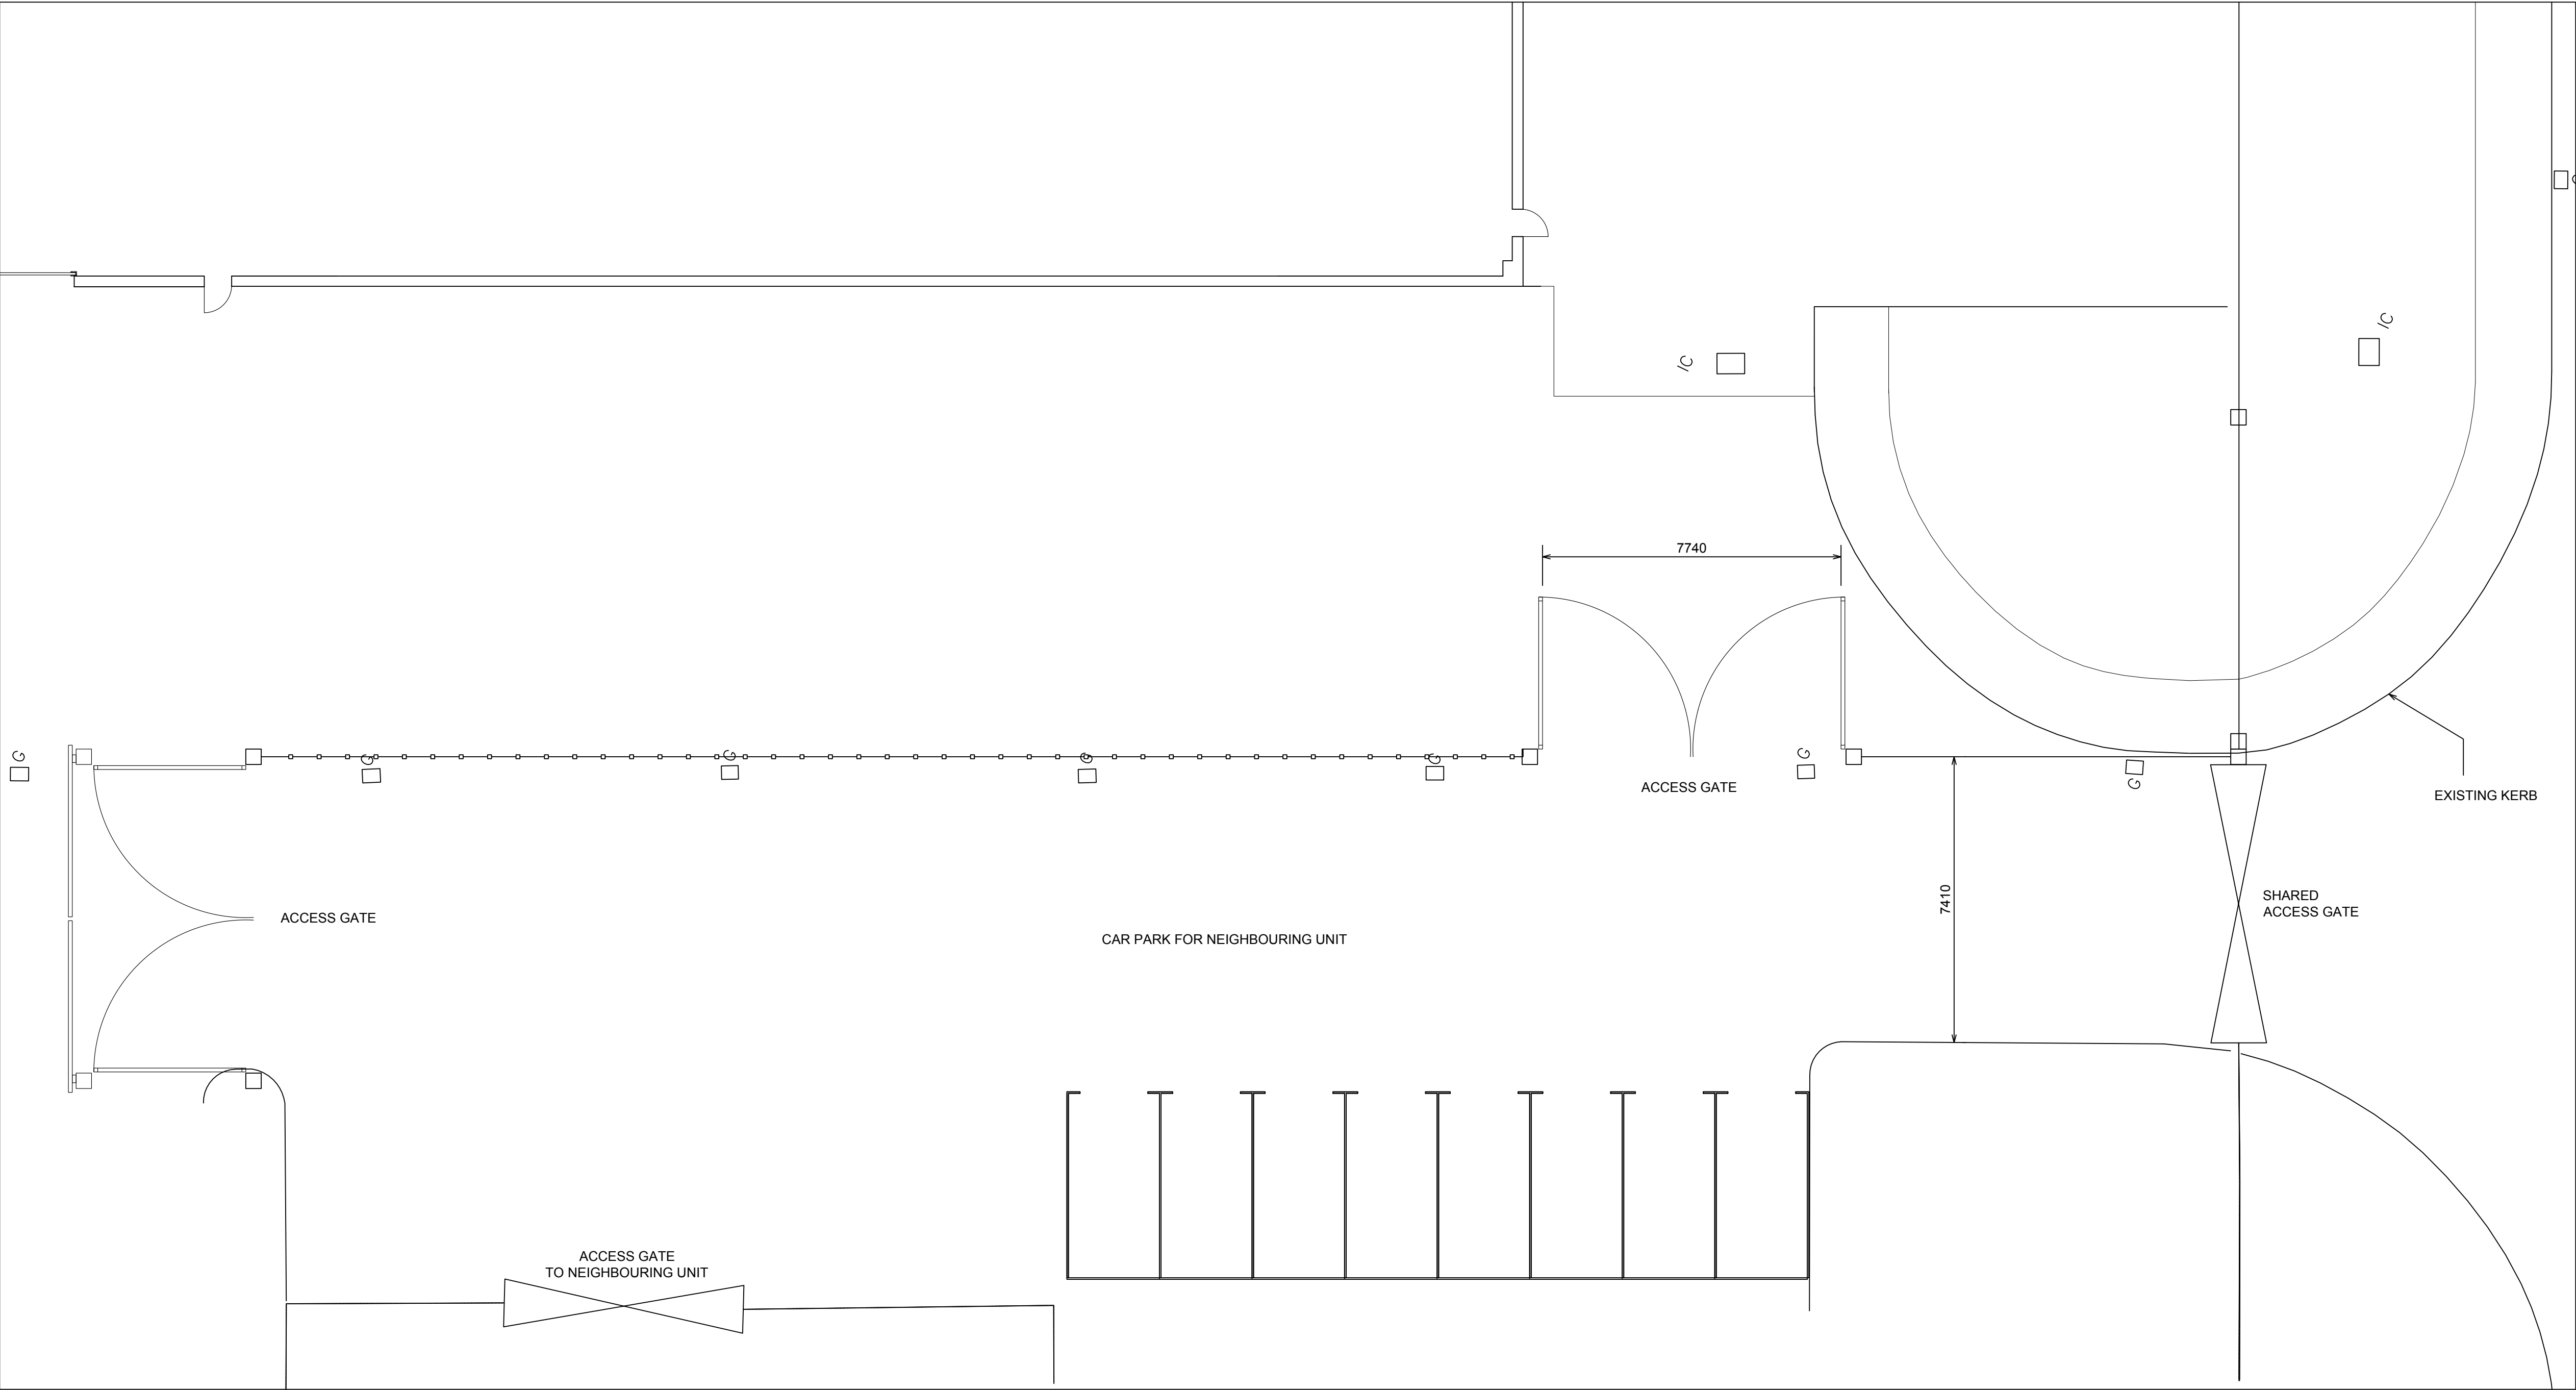


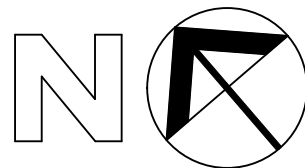

EXCERPT OF SITE PLAN, SHOWING EXISTING SITE ACCESS GATE - AS EXISTING
[1:100]

 

COPYRIGHT: The copyright of this drawing is vested in Lawrenson Associates Ltd.
It shall not be used without permission for any purpose.
DO NOT SCALE FROM THIS DRAWING FOR CONSTRUCTION PURPOSES -
WORK TO FIGURED DIMENSIONS ONLY.
ALL DIMENSIONS ARE IN MILLIMETRES UNLESS STATED OTHERWISE.

NOTES

1. This drawing to be read in conjunction with all Lawrenson Associates drawings and specification.
2. Any work commenced on site prior to obtaining Planning Permission and Full Plans Building Regulation Approval is done so entirely at the Building Owners own risk.

Rev	Description	Date
-----	-------------	------

Project
UNIT 1, STRETTON WAY, HUYTON BUSINESS PARK, L36 6JF

Client
HEMSEC

Contract. No	Drg. No	Revision	Scale	1:100	@A1
6200	03		By	BPM	Date
			Chkd	HTL	May 2022

Drawing Title
**SITE ACCESS.
AS EXISTING.**

LAWRENSON ASSOCIATES Consulting Structural Engineers Planning & Development Consultants Architectural Services	
1 THE GLOBE 142 HARDshaw ST. ST. HELENS WA10 1JT	Telephone: (01744) 733446 www.lawrensonassociates.co.uk E-mail: info@lawrensonassociates.co.uk