



Scale Bar 1:100

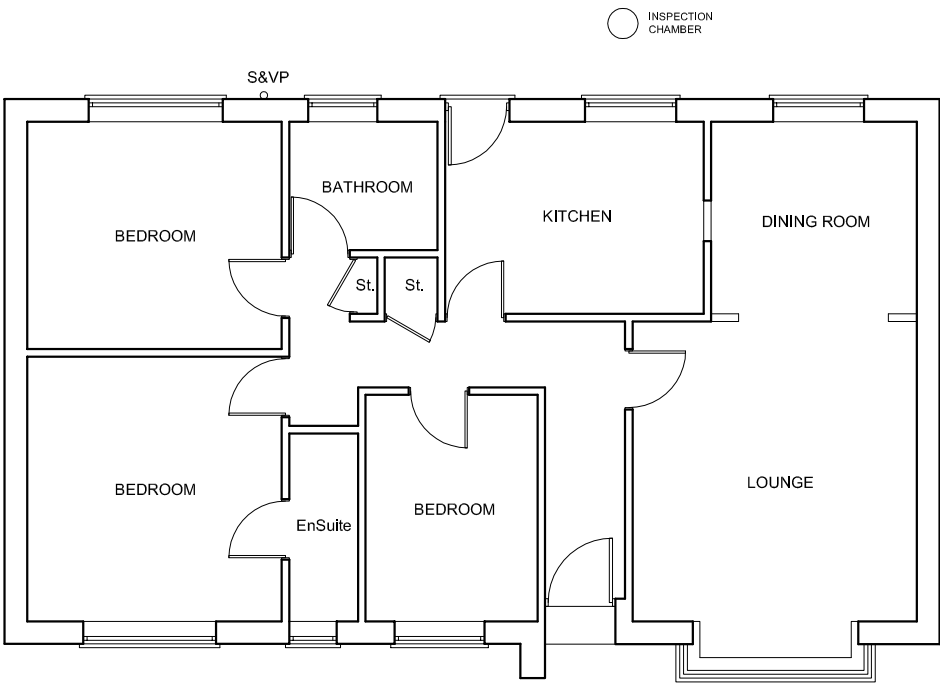


EXISTING FLOOR PLAN




EXISTING SOUTH EAST ELEVATION

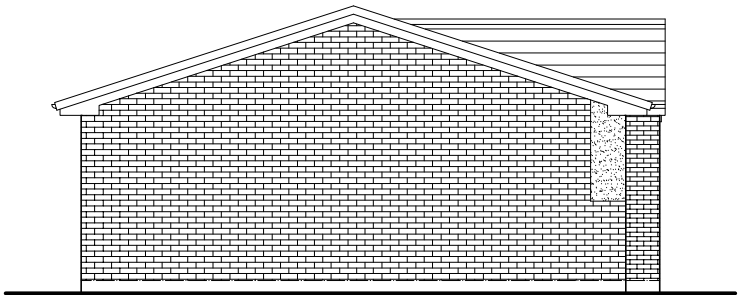

EXISTING SOUTH WEST ELEVATION

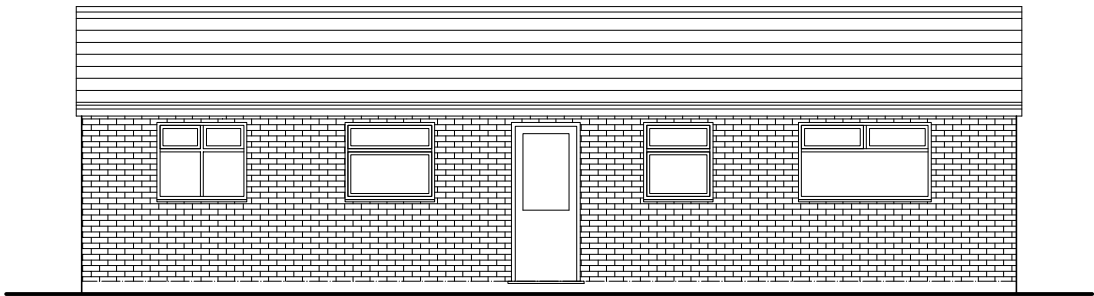

EXISTING NORTH WEST ELEVATION

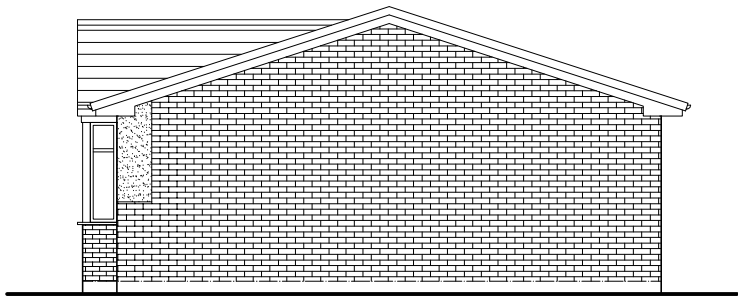

EXISTING NORTH EAST ELEVATION

simon mason designs ltd.
architectural services

e simon@smasondesigns.com
www.masondesigns.fsnet.co.uk
t 01925 212728
m 07870 606532

Copyright Protected ©

APPLICANT
MR J HARCOMBE
14 KEMPTON CLOSE
HUYTON
LIVERPOOL
L36 4QJ

PROPOSED
SINGLE STOREY EXTENSIONS
TO FRONT, SIDE AND REAR

DATE February 2023	SCALE 1:100 @ A3
------------------------------	----------------------------

DRAWING NO.
11/23/1