



GREEN EDGE CHARACTER

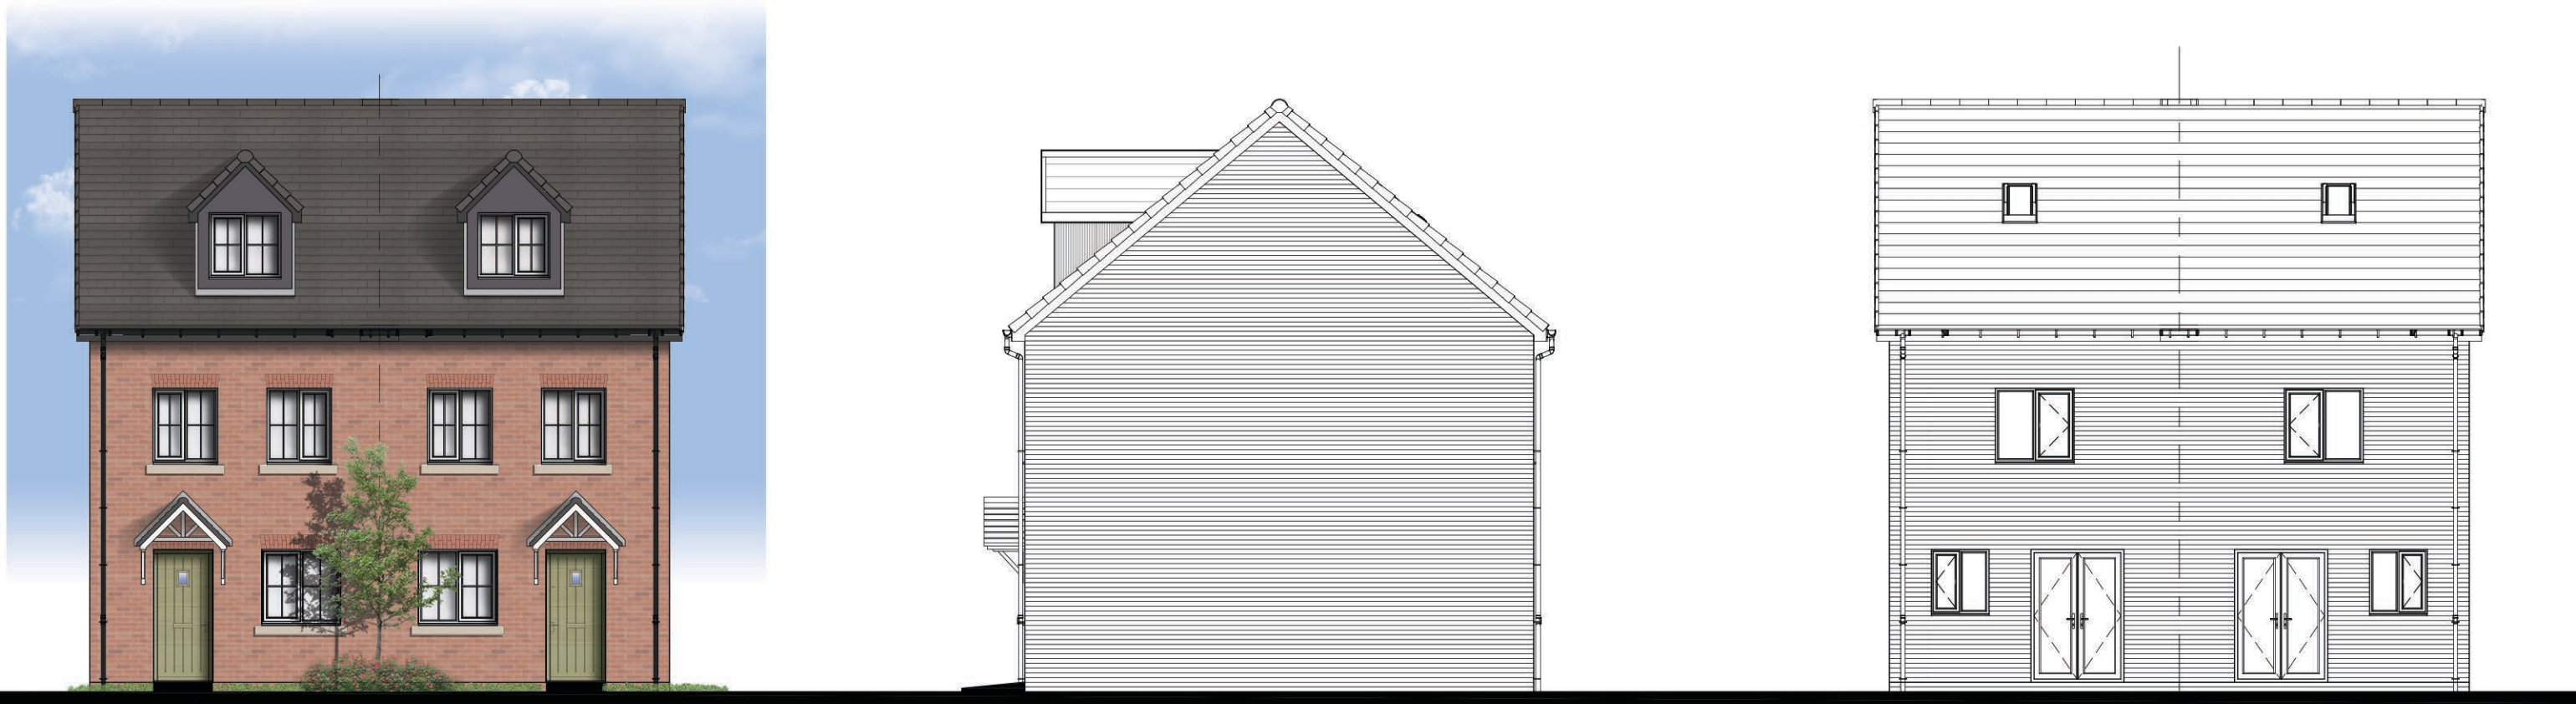


Front Elevation

L.H./R.H Side Elevation


Rear Elevation

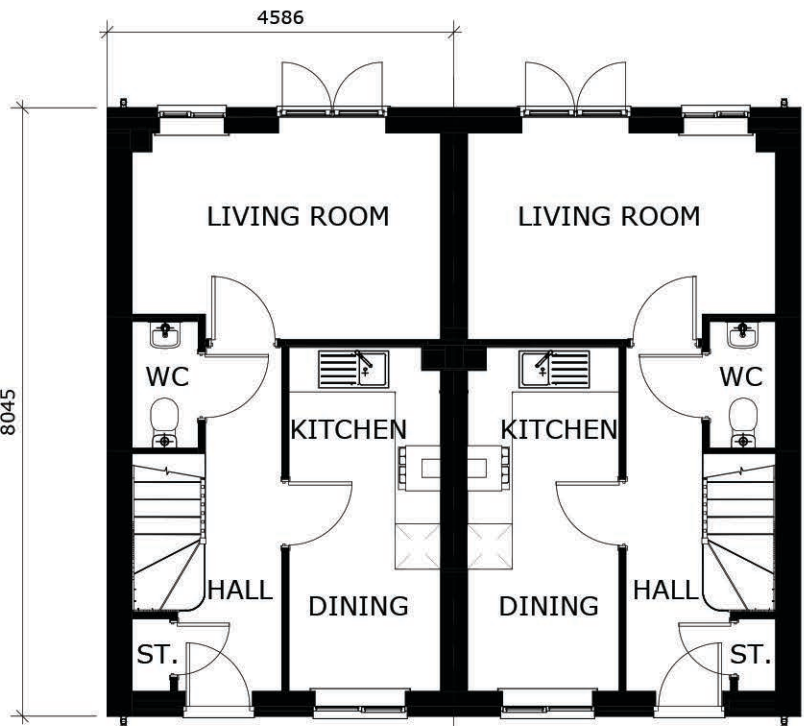

Ground Floor

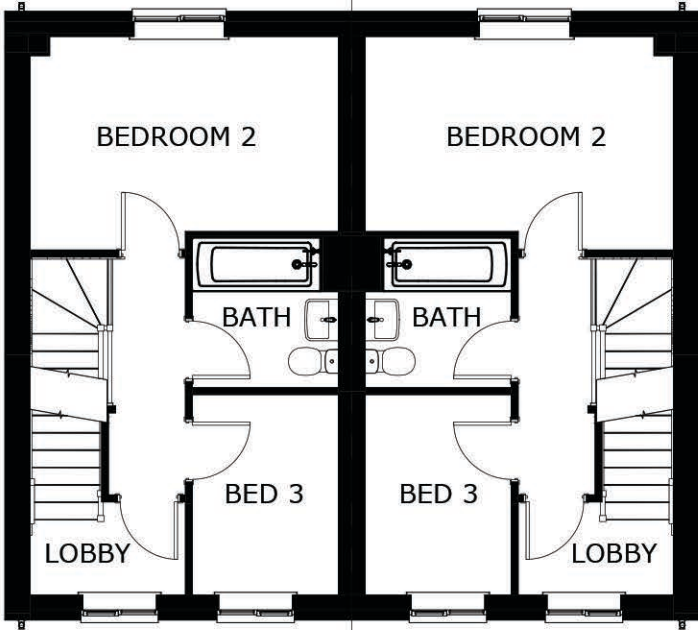

First Floor

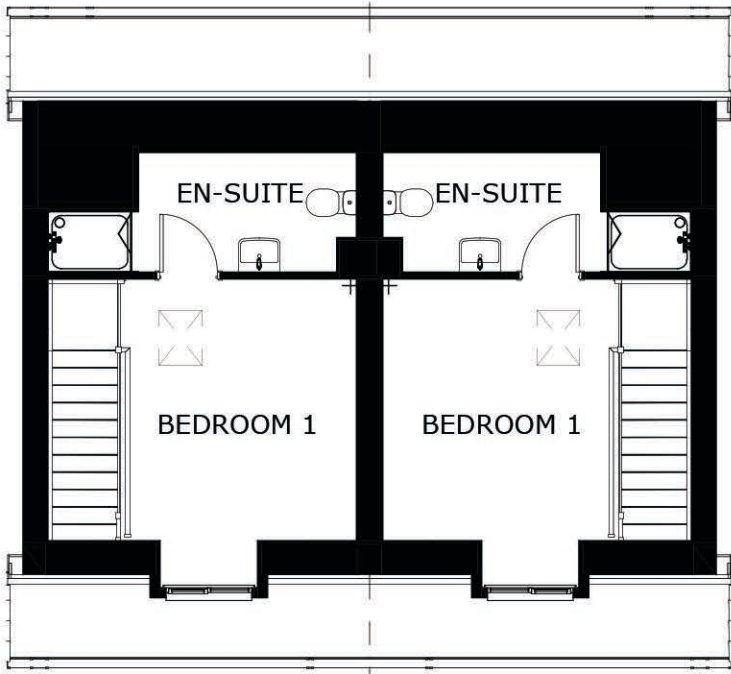

Second Floor

| AREA SCHEDULE |                      |                      |
|---------------|----------------------|----------------------|
| Floor         | Gross                | Nett                 |
| Ground Floor  | 30.75 m² / 331.01 SF | 30.18 m² / 324.80 SF |
| First Floor   | 30.75 m² / 331.01 SF | 30.01 m² / 323.05 SF |
| Second Floor  | 21.19 m² / 228.14 SF | 20.83 m² / 224.18 SF |
| Total         | 82.70 m² / 890.15 SF | 81.01 m² / 872.03 SF |



Wyatt - 3B5P Townhouse (890.15 sqft / 82.70 sqm)

Floor Plans & Elevations - DWG: 21062\_GE\_HT\_02 - Scale 1:100 @ A3, Date - May 2023 - REV. A

