


date	revision	by	no.
19.5.26	Floor plans amended and North point added to block plan	R.J.L.	A
19.7.26	Minor amendments to floor plans	R.J.L.	B

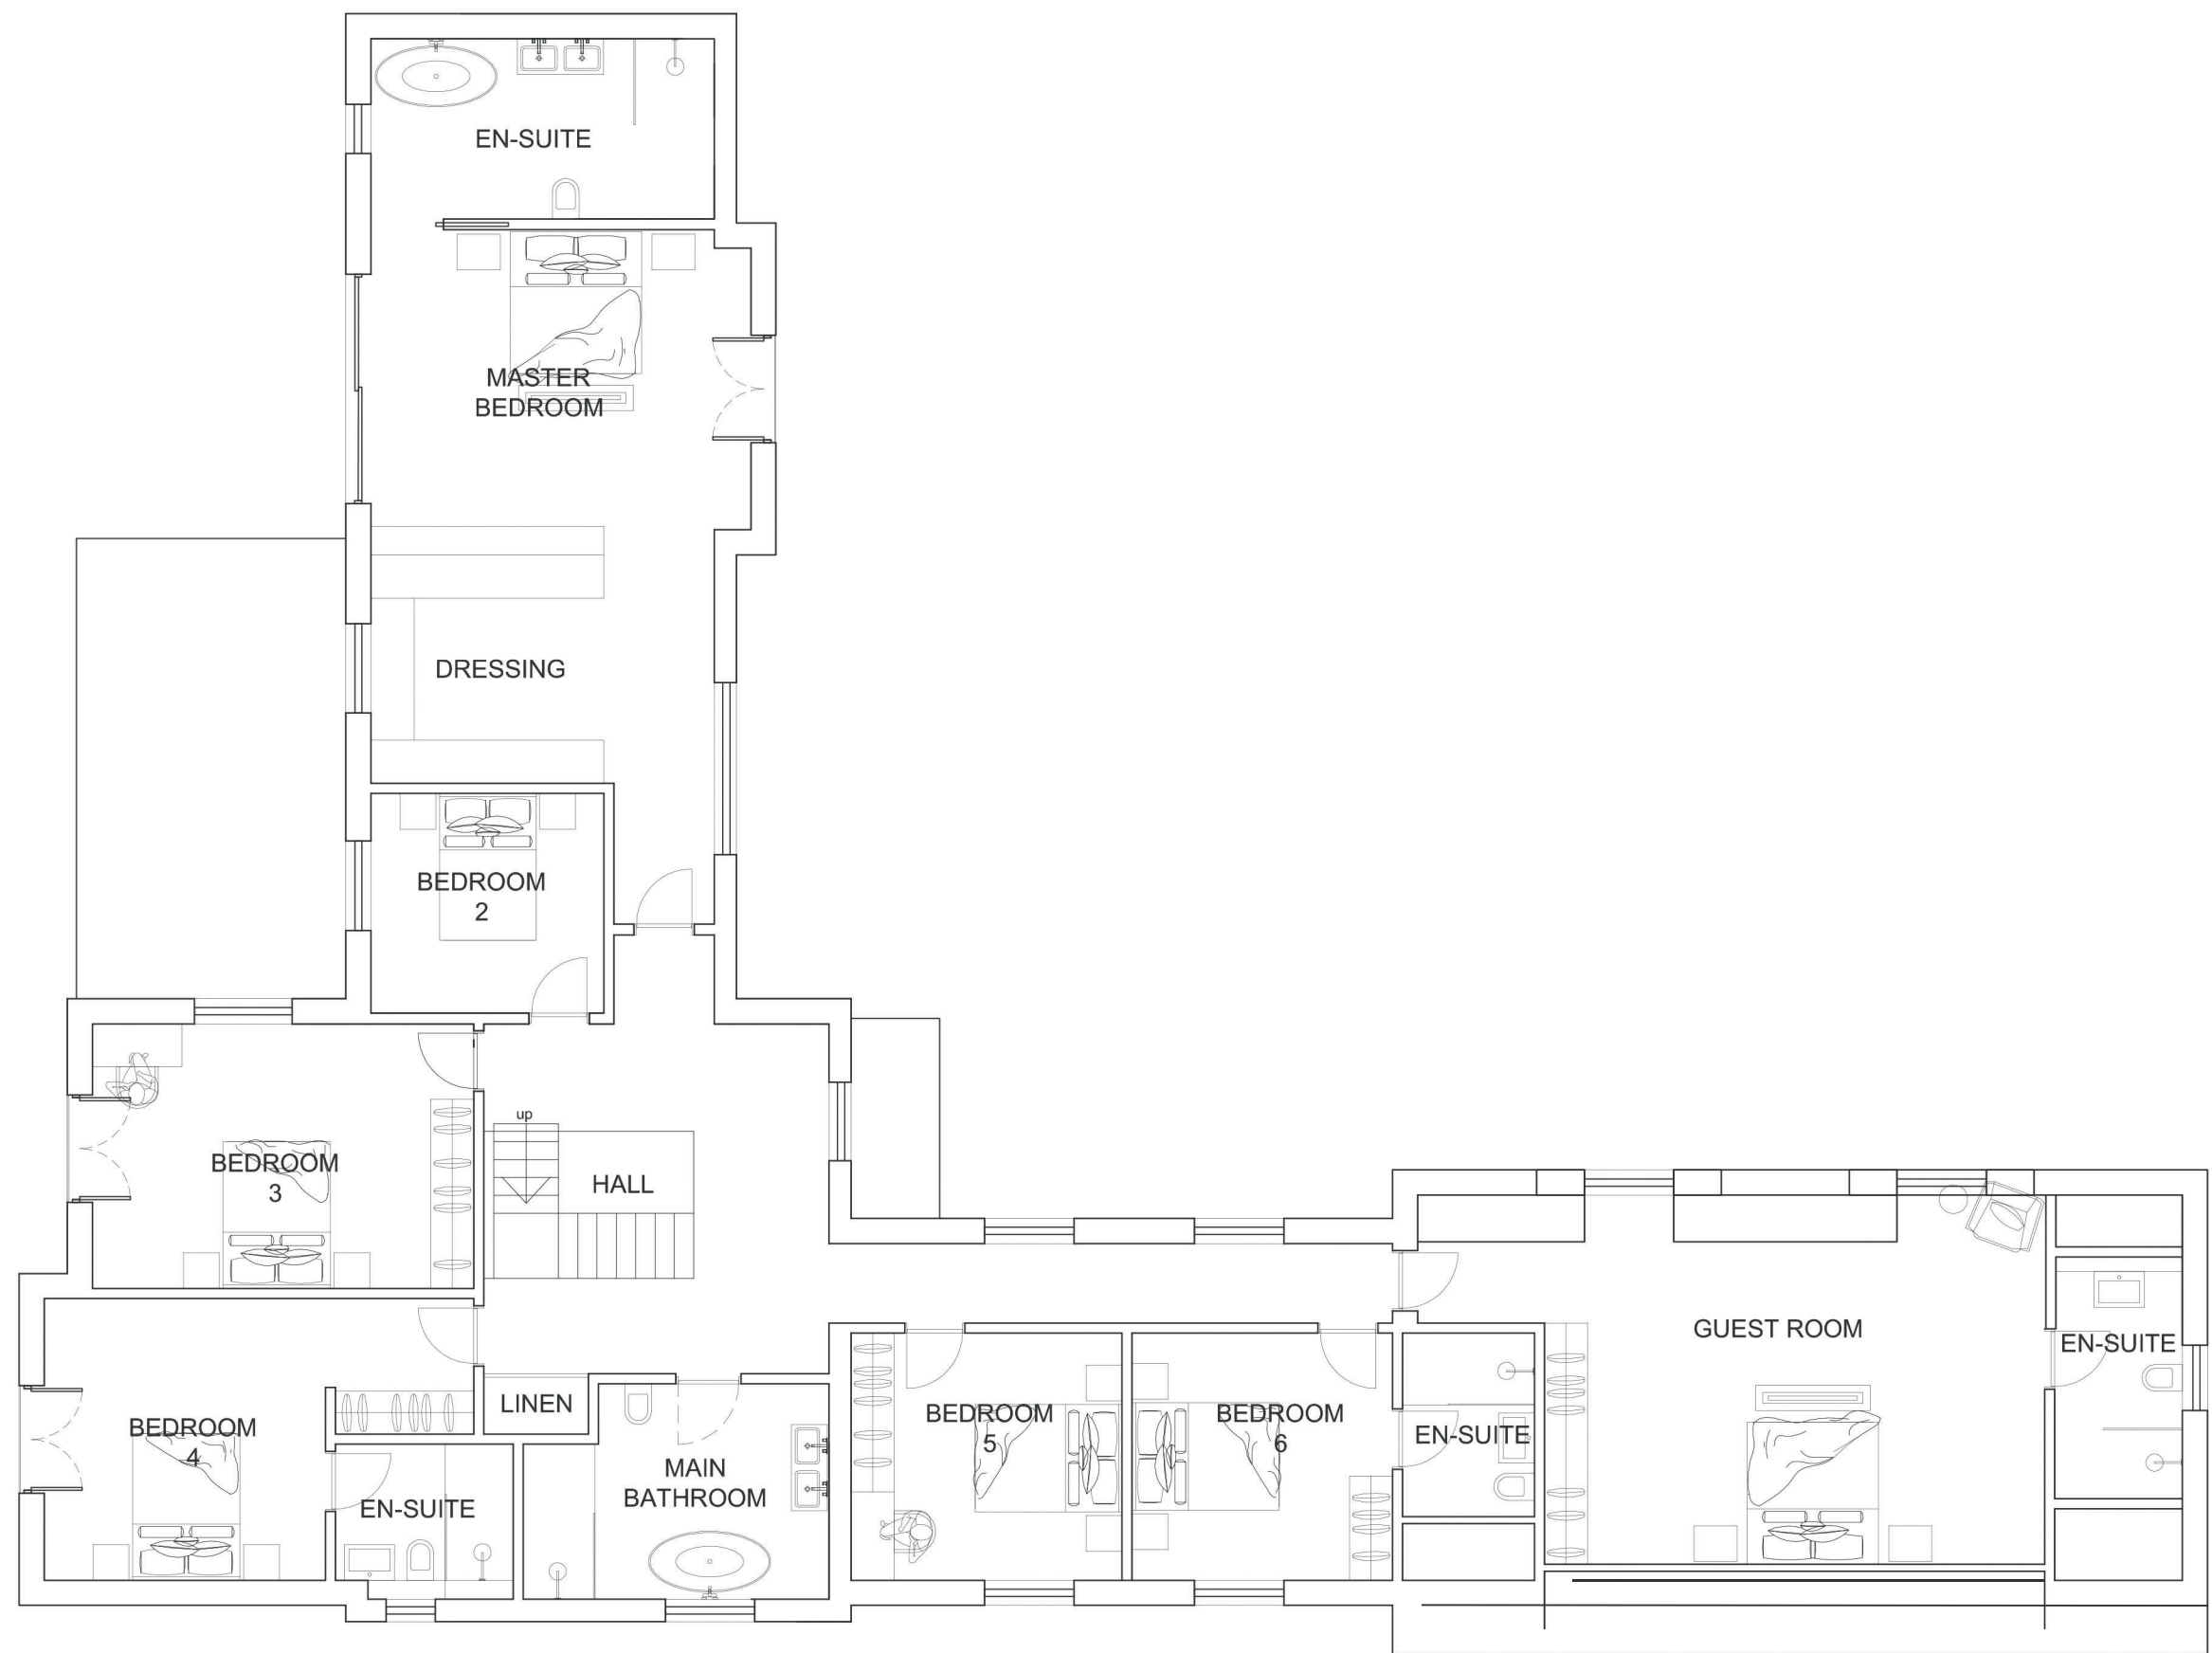

FIRST FLOOR PLAN



GROUND FLOOR PLAN
PROPOSED FLOOR PLANS (1:100)



SITE/BLOCK PLAN (1:200)
(showing proposed footprint)

1:50	mm	0	500	1000	1500	2000	2500
1:100	mm	0	1000	2000	3000	4000	5000
1:200	mm	0	2500	5000	7500	10000	12500
1:500	m	0	5	10	15	20	25
1:1250	m	0	30	60	90	120	150

the design room
Architecture & Interiors
14 KINGSWAY : ALTRINCHAM : CHESHIRE : WA14 1PJ
0161 660 9505
info@thedesignroom.uk

18 Weston House Cottage, North End Lane			
drawing Proposed Floor Plans and Block Plan			
drawn R.J.L.	checked Planning		
date April 2026	scale Varies @ A1	ref no. 25118-P201	rev B